


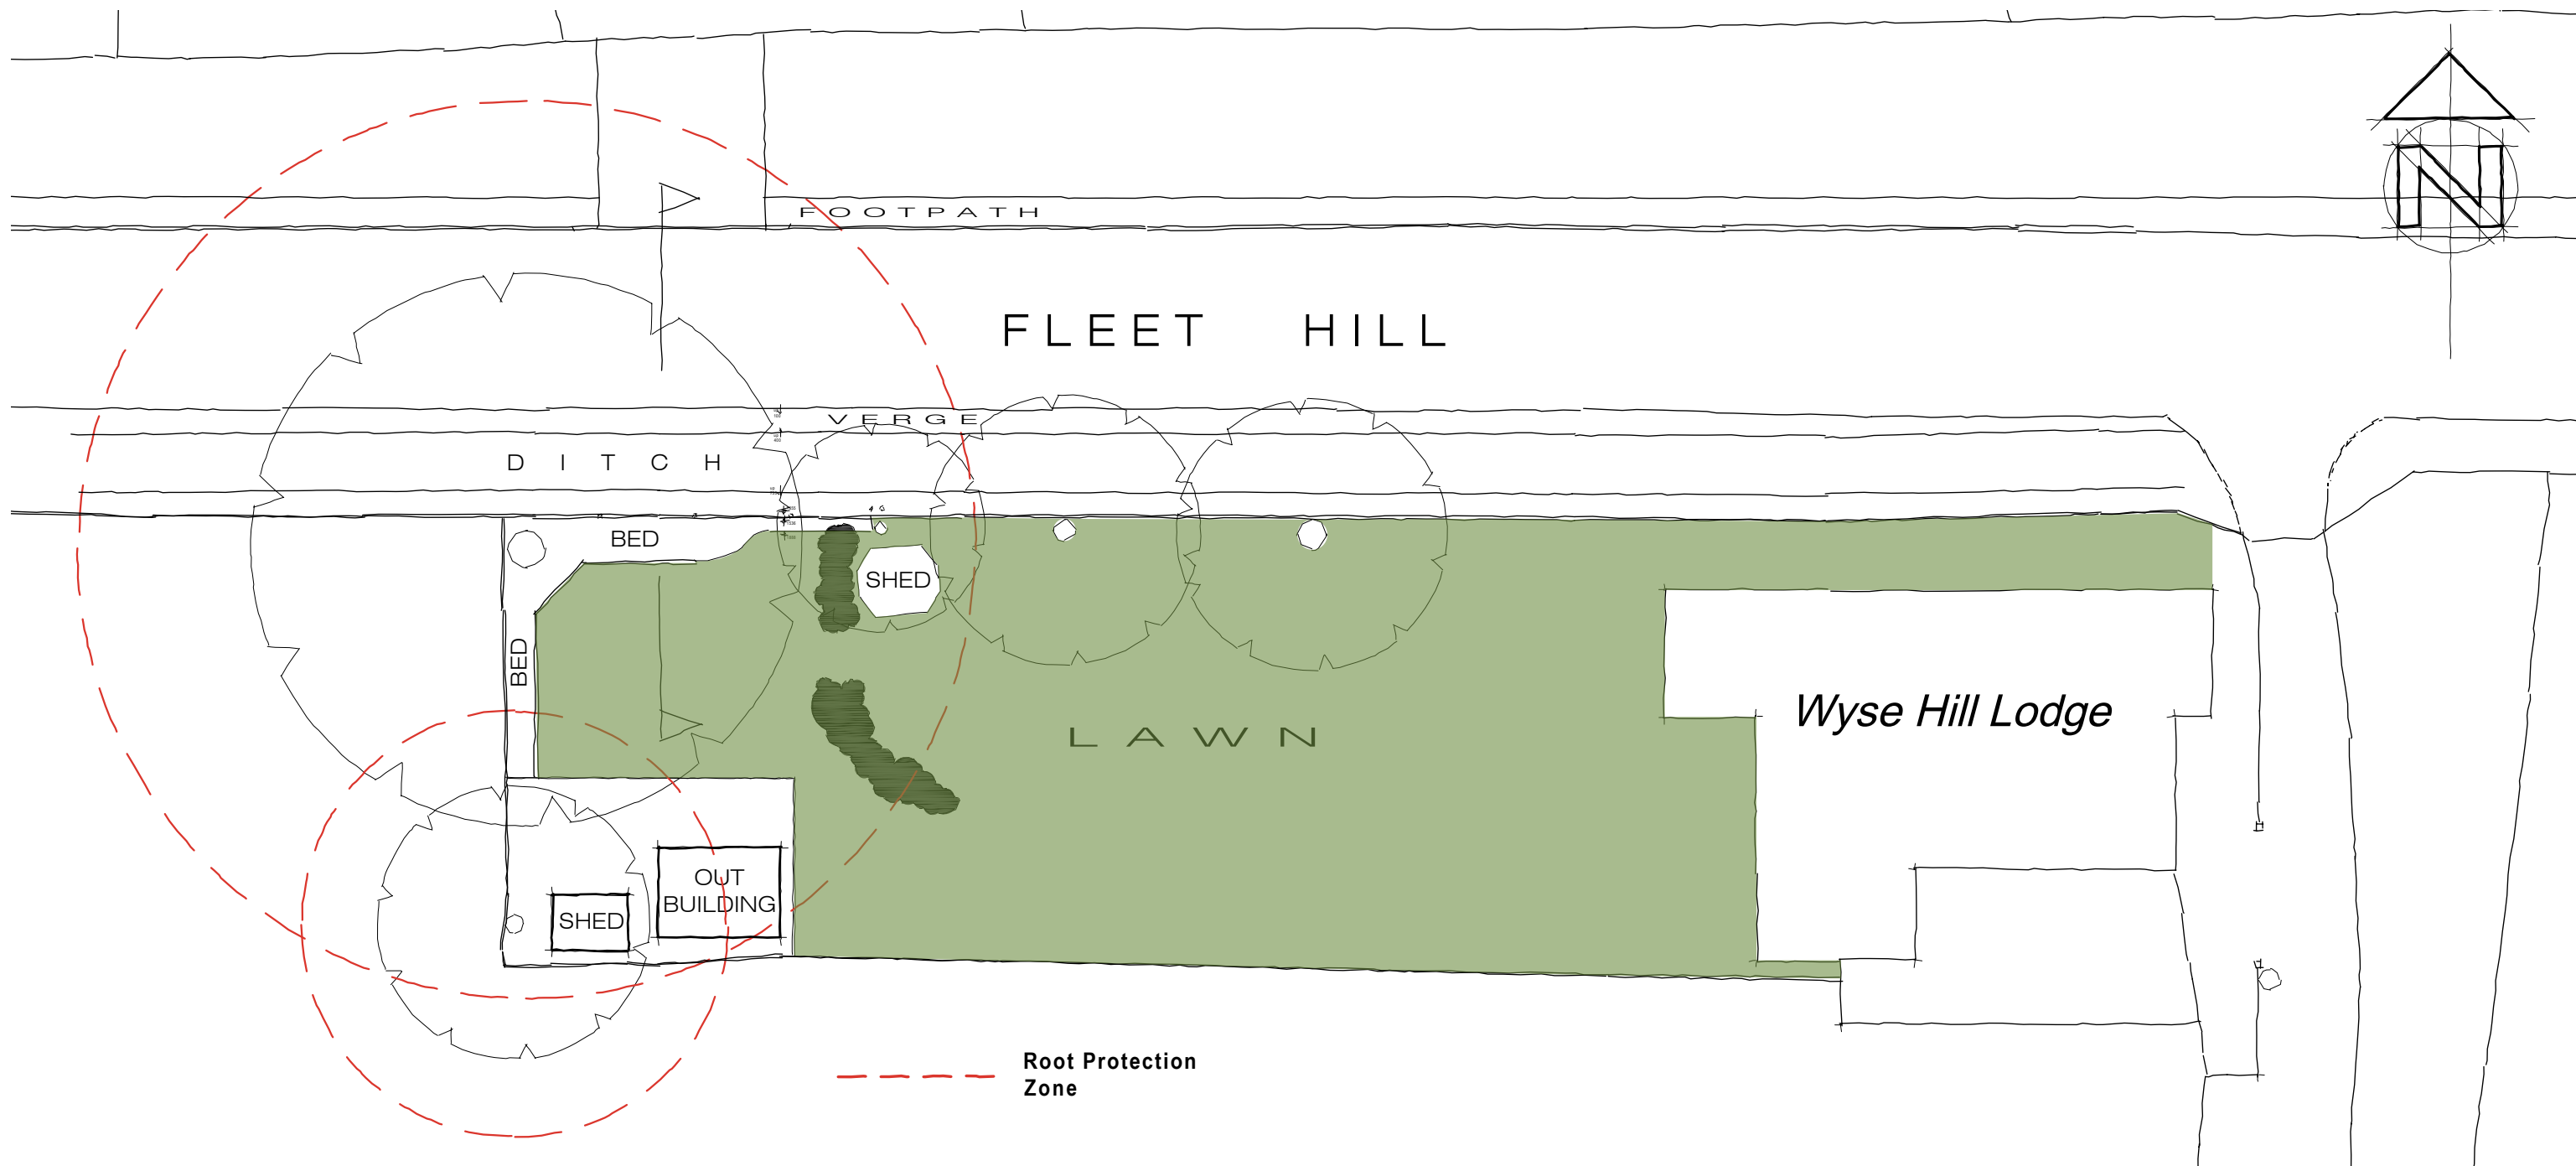

SITE PLAN 1:200

1:100 scale Bar
This Drawing has been produced for printing onto A3 size paper,



REV	COMMENTS	DATE


TCB

TC Biggin Architecture
ARCHITECTURE & PLANNING
www.tcbarchitecture.co.uk • info@tcbarchitecture.co.uk • 07889 218936

CLIENT Mr & Mrs P Abbott
PROJECT Wyse Hill Lodge, The Village,
Finchampstead, RG40 4JR
DRAWING EXISTING SITE PLAN & SECTION

DATE July 22 DWG SCALE 1:200/100 DRAWN TB DWG No. 114/100 REV B

VERIFY ALL DIMENSIONS BEFORE SETTING OUT, COMMENCING WORK OR PRODUCTION OF FABRICATION DRAWINGS. REPORT ANY DISCREPANCIES TO THE SITE SUPERVISOR IMMEDIATELY. ©

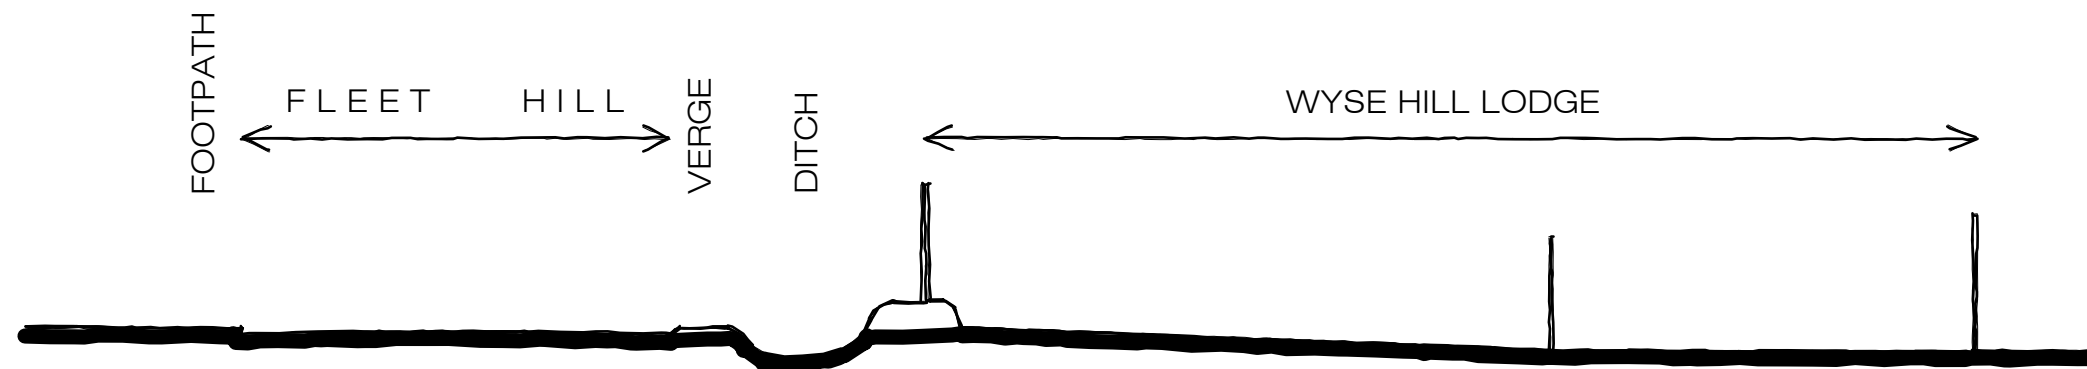

SITE SECTION 1:100