



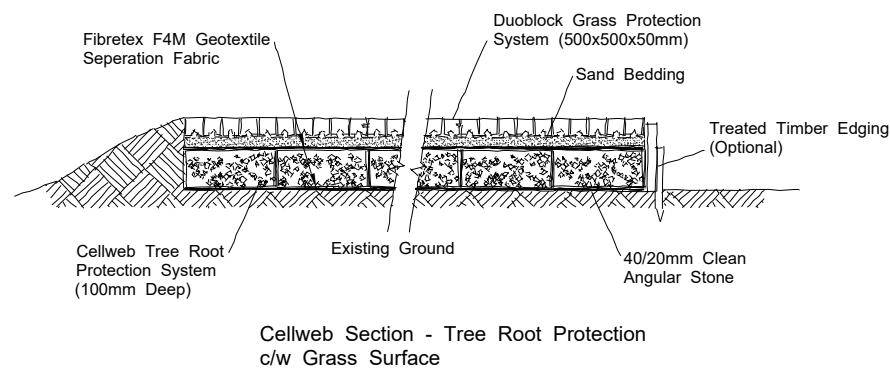

1:100 scale Bar  
This Drawing has been produced for printing onto A3 size paper,

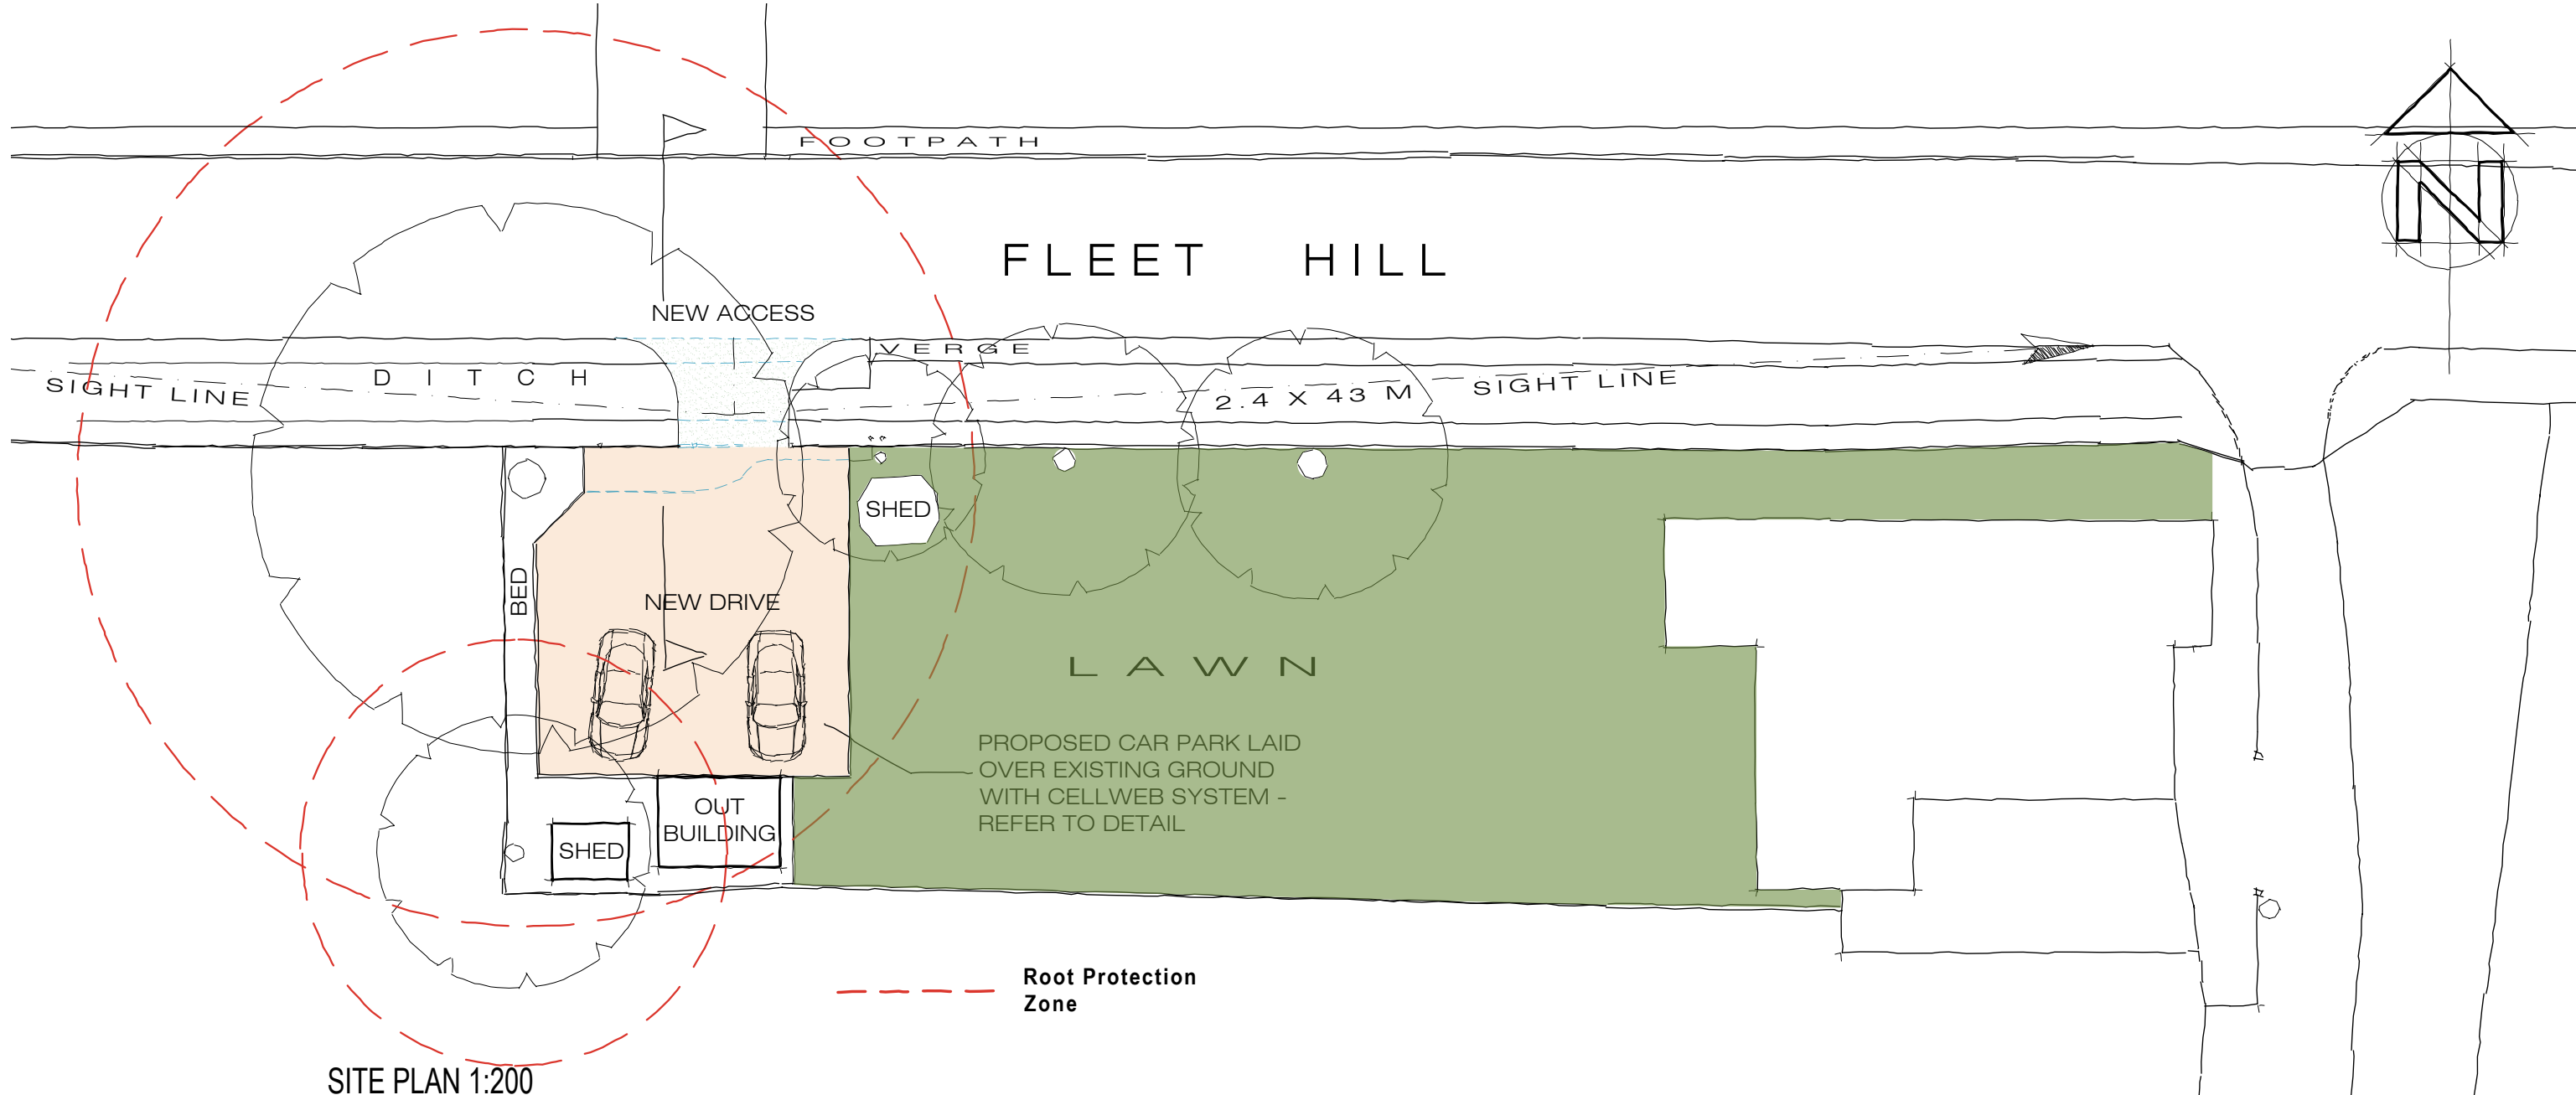

| REV | COMMENTS | DATE |
|-----|----------|------|
|     |          |      |

**TCB TC Biggin Architecture**  
ARCHITECTURE & PLANNING  
www.tcbarchitecture.co.uk • info@tcbarchitecture.co.uk • 07889 218936

**CLIENT** Mr & Mrs P Abbott  
**PROJECT** Wyse Hill Lodge, The Village, Finchampstead, RG40 4JR  
**DRAWING** PROPOSED SITE PLAN & SECTION

**DATE** July 22 **DWG SCALE** 1:200/100 **DRAWN** TB **DWG No.** 114/200 **REV** E

VERIFY ALL DIMENSIONS BEFORE SETTING OUT, COMMENCING WORK OR PRODUCTION OF FABRICATION DRAWINGS. REPORT ANY DISCREPANCIES TO THE SITE SUPERVISOR IMMEDIATELY. ©

