



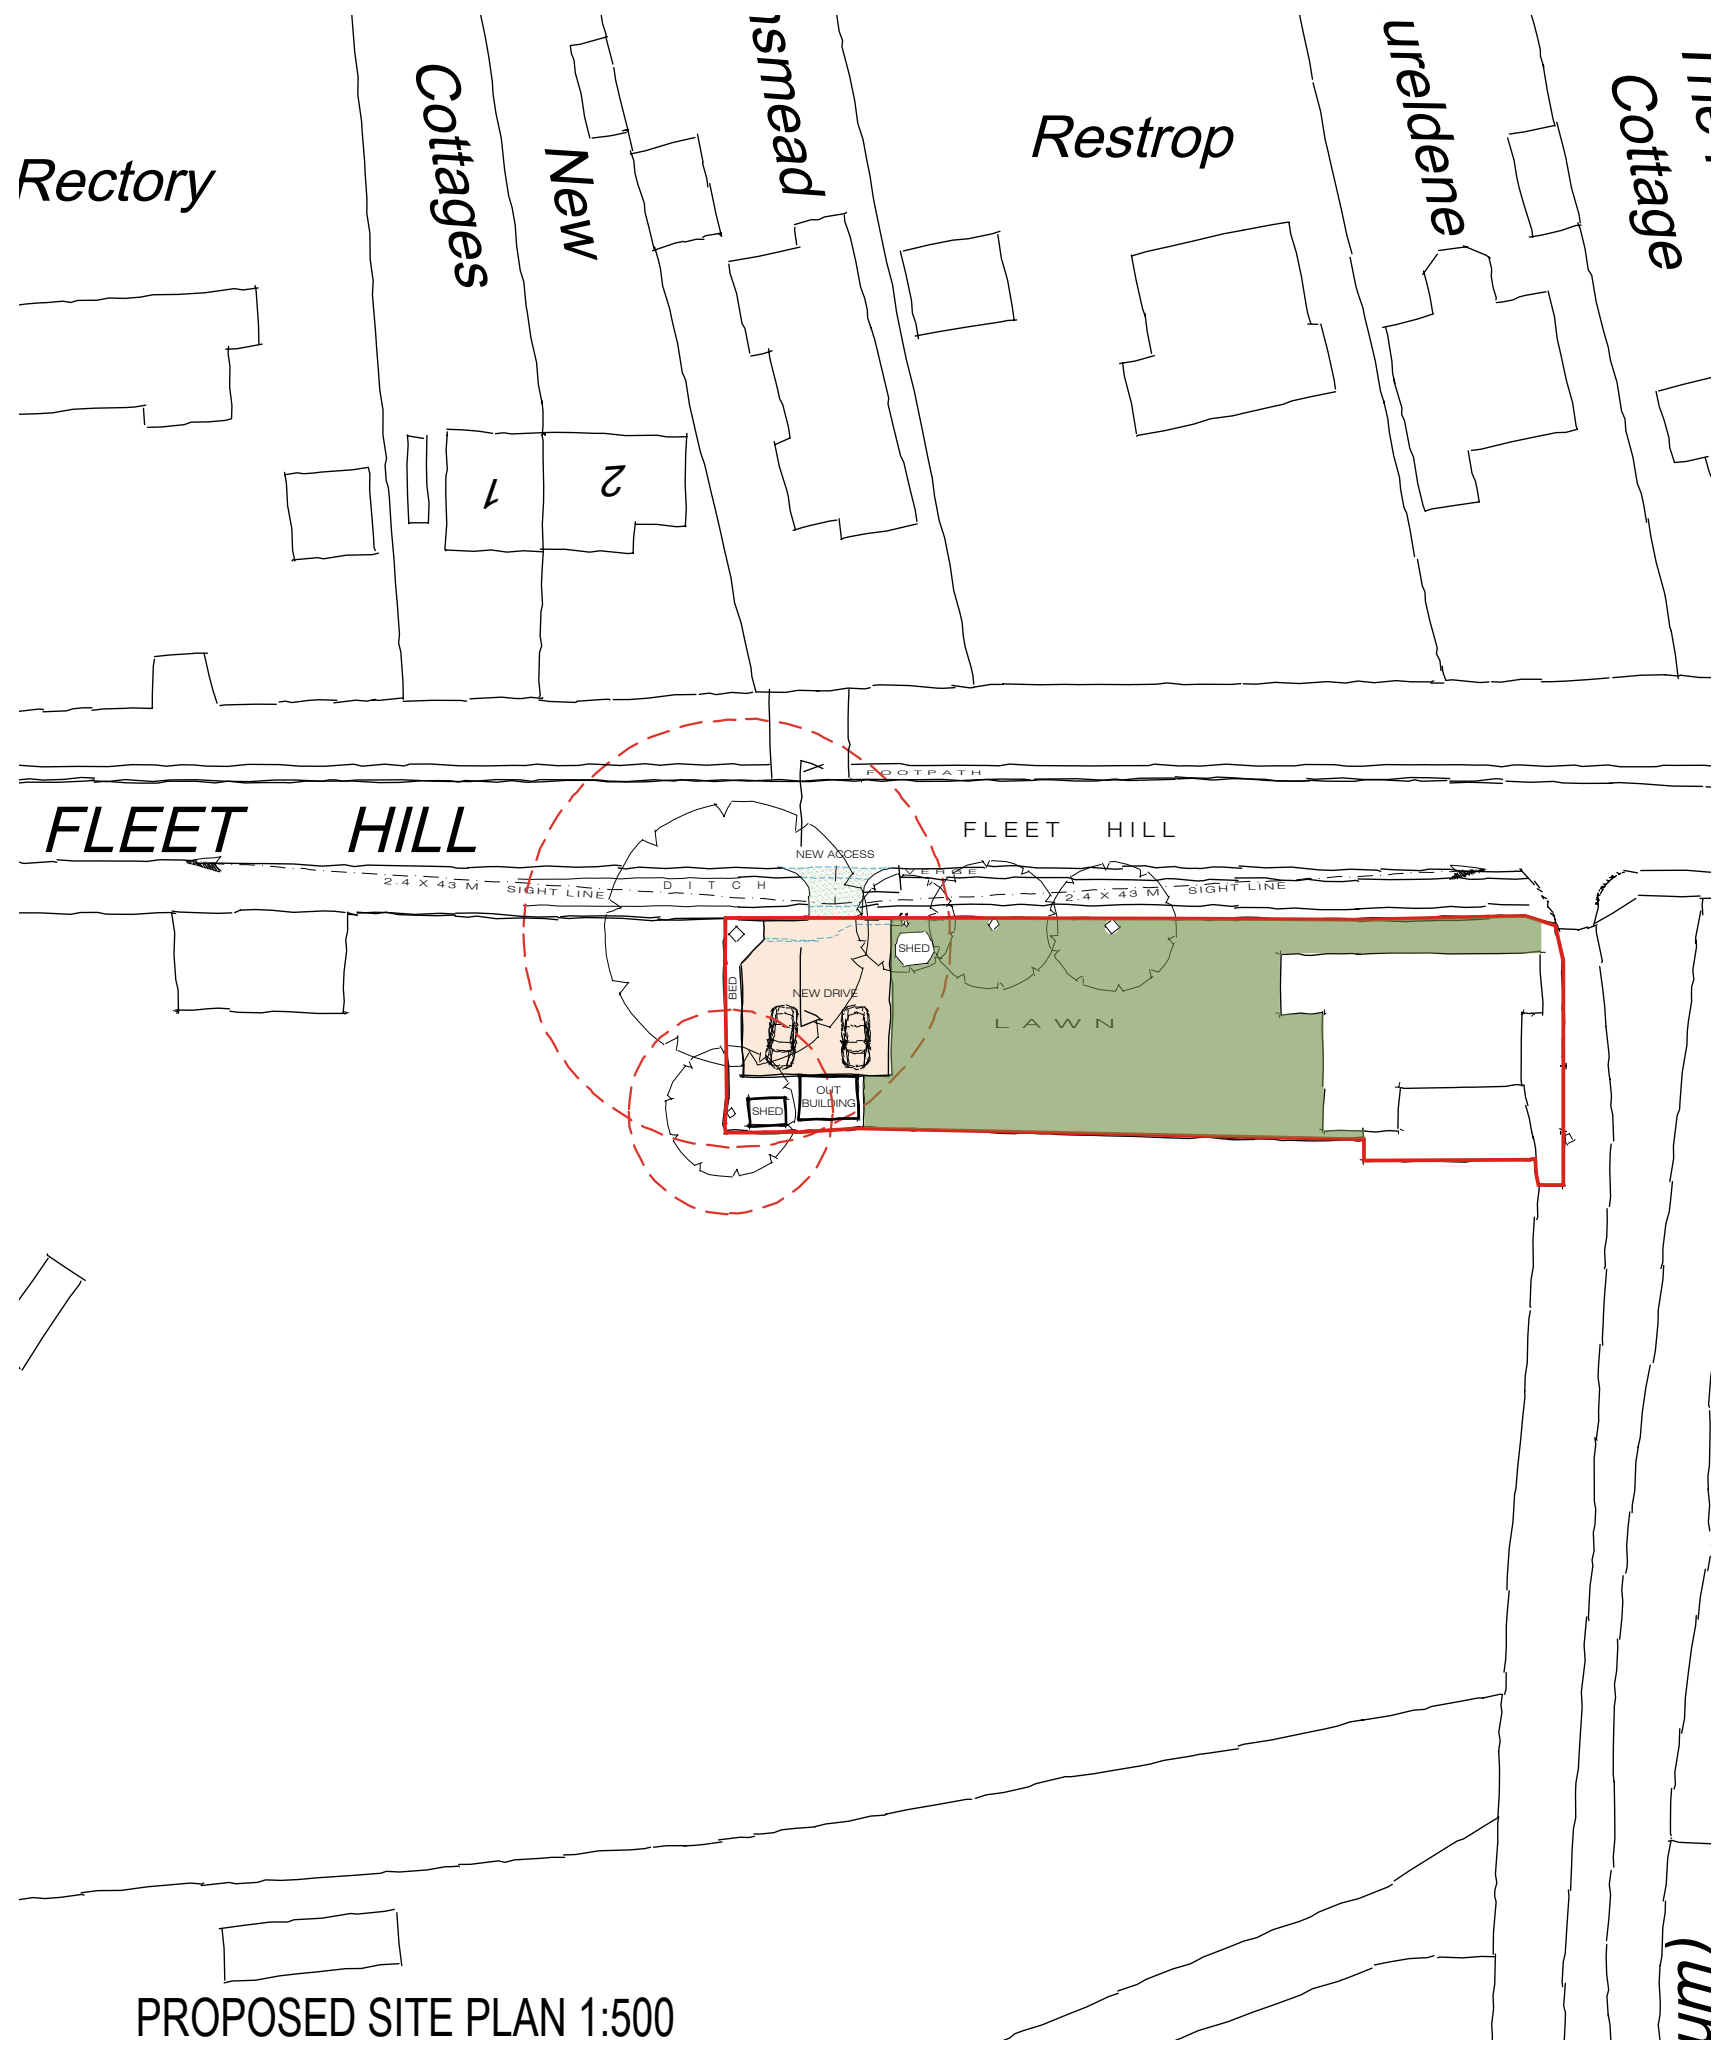

PROPOSED SITE PLAN 1:500


© Crown copyright 2024 Ordnance Survey 100053143

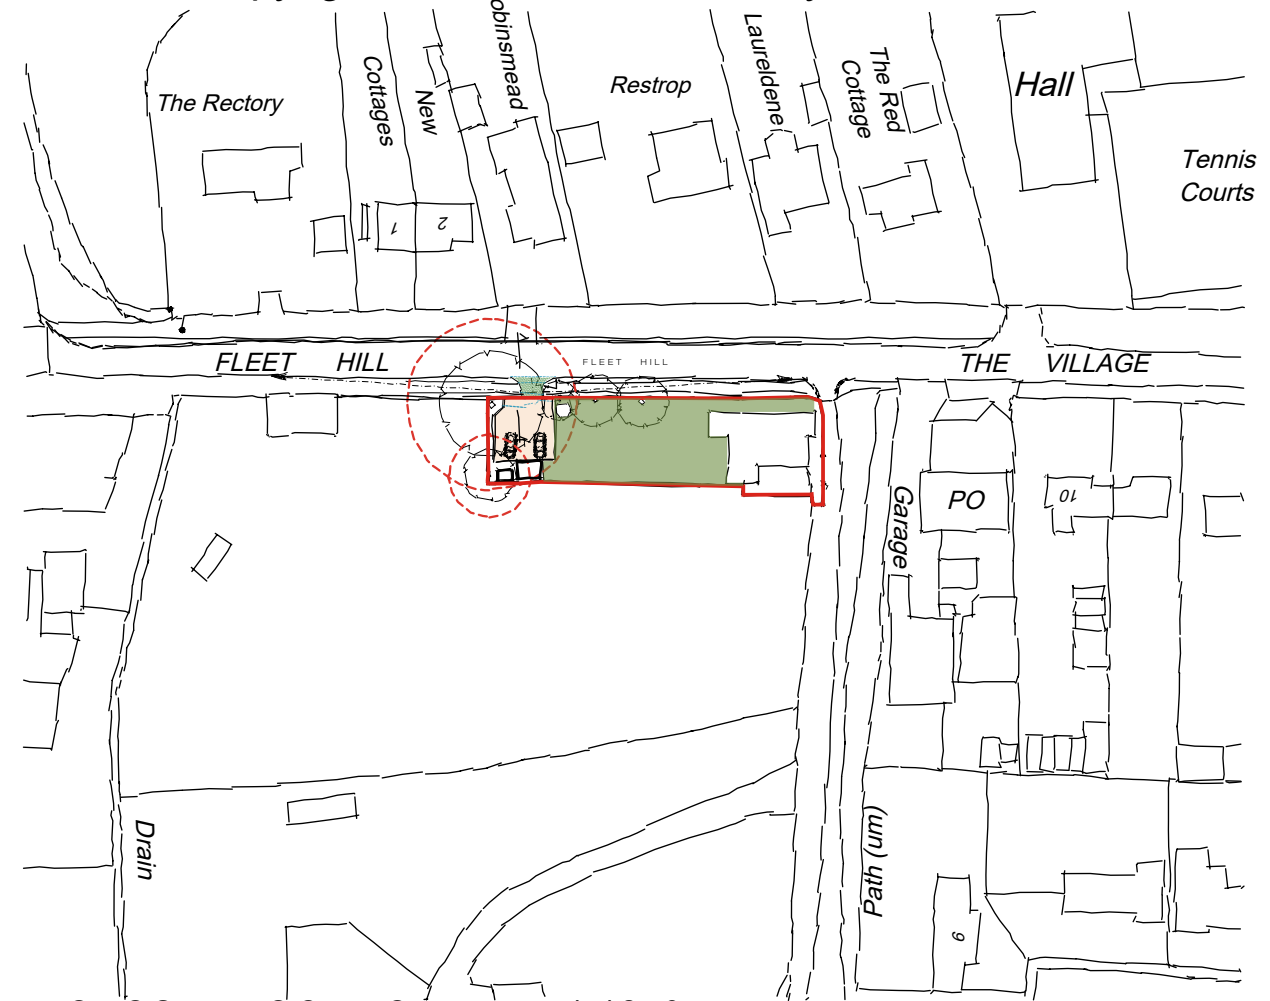

PROPOSED LOCATION PLAN 1:1250

Root Protection Zone

1:500 scale Bar
This Drawing has been produced for printing onto A3 size paper,

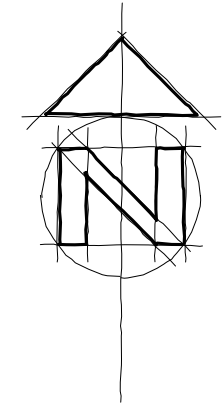

REV	COMMENTS	DATE
-----	----------	------

TCB **TC Biggin Architecture**
 ARCHITECTURE & PLANNING
 www.tcbarchitecture.co.uk • info@tcbarchitecture.co.uk • 07889 218936

CLIENT Mr & Mrs P Abbott
PROJECT Wyse Hill Lodge, The Village, Finchampstead, RG40 4JR
DRAWING PROPOSED SITE LOCATION PLANS

DATE July 22 **DWG SCALE** 1:500/1250 **DRAWN** TB **DWG No.** 114/201 **REV** E

VERIFY ALL DIMENSIONS BEFORE SETTING OUT, COMMENCING WORK OR PRODUCTION OF FABRICATION DRAWINGS. REPORT ANY DISCREPANCIES TO THE SITE SUPERVISOR IMMEDIATELY. ©