



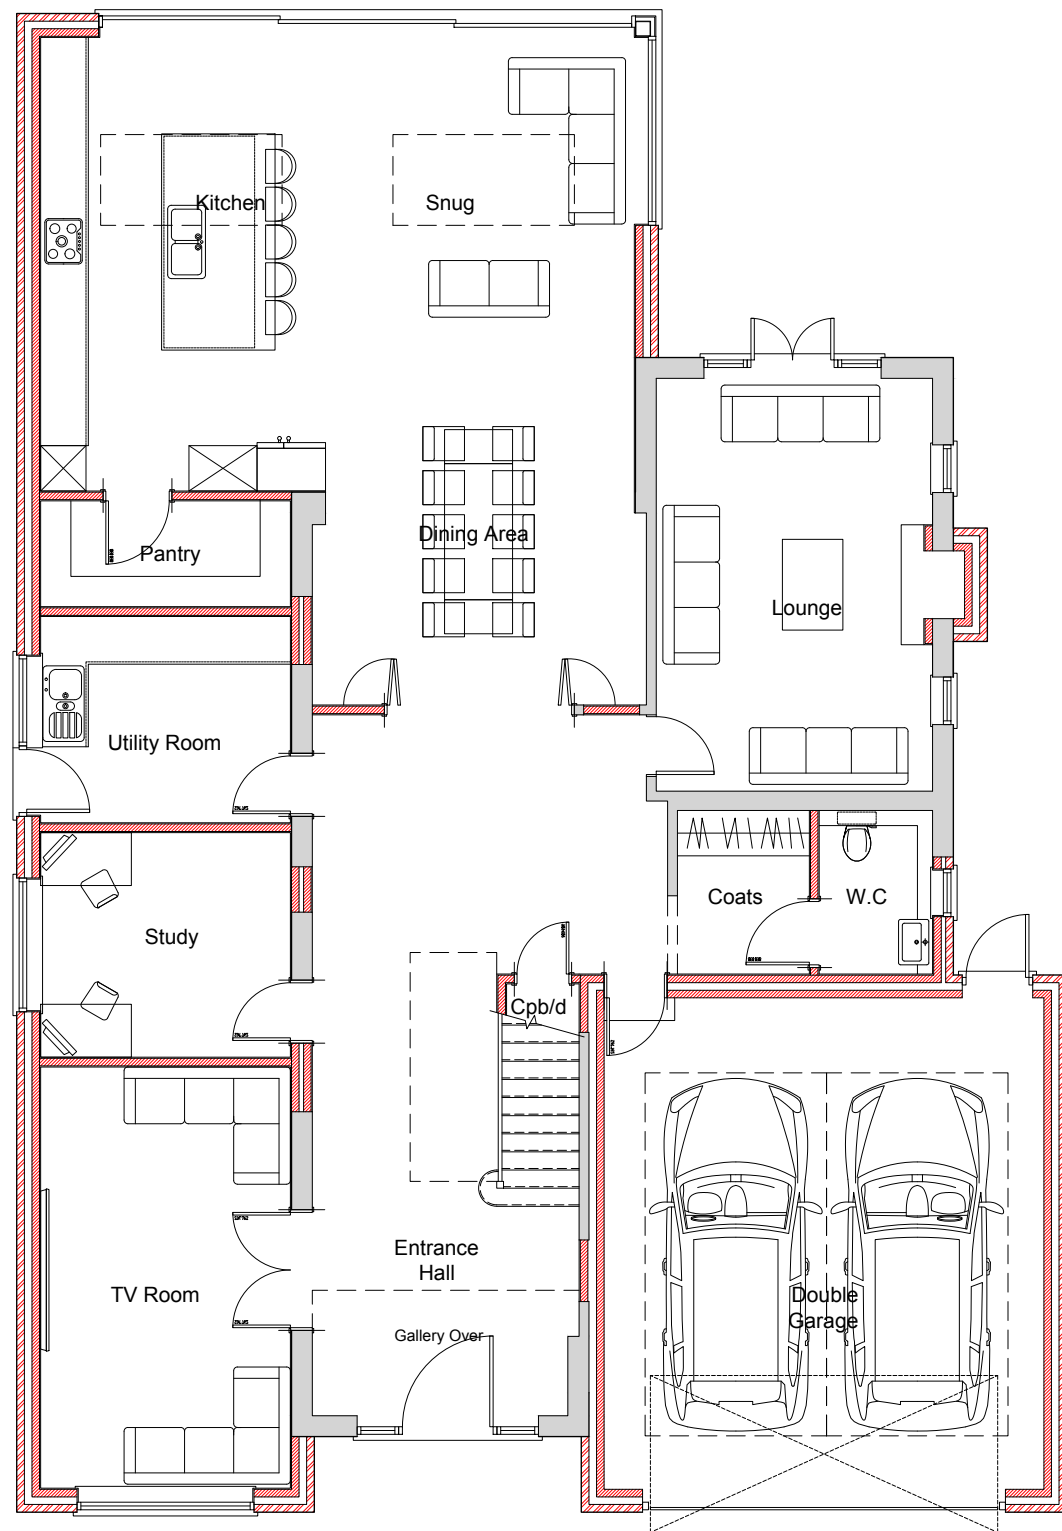

Ground Floor Plan

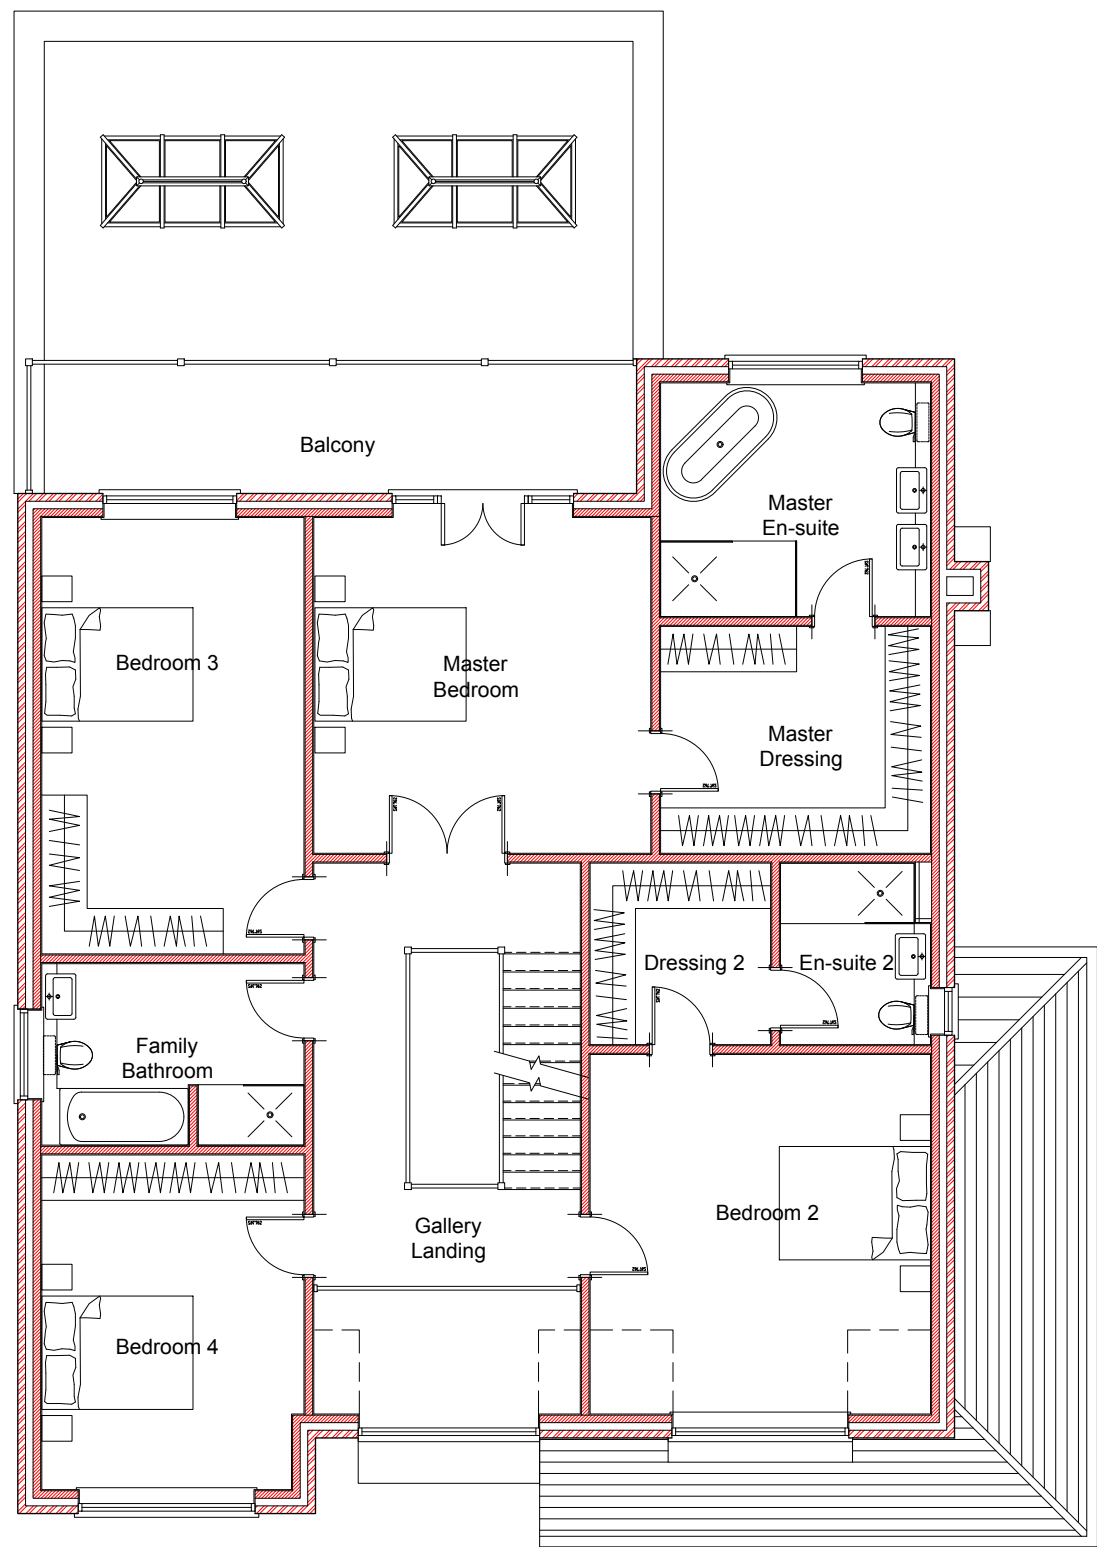

First Floor Plan

'Faringdon'
Tintagel Road
Finchampstead
project :

Proposed Ground and First
Floor Plans

title :

Mr & Mrs. Smallbone
client :

Lee Norris Design
27 Eden Way, Winnersh
Wokingham, Berkshire RG41 5PQ
Tel: 01189 787226
Mob: 07795 068193
E-mail: lee@leenorrisdesign.co.uk
Web: www.leenorrisdesign.co.uk

Planning and building regulations drawings
for residential extensions, new build,
renovation and conversion projects.

ref : LN
date : June'24
scale : 1:100@A3
project : 24-602
003

Scale: 1:100 0 1 2 3 4 5