



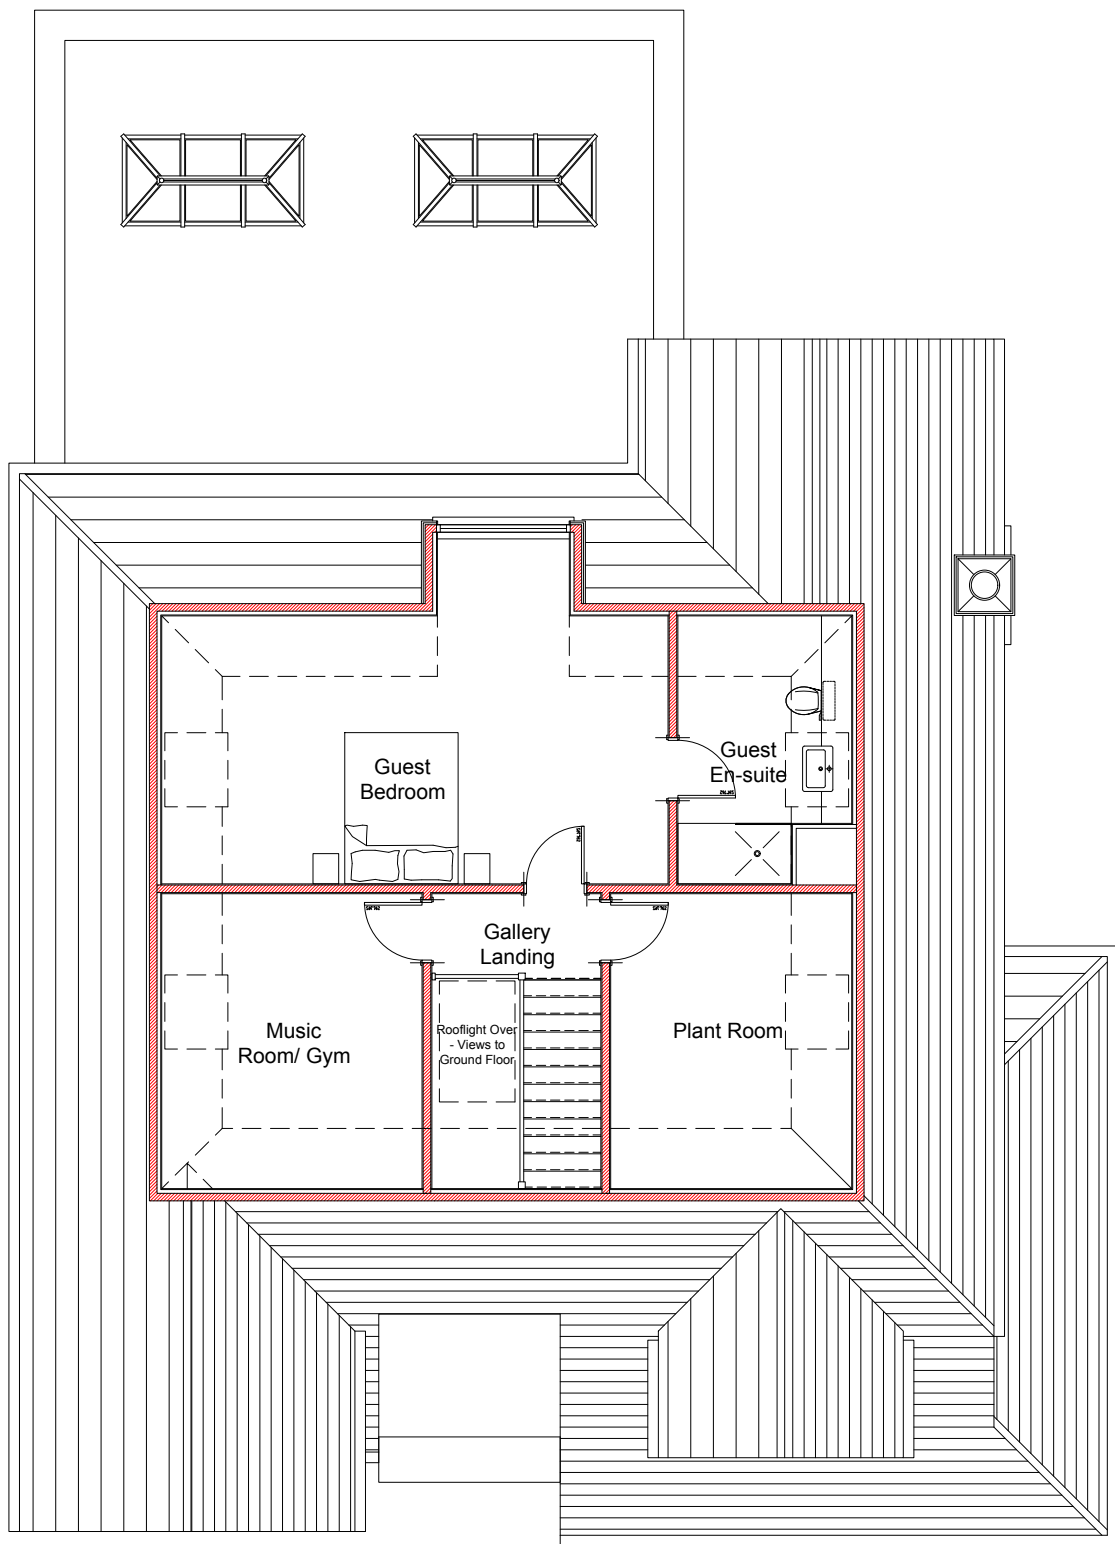

Second Floor Plan

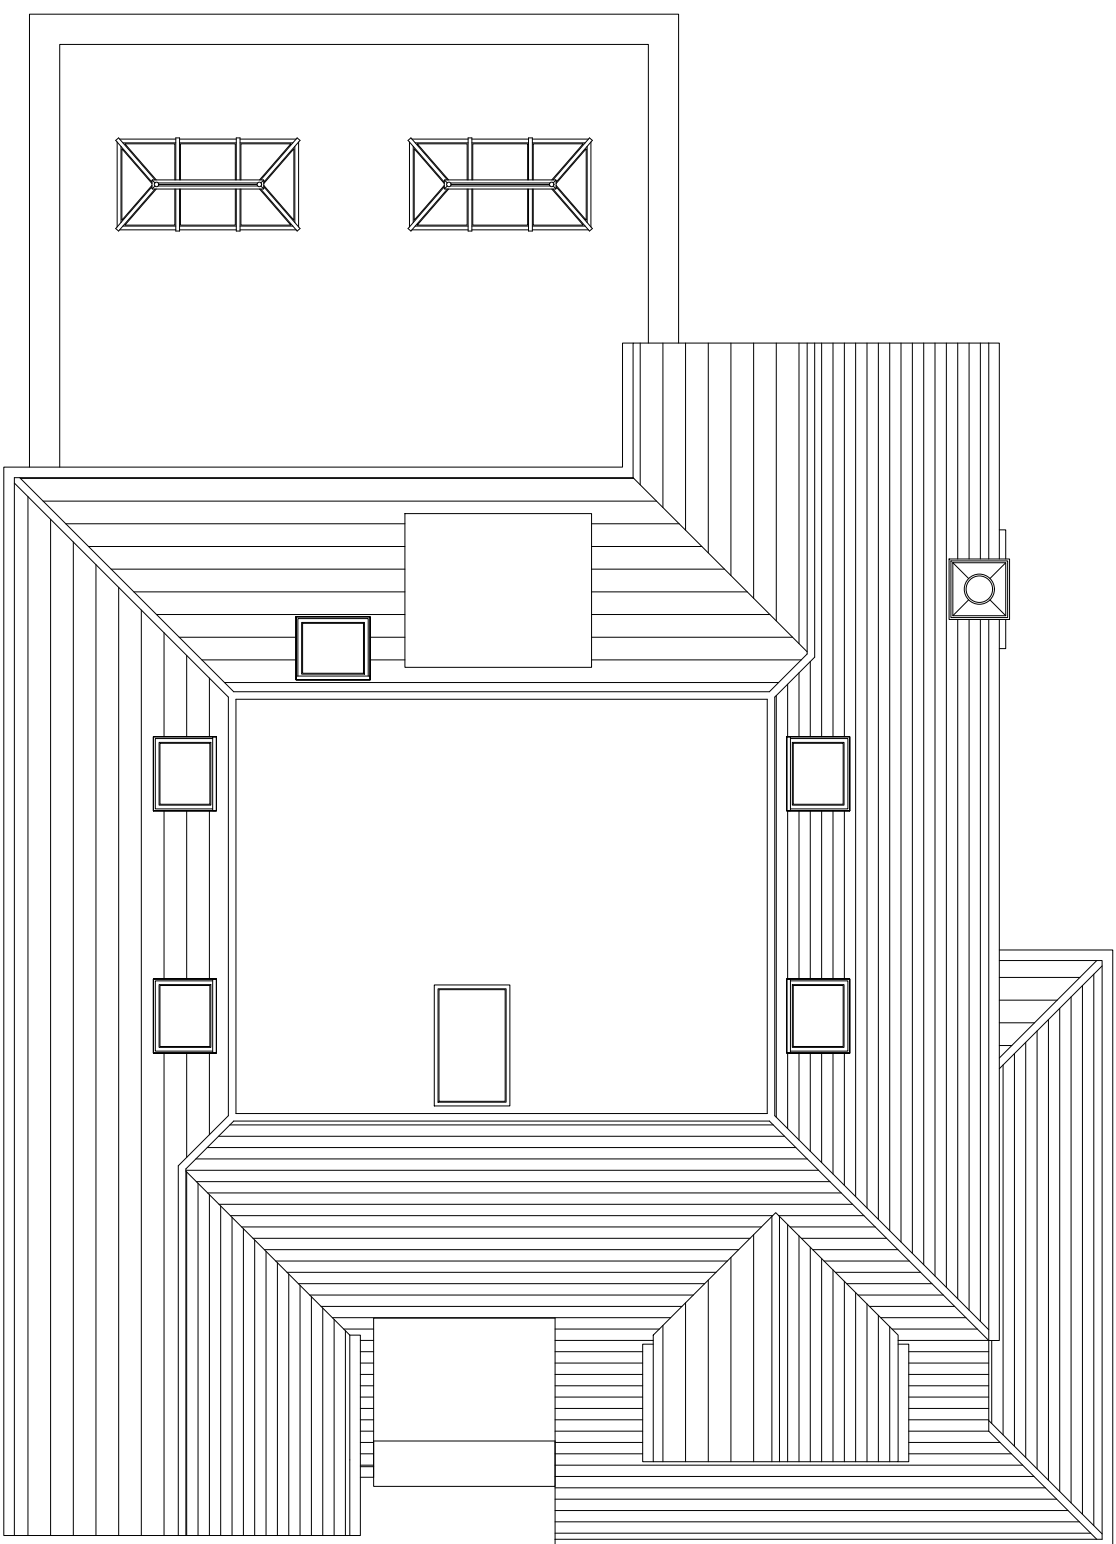

Roof Plan

'Faringdon'
Tintagel Road
Finchampstead
project :

Proposed Second Floor & Roof

title :
Mr & Mrs. Smallbone
client :

Lee Norris Design 27 Eden Way, Winnersh Wokingham, Berkshire RG41 5PQ Tel: 01189 787226 Mob: 07795 068193 E-mail: lee@leenorrisdesign.co.uk Web: www.leenorrisdesign.co.uk Planning and building regulations drawings for residential extensions, new build, renovation and conversion projects.	ref : LN date : June'24 scale : 1:100@A3 project : 24-602
---	--

Scale: 1:100 0 1 2 3 4 5