




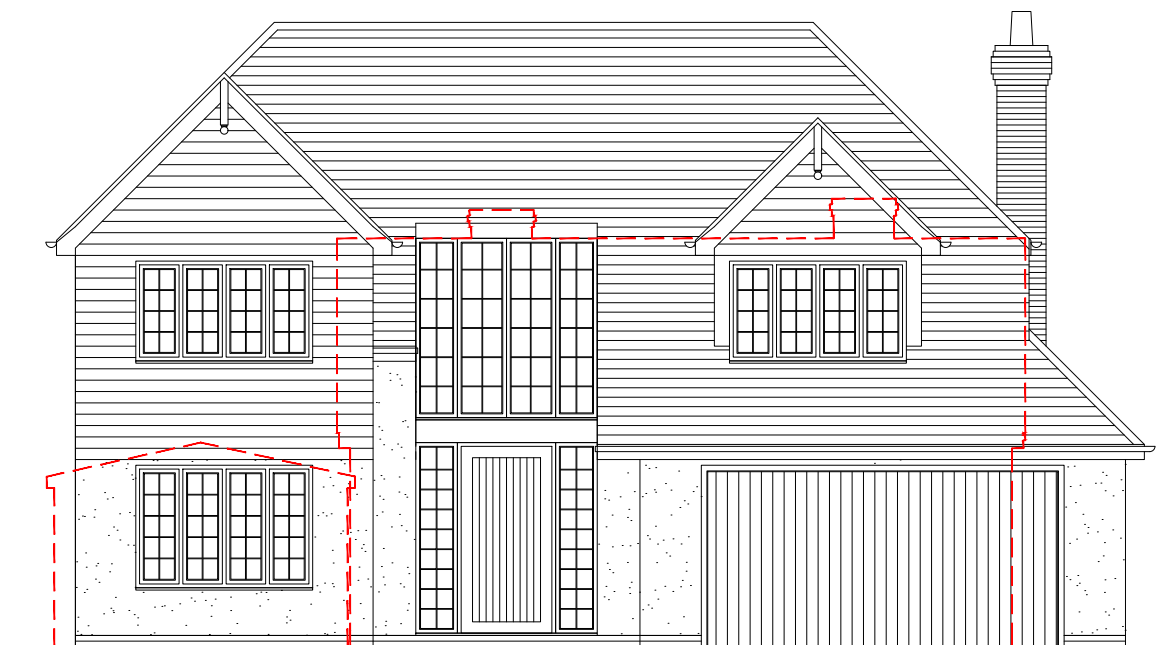


Front Elevation
Outline of Extg. Bungalow Shown Dashed

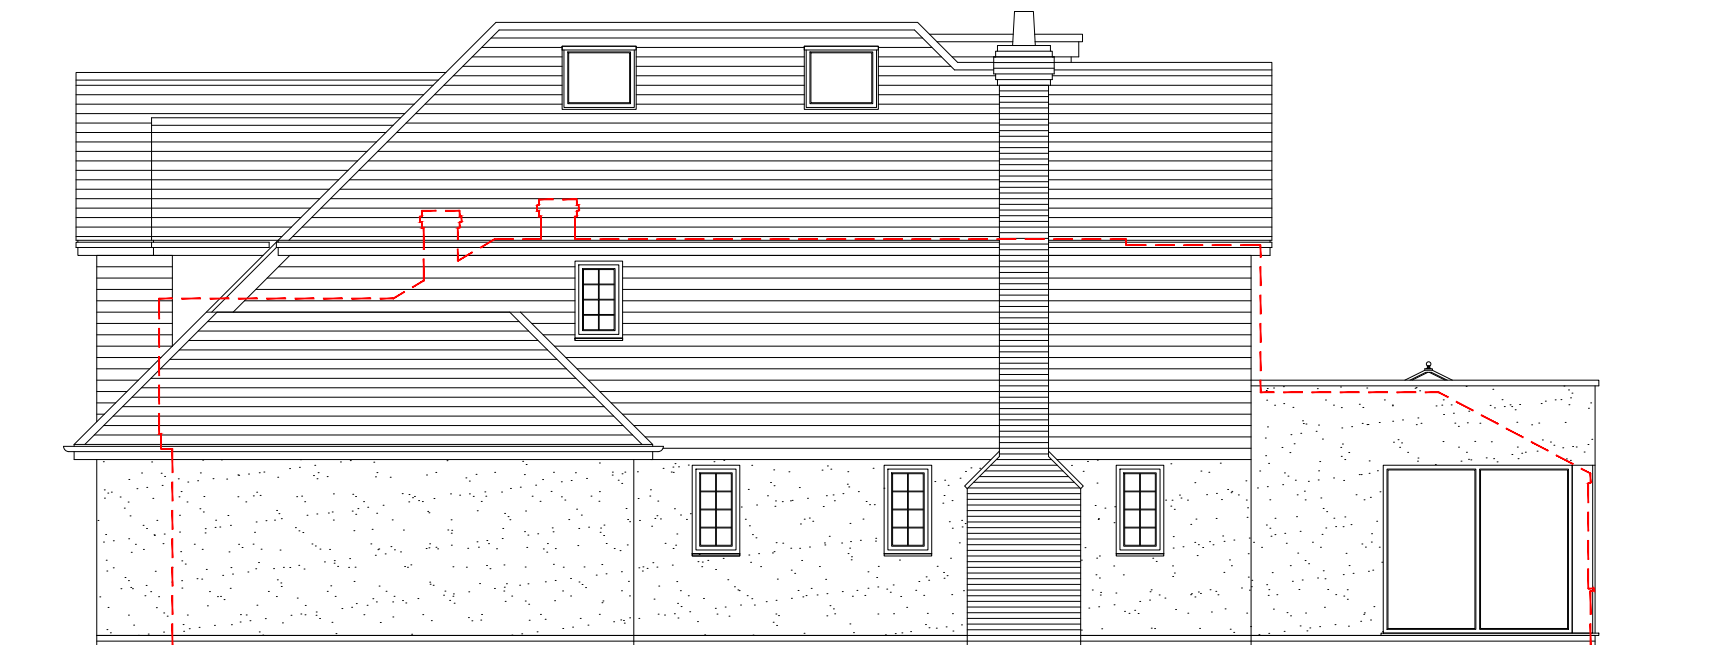

Side Elevation

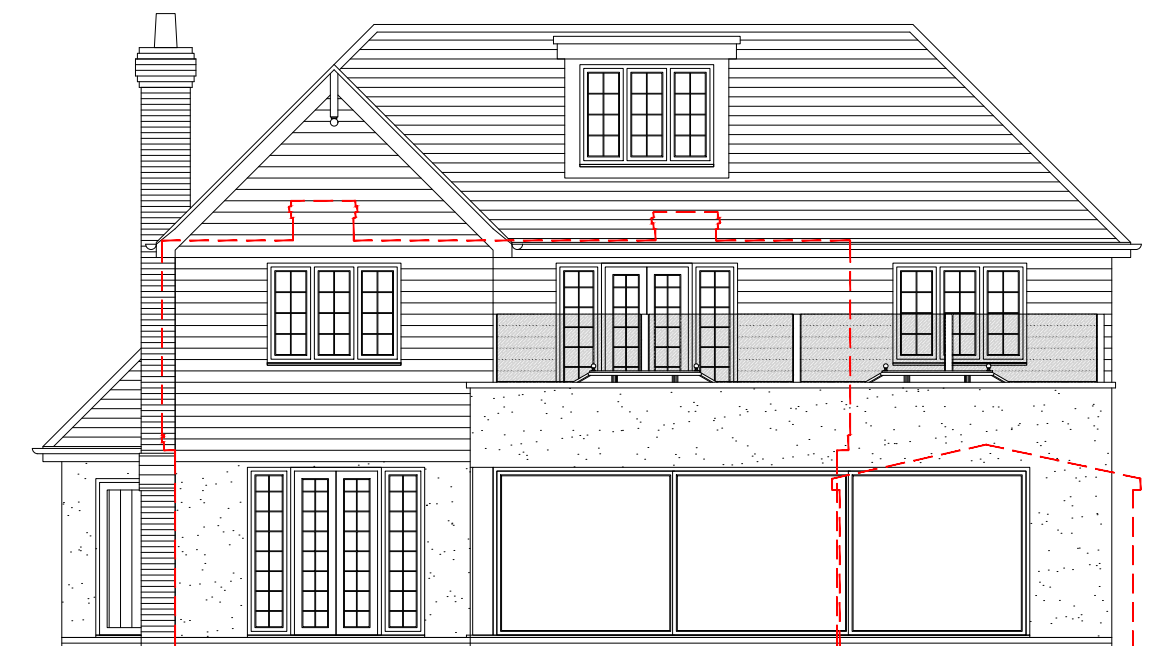

Rear Elevation

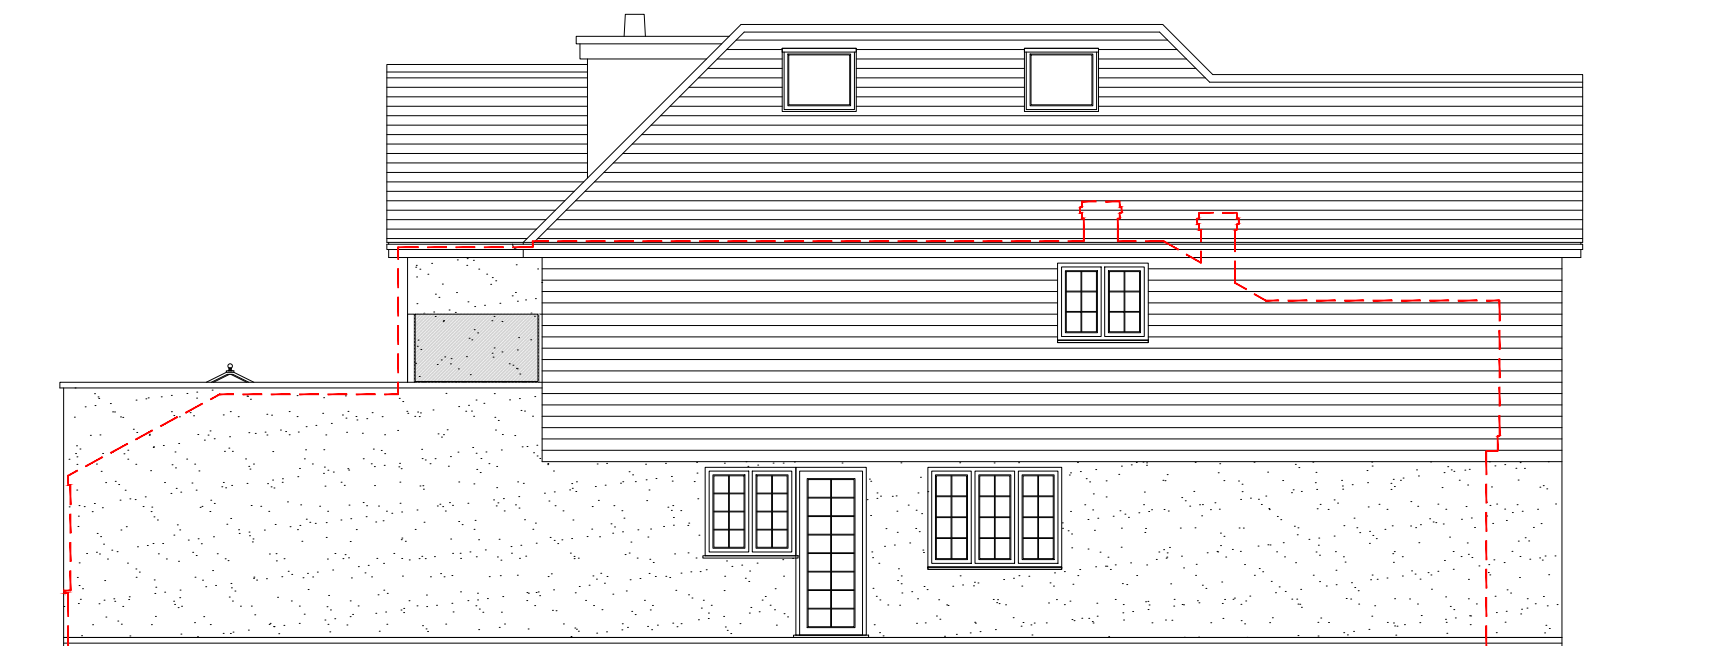

Side Elevation

'Faringdon'
Tintagel Road
Finchampstead
project :

Proposed Elevations

client :
Mr & Mrs. Smallbone

Lee Norris Design
27 Eden Way, Winnersh
Wokingham, Berkshire RG41 5PQ
Tel: 01189 787226
Mob: 07795 068193
E-mail: lee@leenorrisdesign.co.uk
Web: www.leenorrisdesign.co.uk

Planning and building regulations drawings
for residential extensions, new build,
renovation and conversion projects.

ref : LN
date : June'24
scale : 1:100@A3
project : 24-602
005

Scale: 1/100 0 1 2 3 4 5