



The Front elevation is not changed by this proposal.

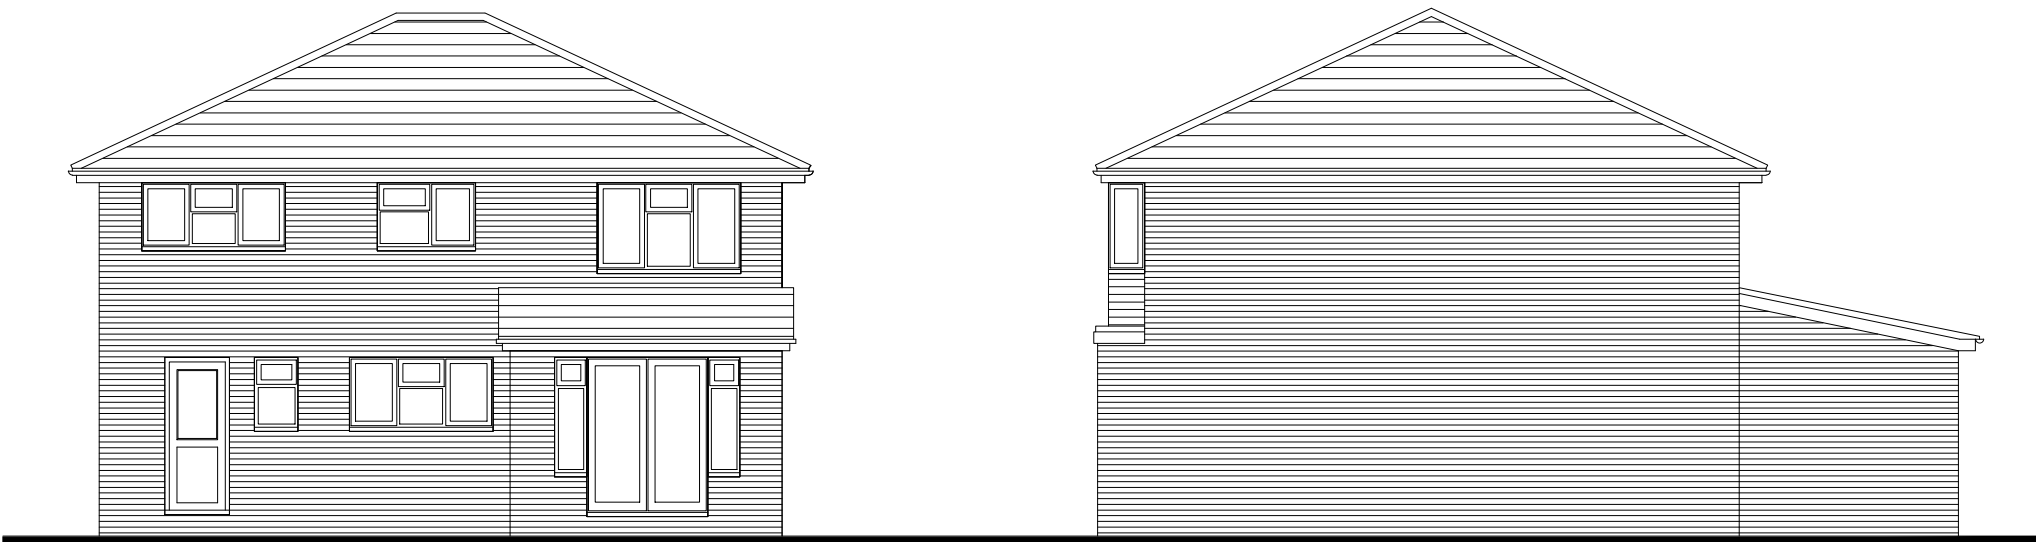


REAR ELEVATION


SIDE ELEVATION

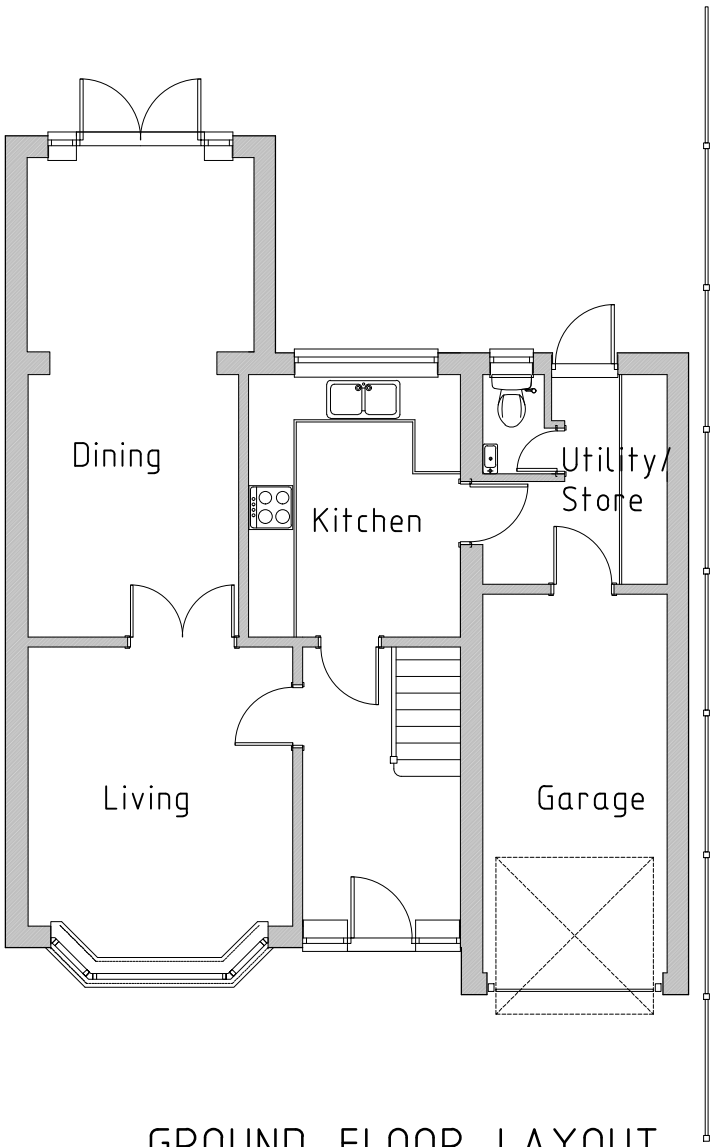

GROUND FLOOR LAYOUT

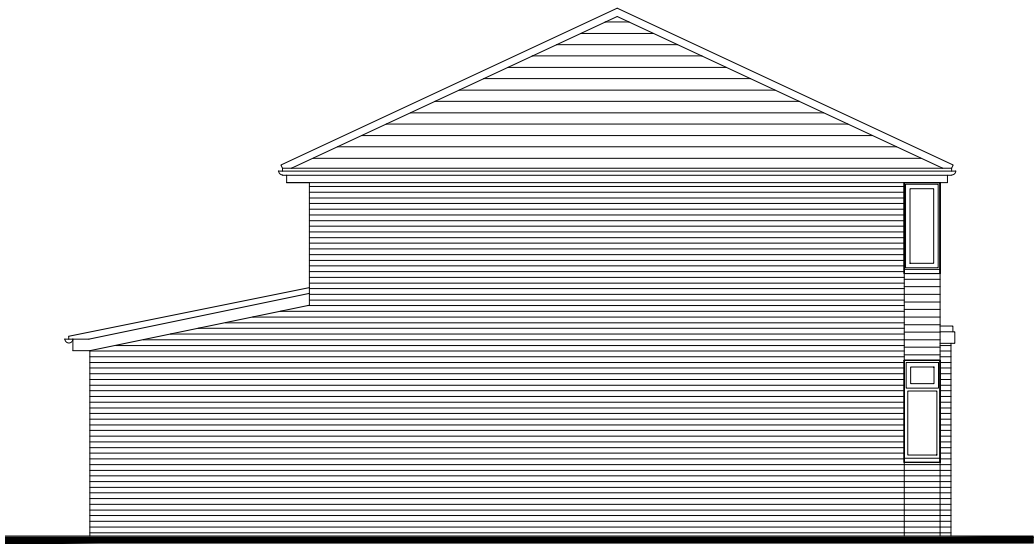

SIDE ELEVATION

 

REV.	DATE	COMMENTS
PROJECT 41 Duncan Road, Woodley, RG5 4HS		
PROJECT TITLE Single storey rear extension		
DRAWING TITLE EXISTING PLAN & ELEVATIONS		
SK-tec Ltd Planning & Technical Services 22 Glasspool Road, Winnersh, Reading, Berks, RG41 5SB tel: 01183 759987, mob: 07714 100537 e-mail: steve@sk-tec.co.uk		
CLIENT Mr & Mrs Thorpe		
SCALE 1:100 (A3)	DATE Mar 25	
DRG. No. 25/918-01	REV.	