





front elevation

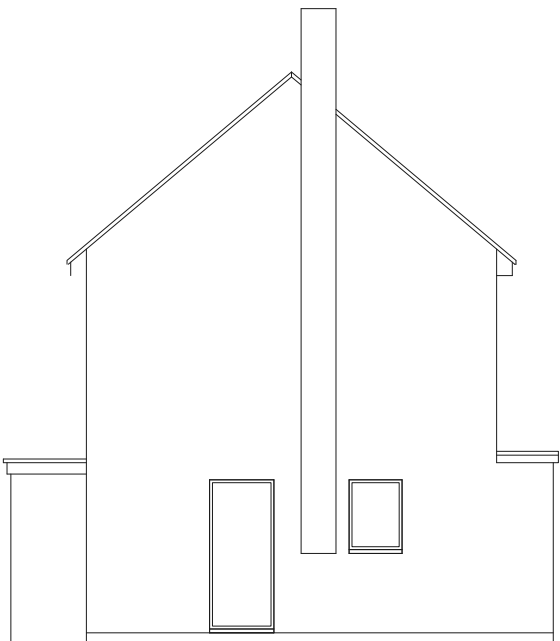


side elevation



rear elevation

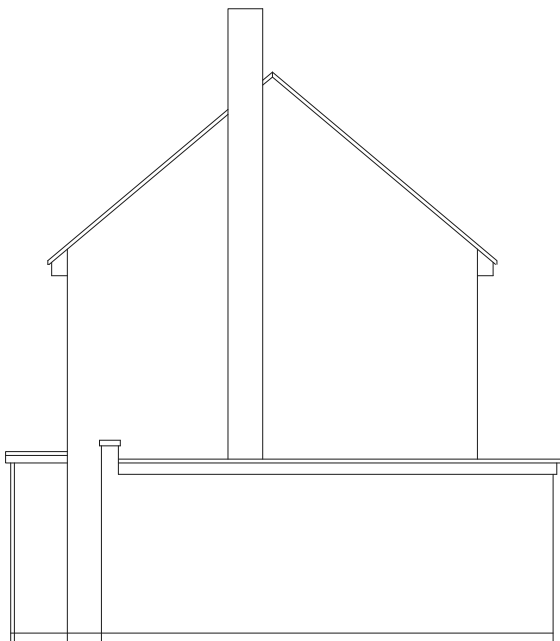

side elevation

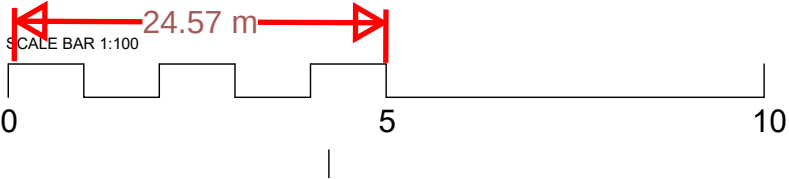

Revision		Date
Client	Mr & Mrs Holdship	
Project	39 St Patrick's Avenue Charvil	
Drawing Title	Existing Elevations	
Scale 1:100@A3	Drawn mw	
Date 16.09.24	Checked	
Project Number	2410	
Drawing No	200	Revision -

This drawing is copyright of the architect & must not be reproduced without permission. Any discrepancies should be reported to the architect.