


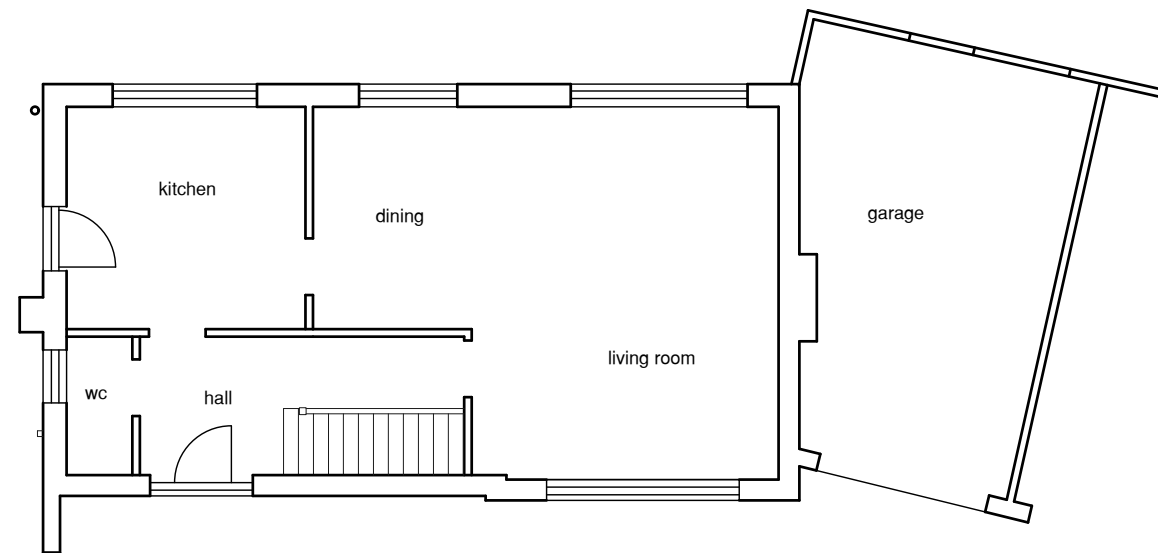


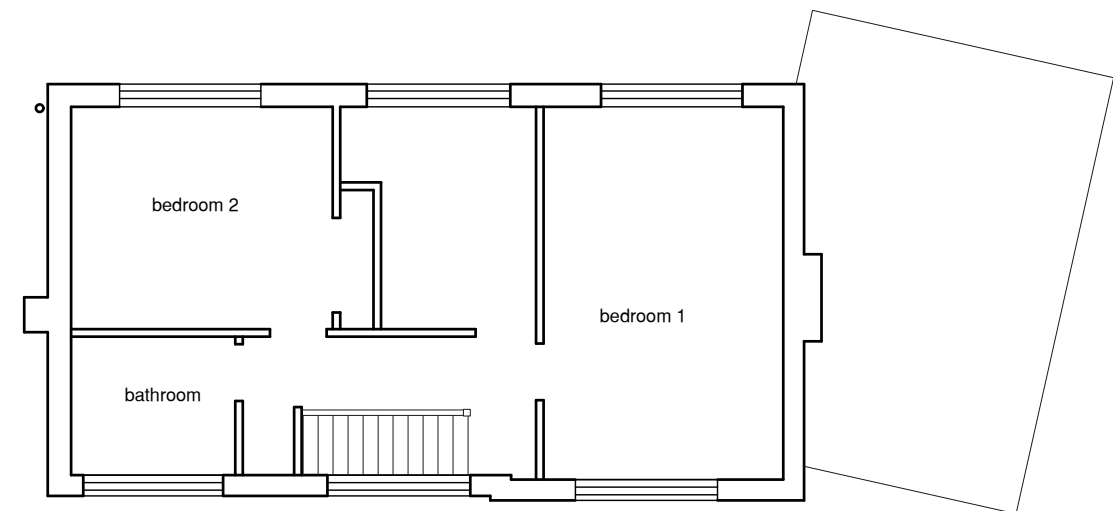

Ground Floor Plan

 

First Floor Plan

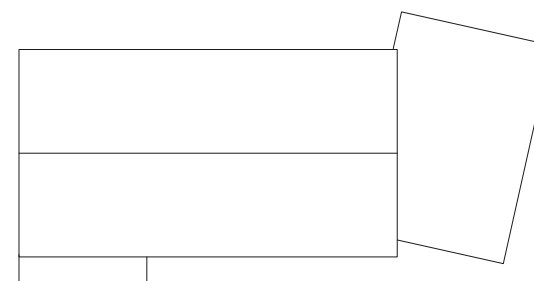

Roof Plan 1:200

Revision		Date	
Client		Mr & Mrs Holdship	
Project		39 St Patrick's Avenue Charvil	
Drawing Title		Existing Plans	
Scale 1:100@A3		Drawn mw	
Date 16.09.24		Checked	
Project Number		2410	
Drawing No 201		Revision -	

This drawing is copyright of the architect & must not be reproduced without permission. Any discrepancies should be reported to the architect.