



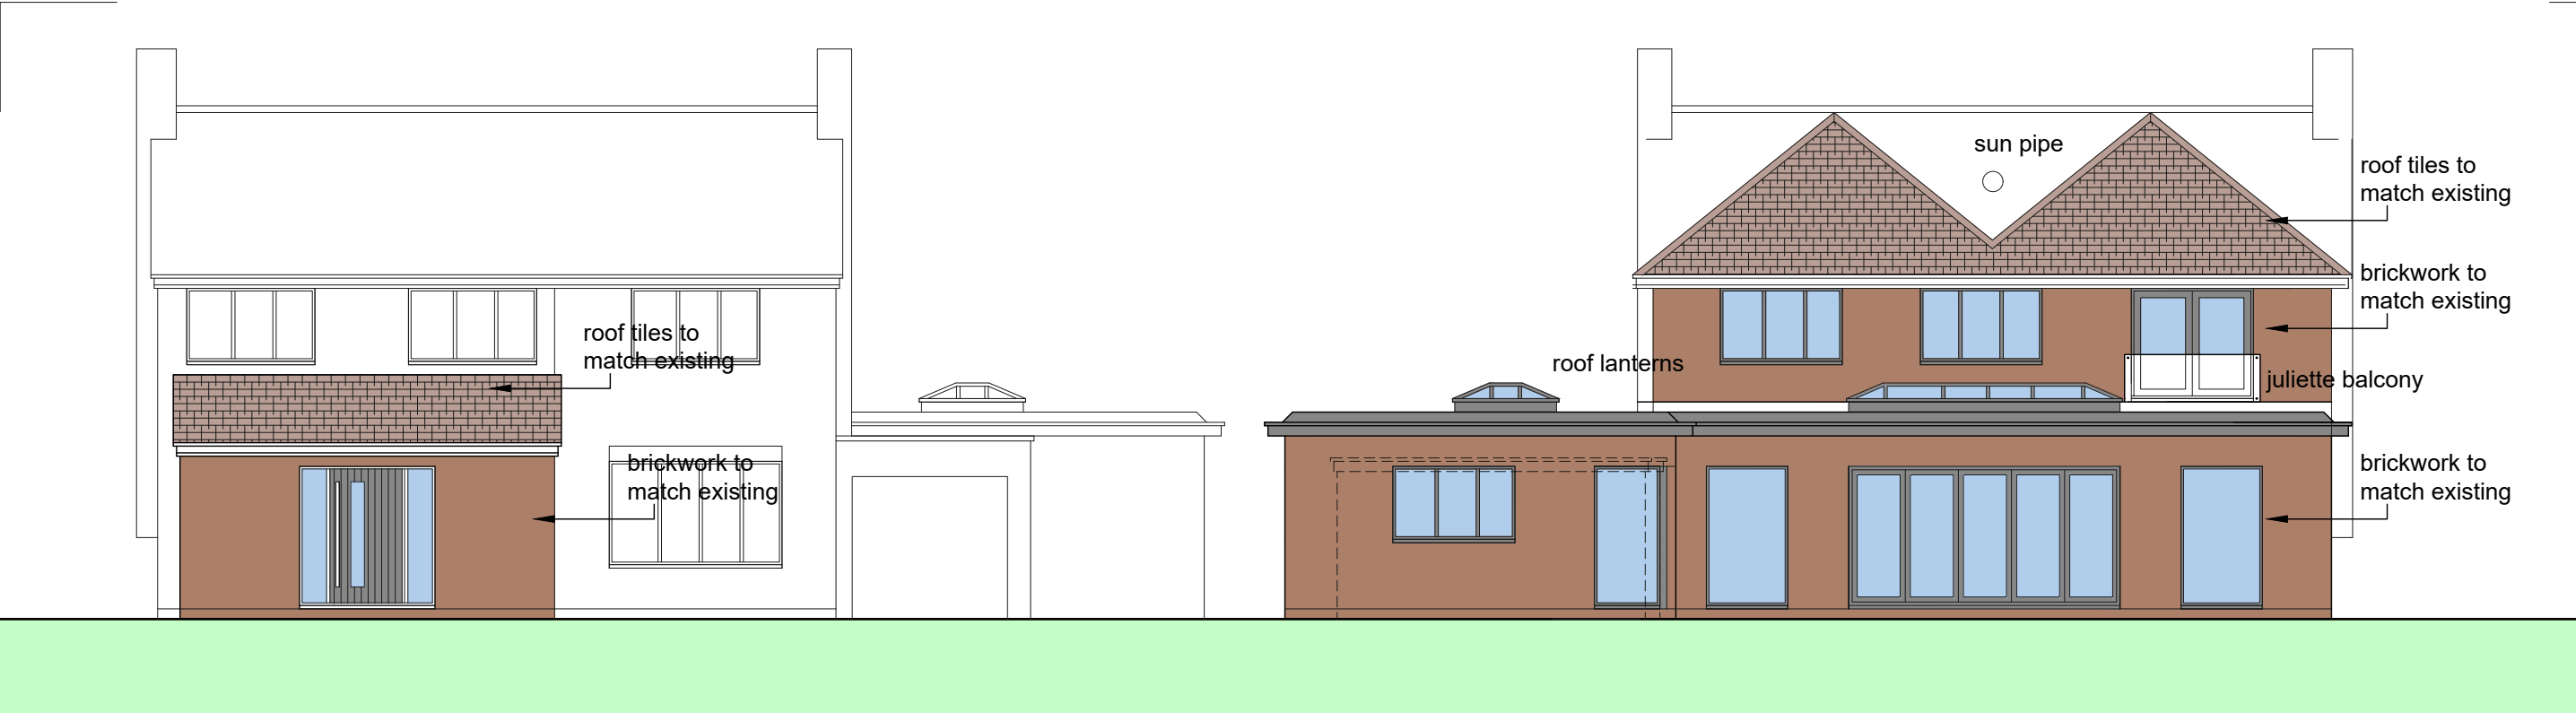


front elevation

rear elevation

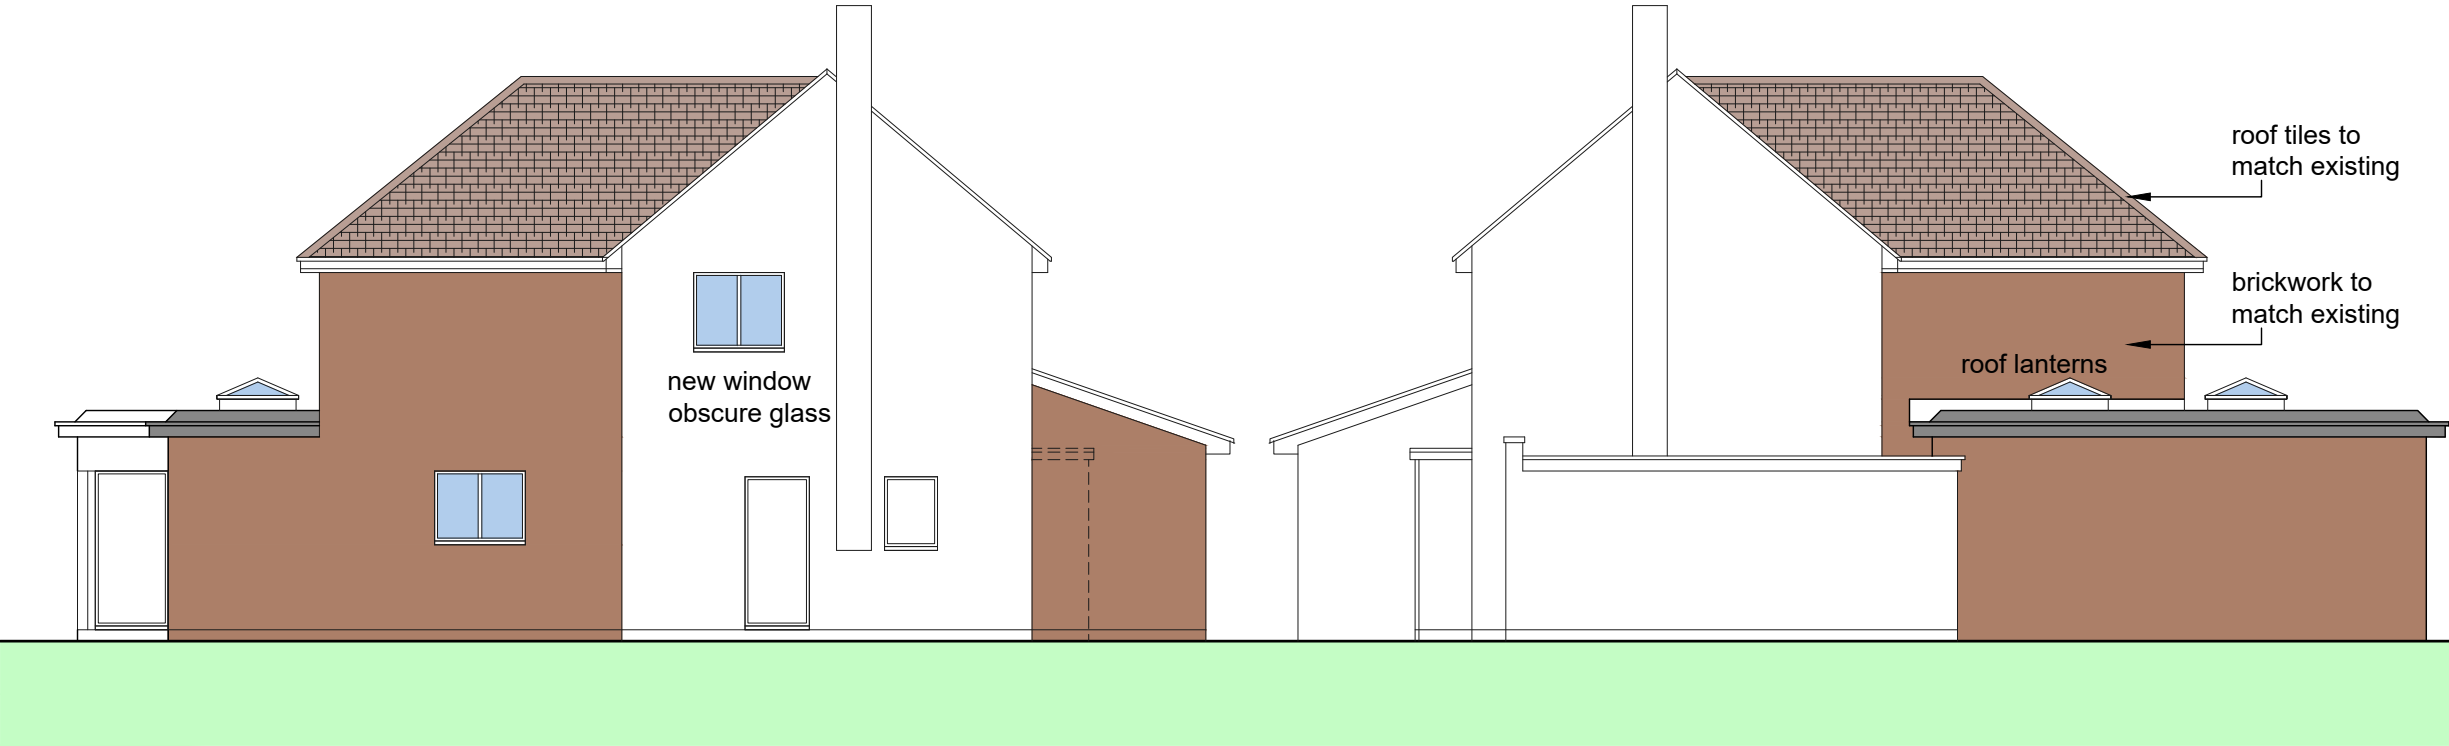

side elevation

side elevation

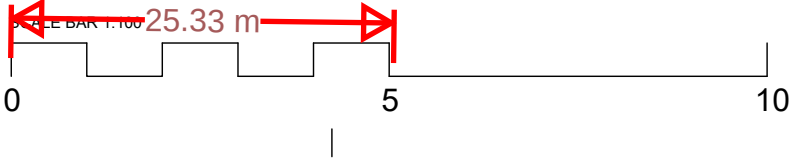

B	Elevations updated	mw	16.09.24
A	Elevations updated	mw	16.09.24
Revision		Date	



Client	Mr & Mrs Holdship		
Project	39 St Patrick's Avenue Charvil		
Drawing Title	Elevations		
Scale	1:100@A3	Drawn	mw
Date	11.08.24	Checked	
Project Number	2410		
Drawing No	202	Revision	B

This drawing is copyright of the architect & must not be reproduced without permission. Any discrepancies should be reported to the architect.