

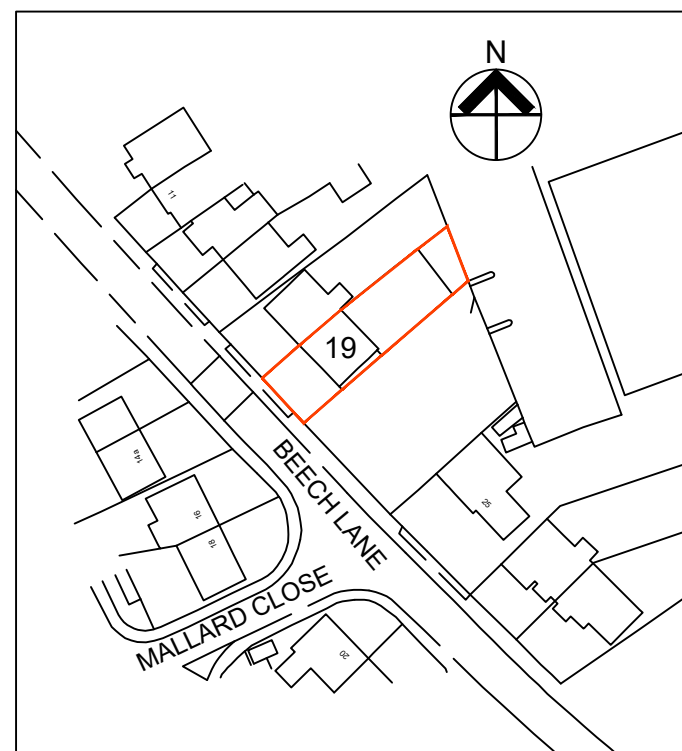
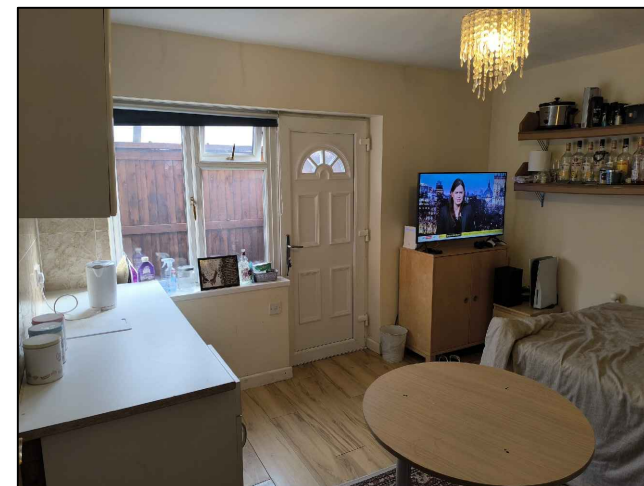


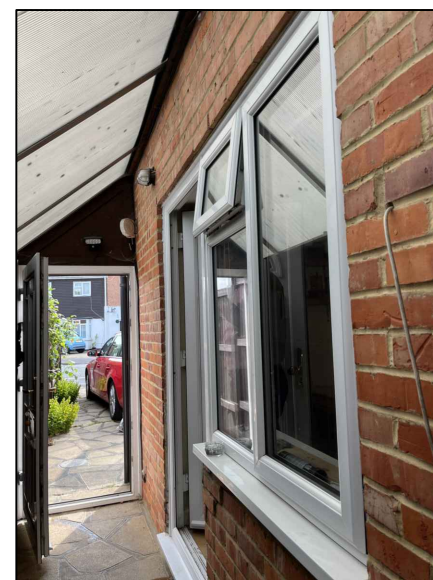


Ordnance Survey (c) Crown Copyright 2025.
All rights reserved. Licence number 100022432

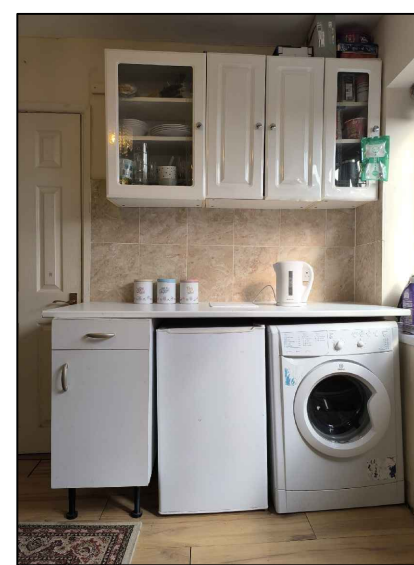

INTERNAL VIEW 01

ENTRANCE DOOR/WINDOW
FROM PASSAGE


INTERNAL VIEW 02

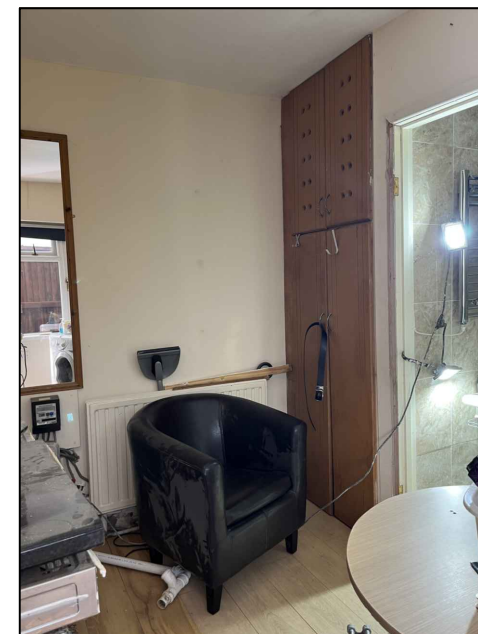


INTERNAL VIEW 03




FRONT ELEVATION VIEW

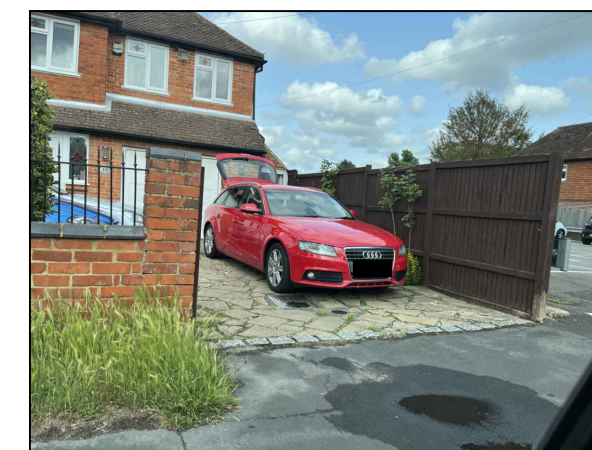

DRIVEWAY VIEW

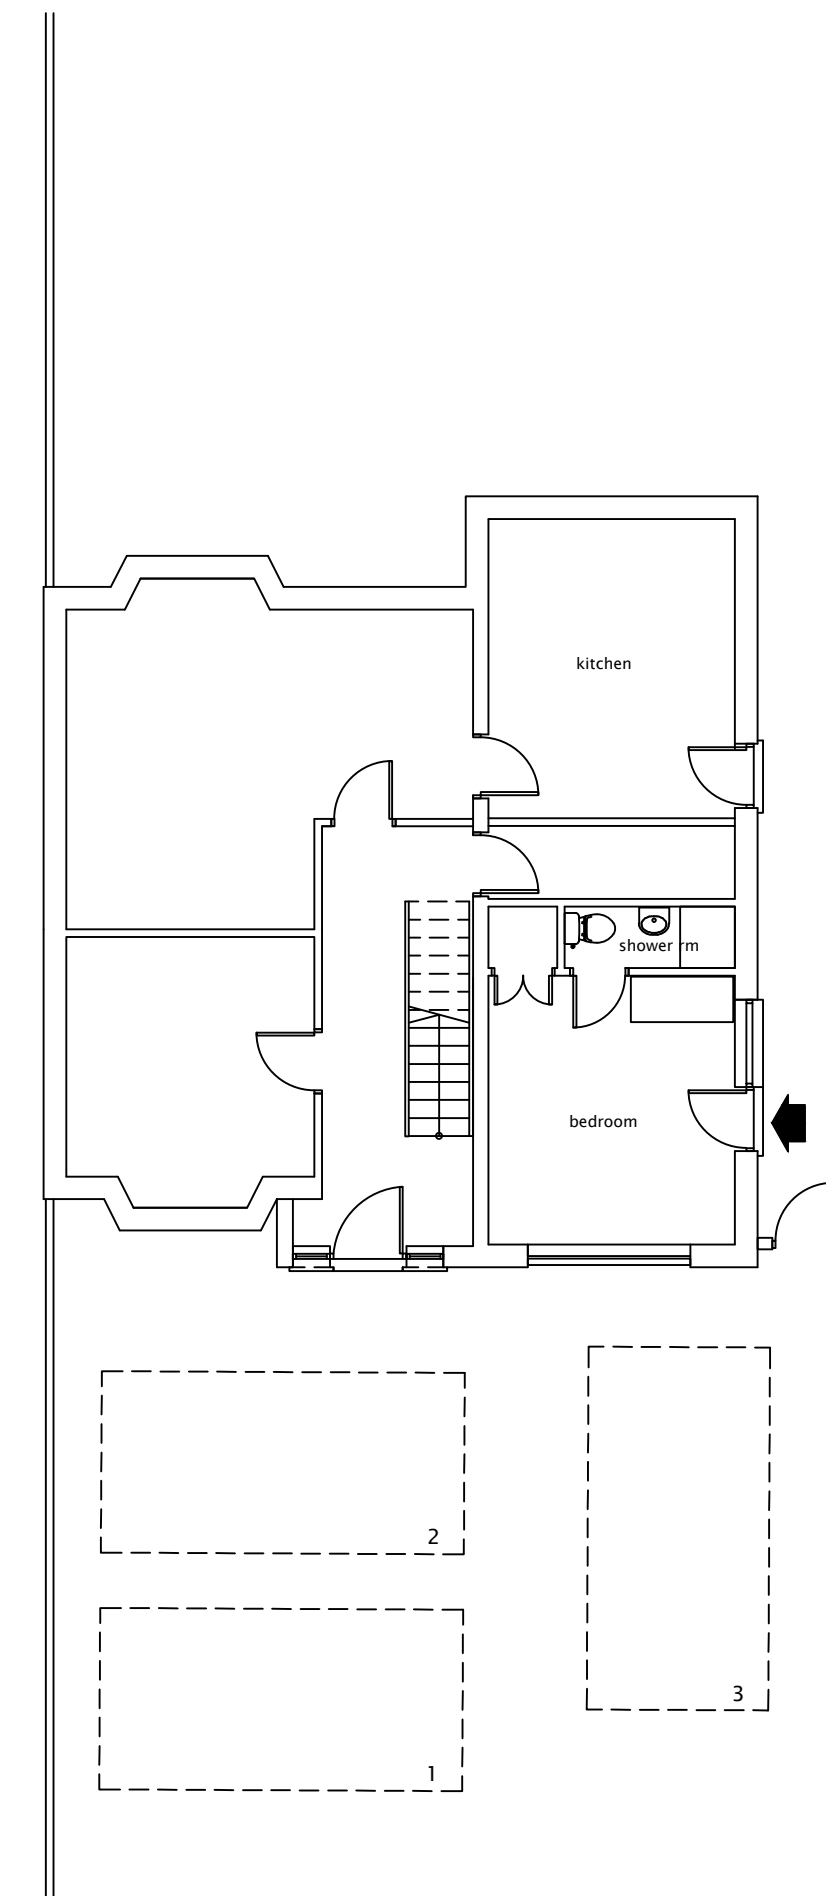

GROUND FLOOR PLAN 1:100

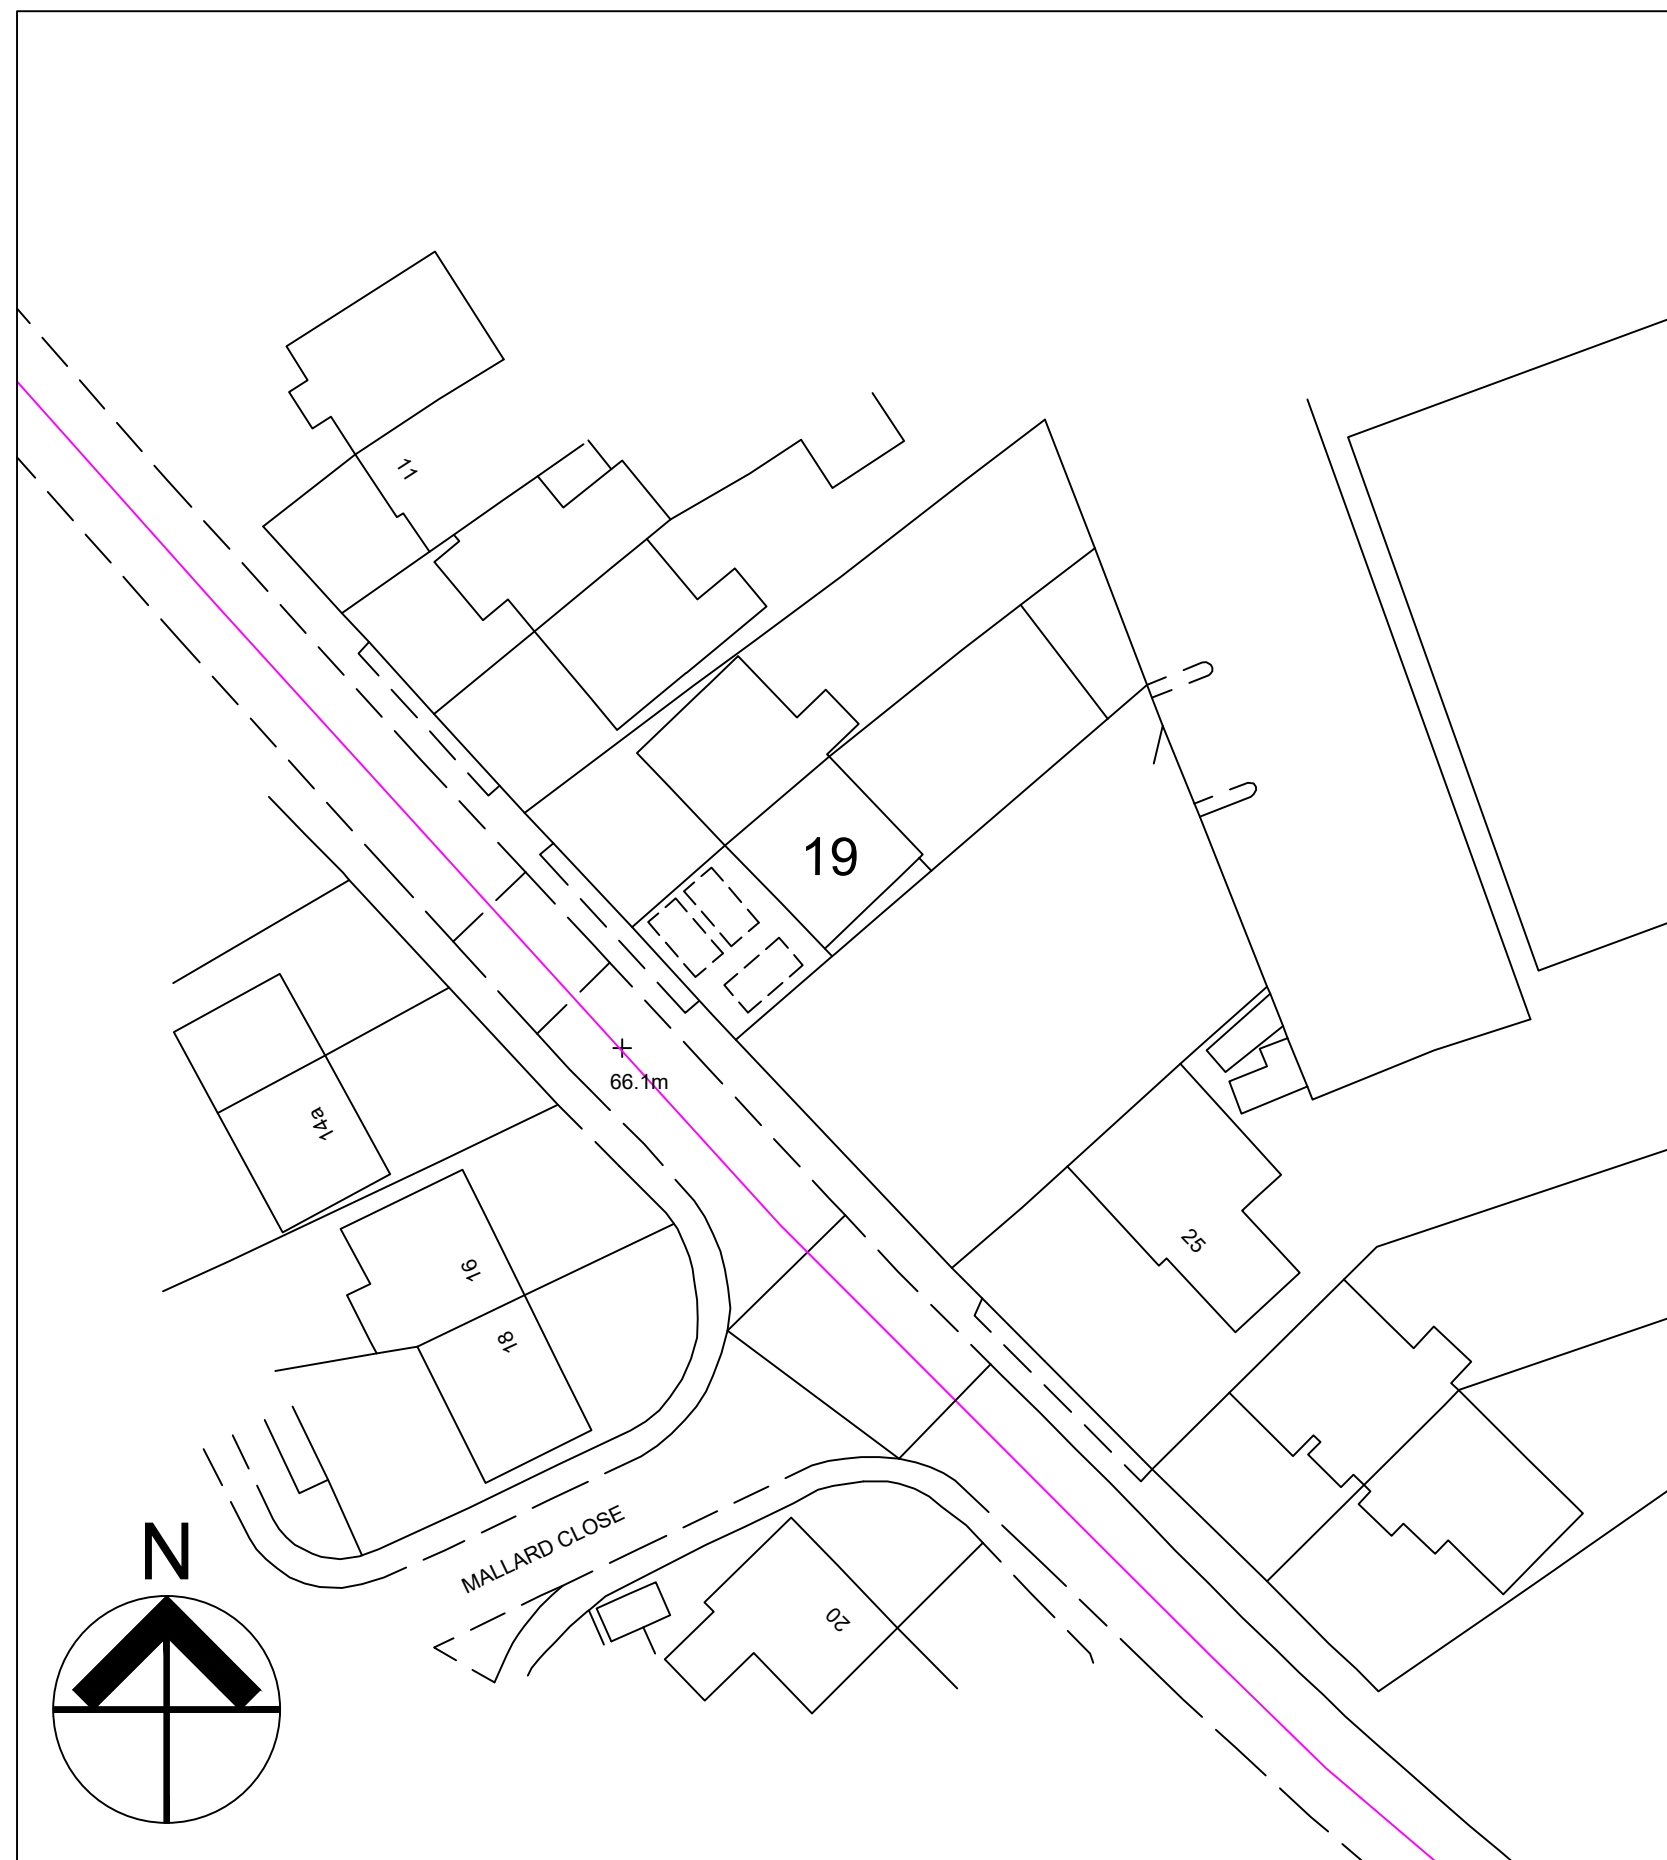

SITE PLAN 1:500



Drawing Notes - Do not scale off this drawing. It is not a survey drawing all measurements to be checked on site. - all discrepancies should be reported to the architect - this drawing is to be read in conjunction to all relevant schedules, specifications and other drawings. - this drawing is to be read in conjunction with all relevant consultants/contractors schedules, drawings and specifications

	Revisions
--	-----------

CERTIFICATE OF LAWFUL DEVELOPMENT

	Project
--	---------

Mr R Ahmad
19 Beech Lane
Earley Reading
RG6 5PT

	Title

Alterations and Extensions
EXISTING Plans and Elevations

Drg. No. 144_BL_SU01

Drawn	Rev
src	

Rev

Date

Scale

Status

SRSDESIGN

143_OS_SU01