




Front Elevation




Side Elevation




Rear Elevation

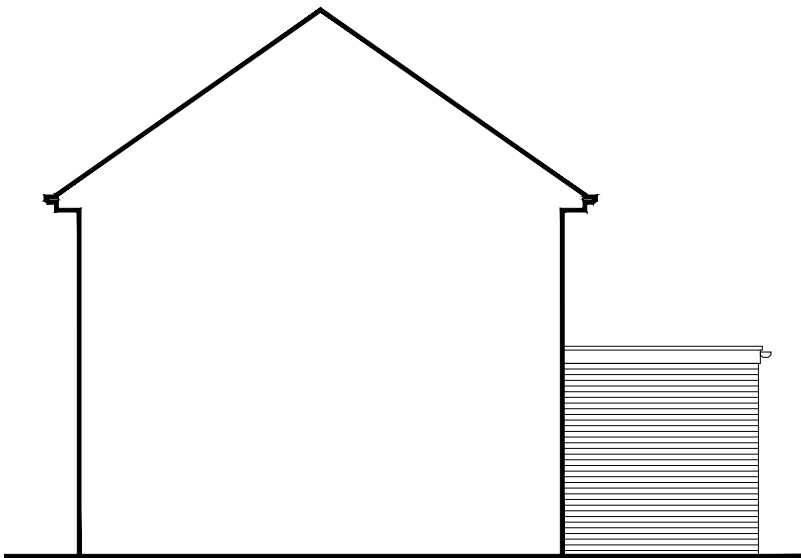

Side Elevation

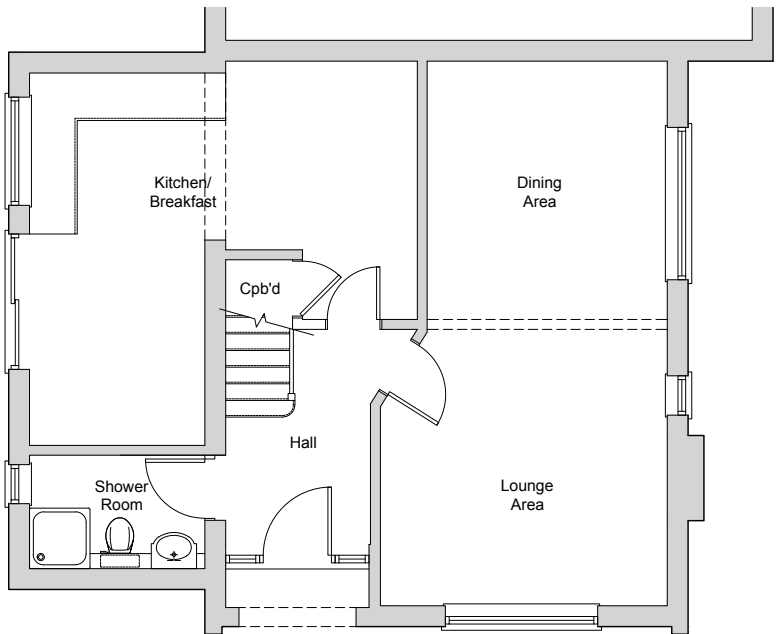

Ground Floor Plan

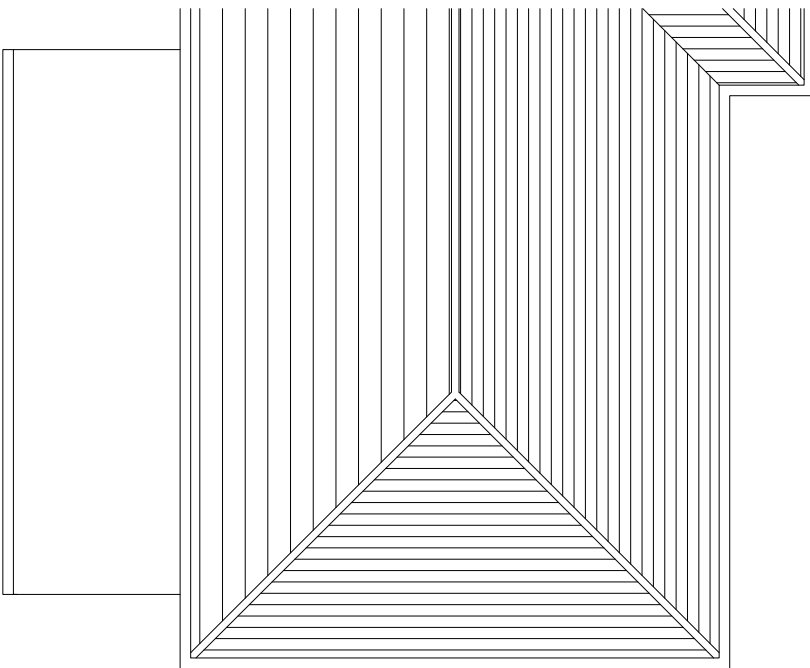

Roof Plan

83 Malone Road
Woodley
Berkshire

project :

Existing Floor Plans
& Elevations

title :

Mr & Mrs. Panesar

client :

Lee Norris Design

27 Eden Way, Winnersh
Wokingham, Berkshire RG41 5PQ
Tel: 01189 787226
Mob: 07795 058193
E-mail: lee@leenorrisdesign.co.uk
Web: www.leenorrisdesign.co.uk

Planning and building regulations drawings
for residential extensions, new build,
renovation and conversion projects.

ref : LN

date : June'24

scale : 1:100@A3

project : 24-600

dwg no. / rev : 001

Scale: 1:100 0 1 2 3 4 5