


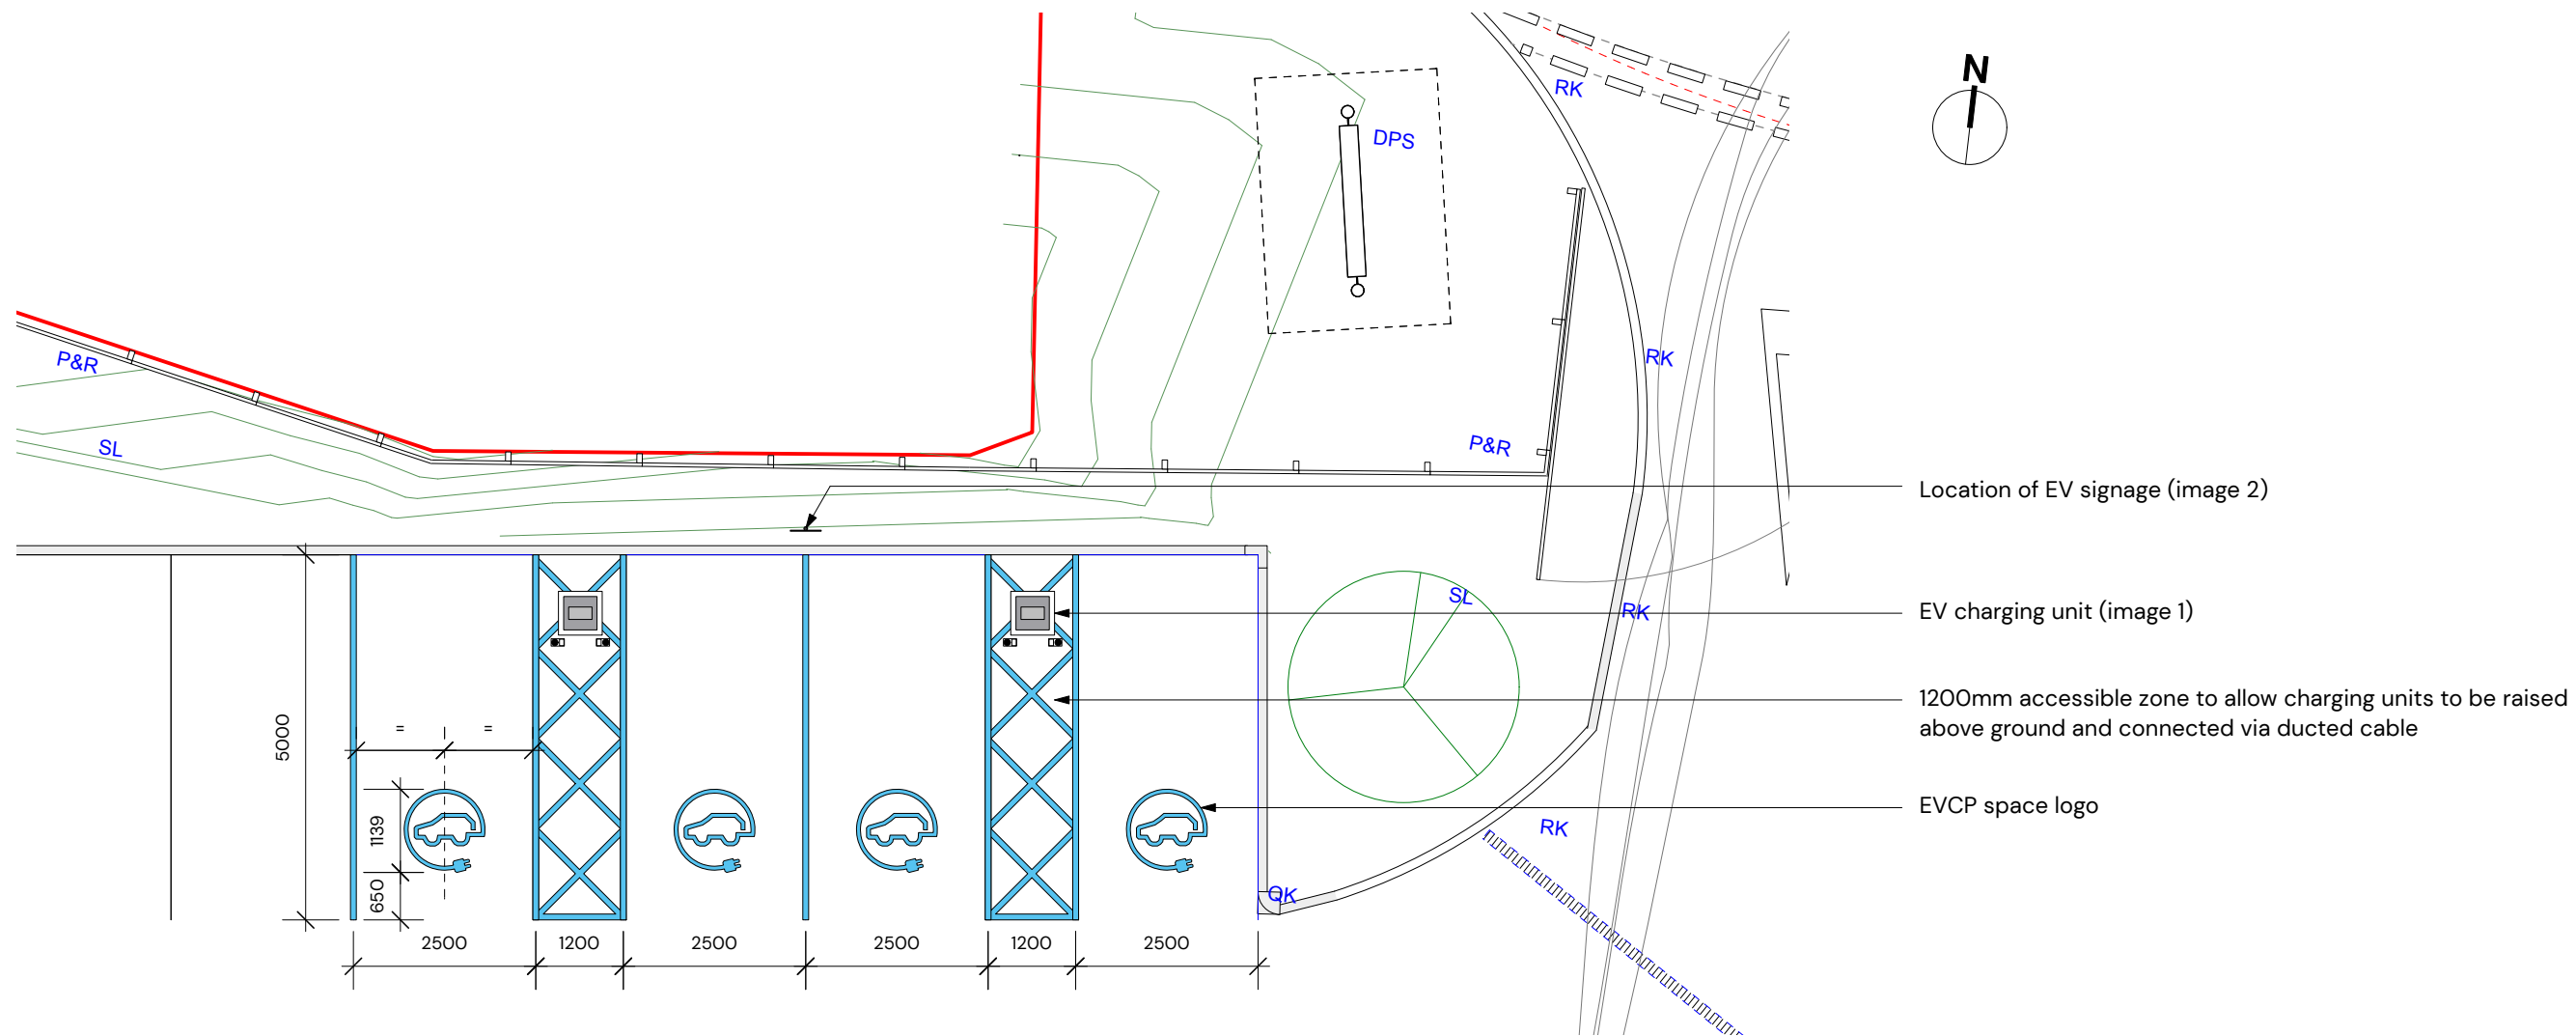

Site plan extract showing EVCP spaces

scale 1/100 @ A3



Images 1 and 2 show the appearance of a typical charger module and charging bay signage.

EVCP bays to be marked out with blue thermoplastic marking compound

4no. fast charger bays with 2no. accessible zones

Drax Autel MaxiCharger AC Ultra on B600 EV Block.
Dimensions: 625x320x170mm

Signage post central to bays

Power rating: up to 2x 22kW (32A)



Image 1 - Charger module



Image 2 - Charger bay signage



Glentworth Court, Lime Kiln Close,
Stoke Gifford, Bristol, BS34 8SR
+44 (0)117 931 2062
www.kendallkingscott.co.uk

Do not scale this drawing

Project
Aldi Winnersh, Gazelle Close

Client
Aldi Store Ltd

Date	Jan 2026	Purpose/Status	PLANNING
Scale	1:100	Drawn	MW
Filename	201057 EVCP Layout.vwx	Checked	MS
		Paper Size	ISO A3

P01 05/02/2026 MWMS Planning issue
Rev Date By Ap Note

Drawing Title
Proposed EVCP Layout

Project Number/Drawing Number
201057-1902
Check all dimensions and levels on site

Revision
P01
© Copyright

Only to be used on the site for which designed. The electronic transmission of designs/information contained in this drawing is carried out entirely at the User's risk and Kendall Kingscott Ltd. will have no liability for any errors or inaccuracies arising therefrom. The production of amended or updated information from the said designs/information by the User is entirely the responsibility of the User and Kendall Kingscott Ltd. shall have no responsibility in respect thereof whatsoever.