



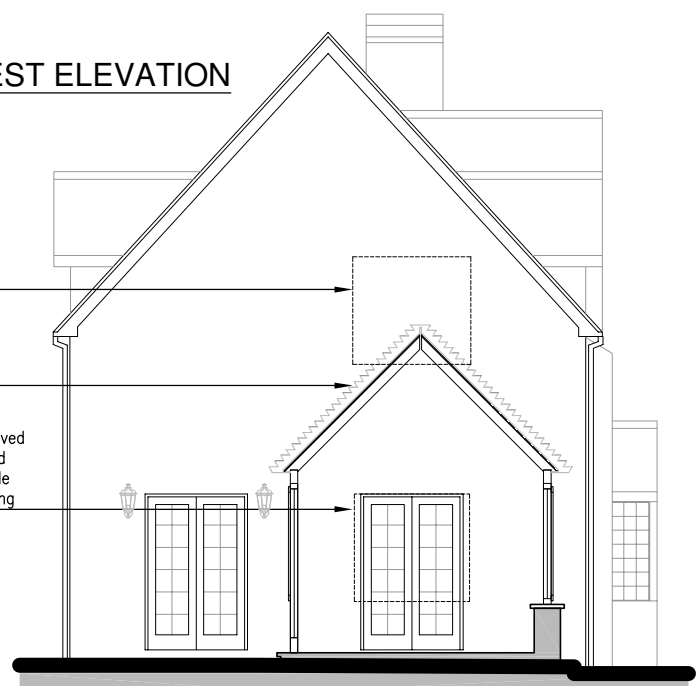

03 PROPOSED NORTH EAST ELEVATION
1:100

04A PROPOSED NORTH WEST ELEVATION
1:100 TO EXISTING HOUSE

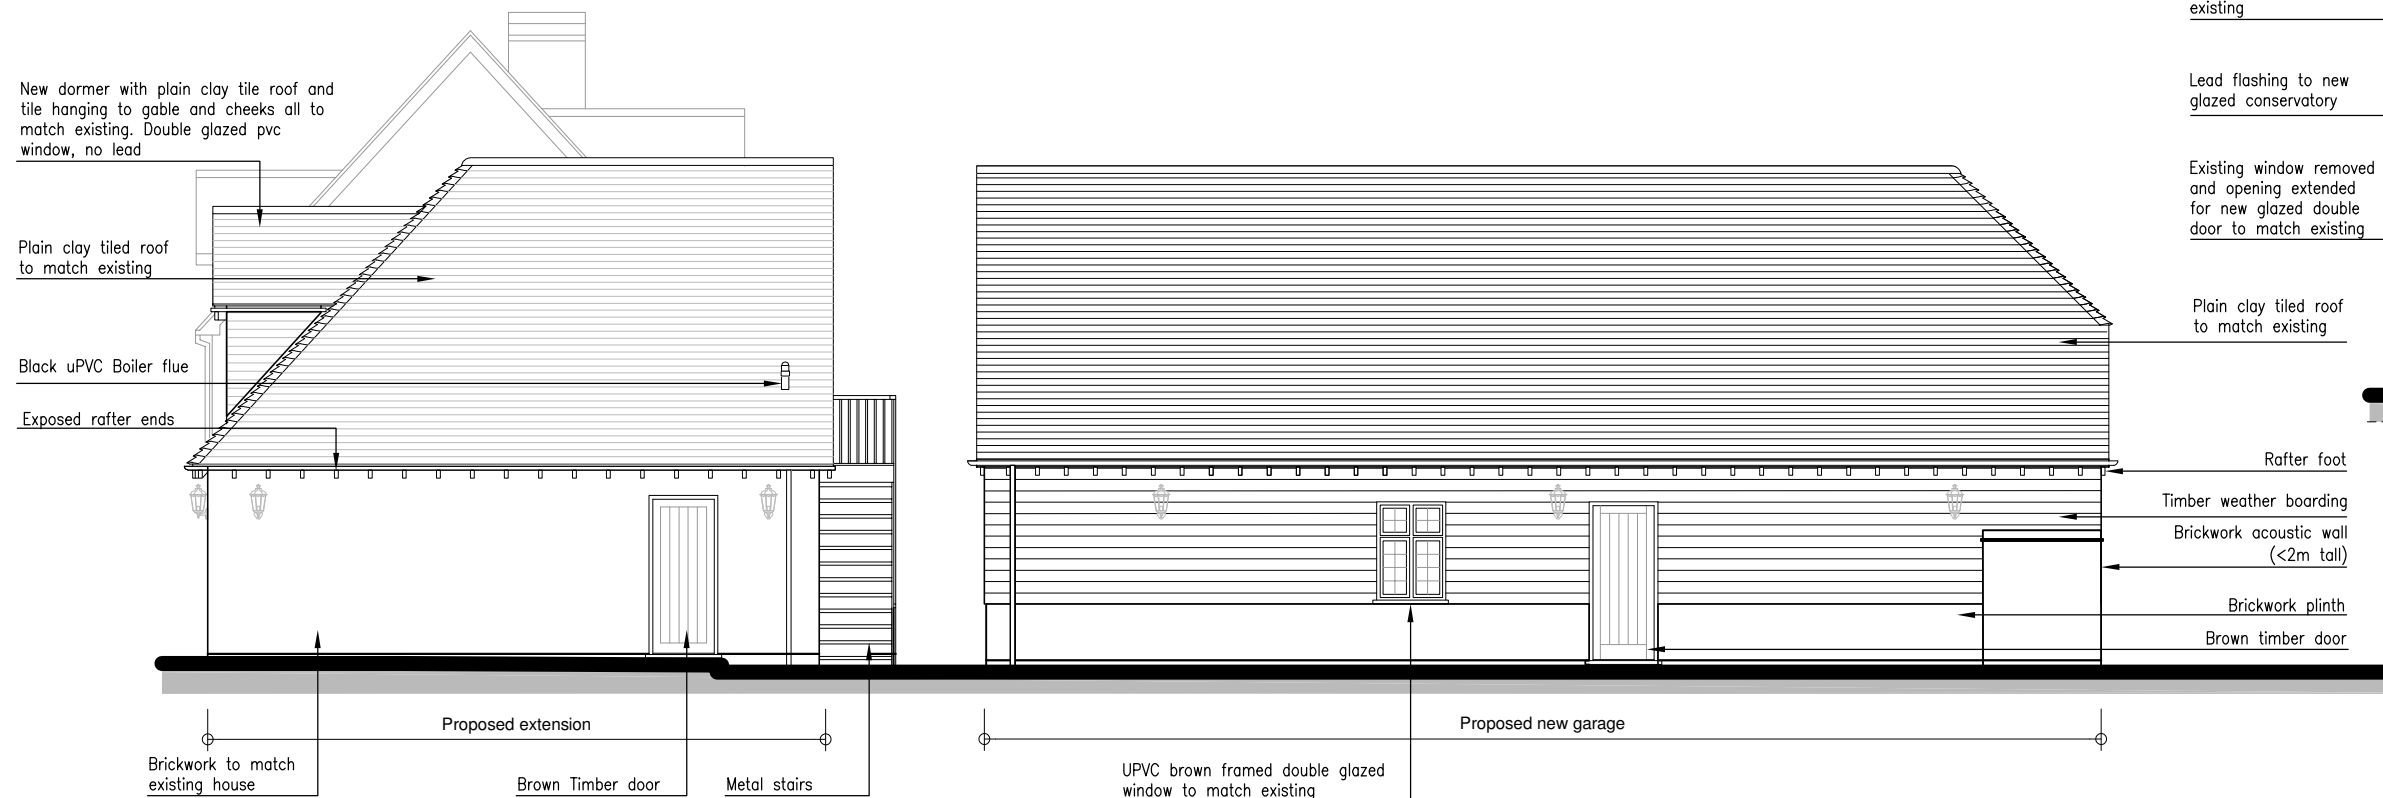

revision/date note

morseWEBB
architects
The Byre The Street Bramley Hampshire RG26 5DE
T: 01256 587888 W: www.morsewebb.co.uk

project		
Orchards Paddock, Swallowfield		
title		
Proposed Elevations Sheet 2		
scale	status	
1:100@A3	PLANNING	
job no.	dwg no.	status/revision
1025	117	PL05

04 PROPOSED NORTH WEST ELEVATION
1:100

