


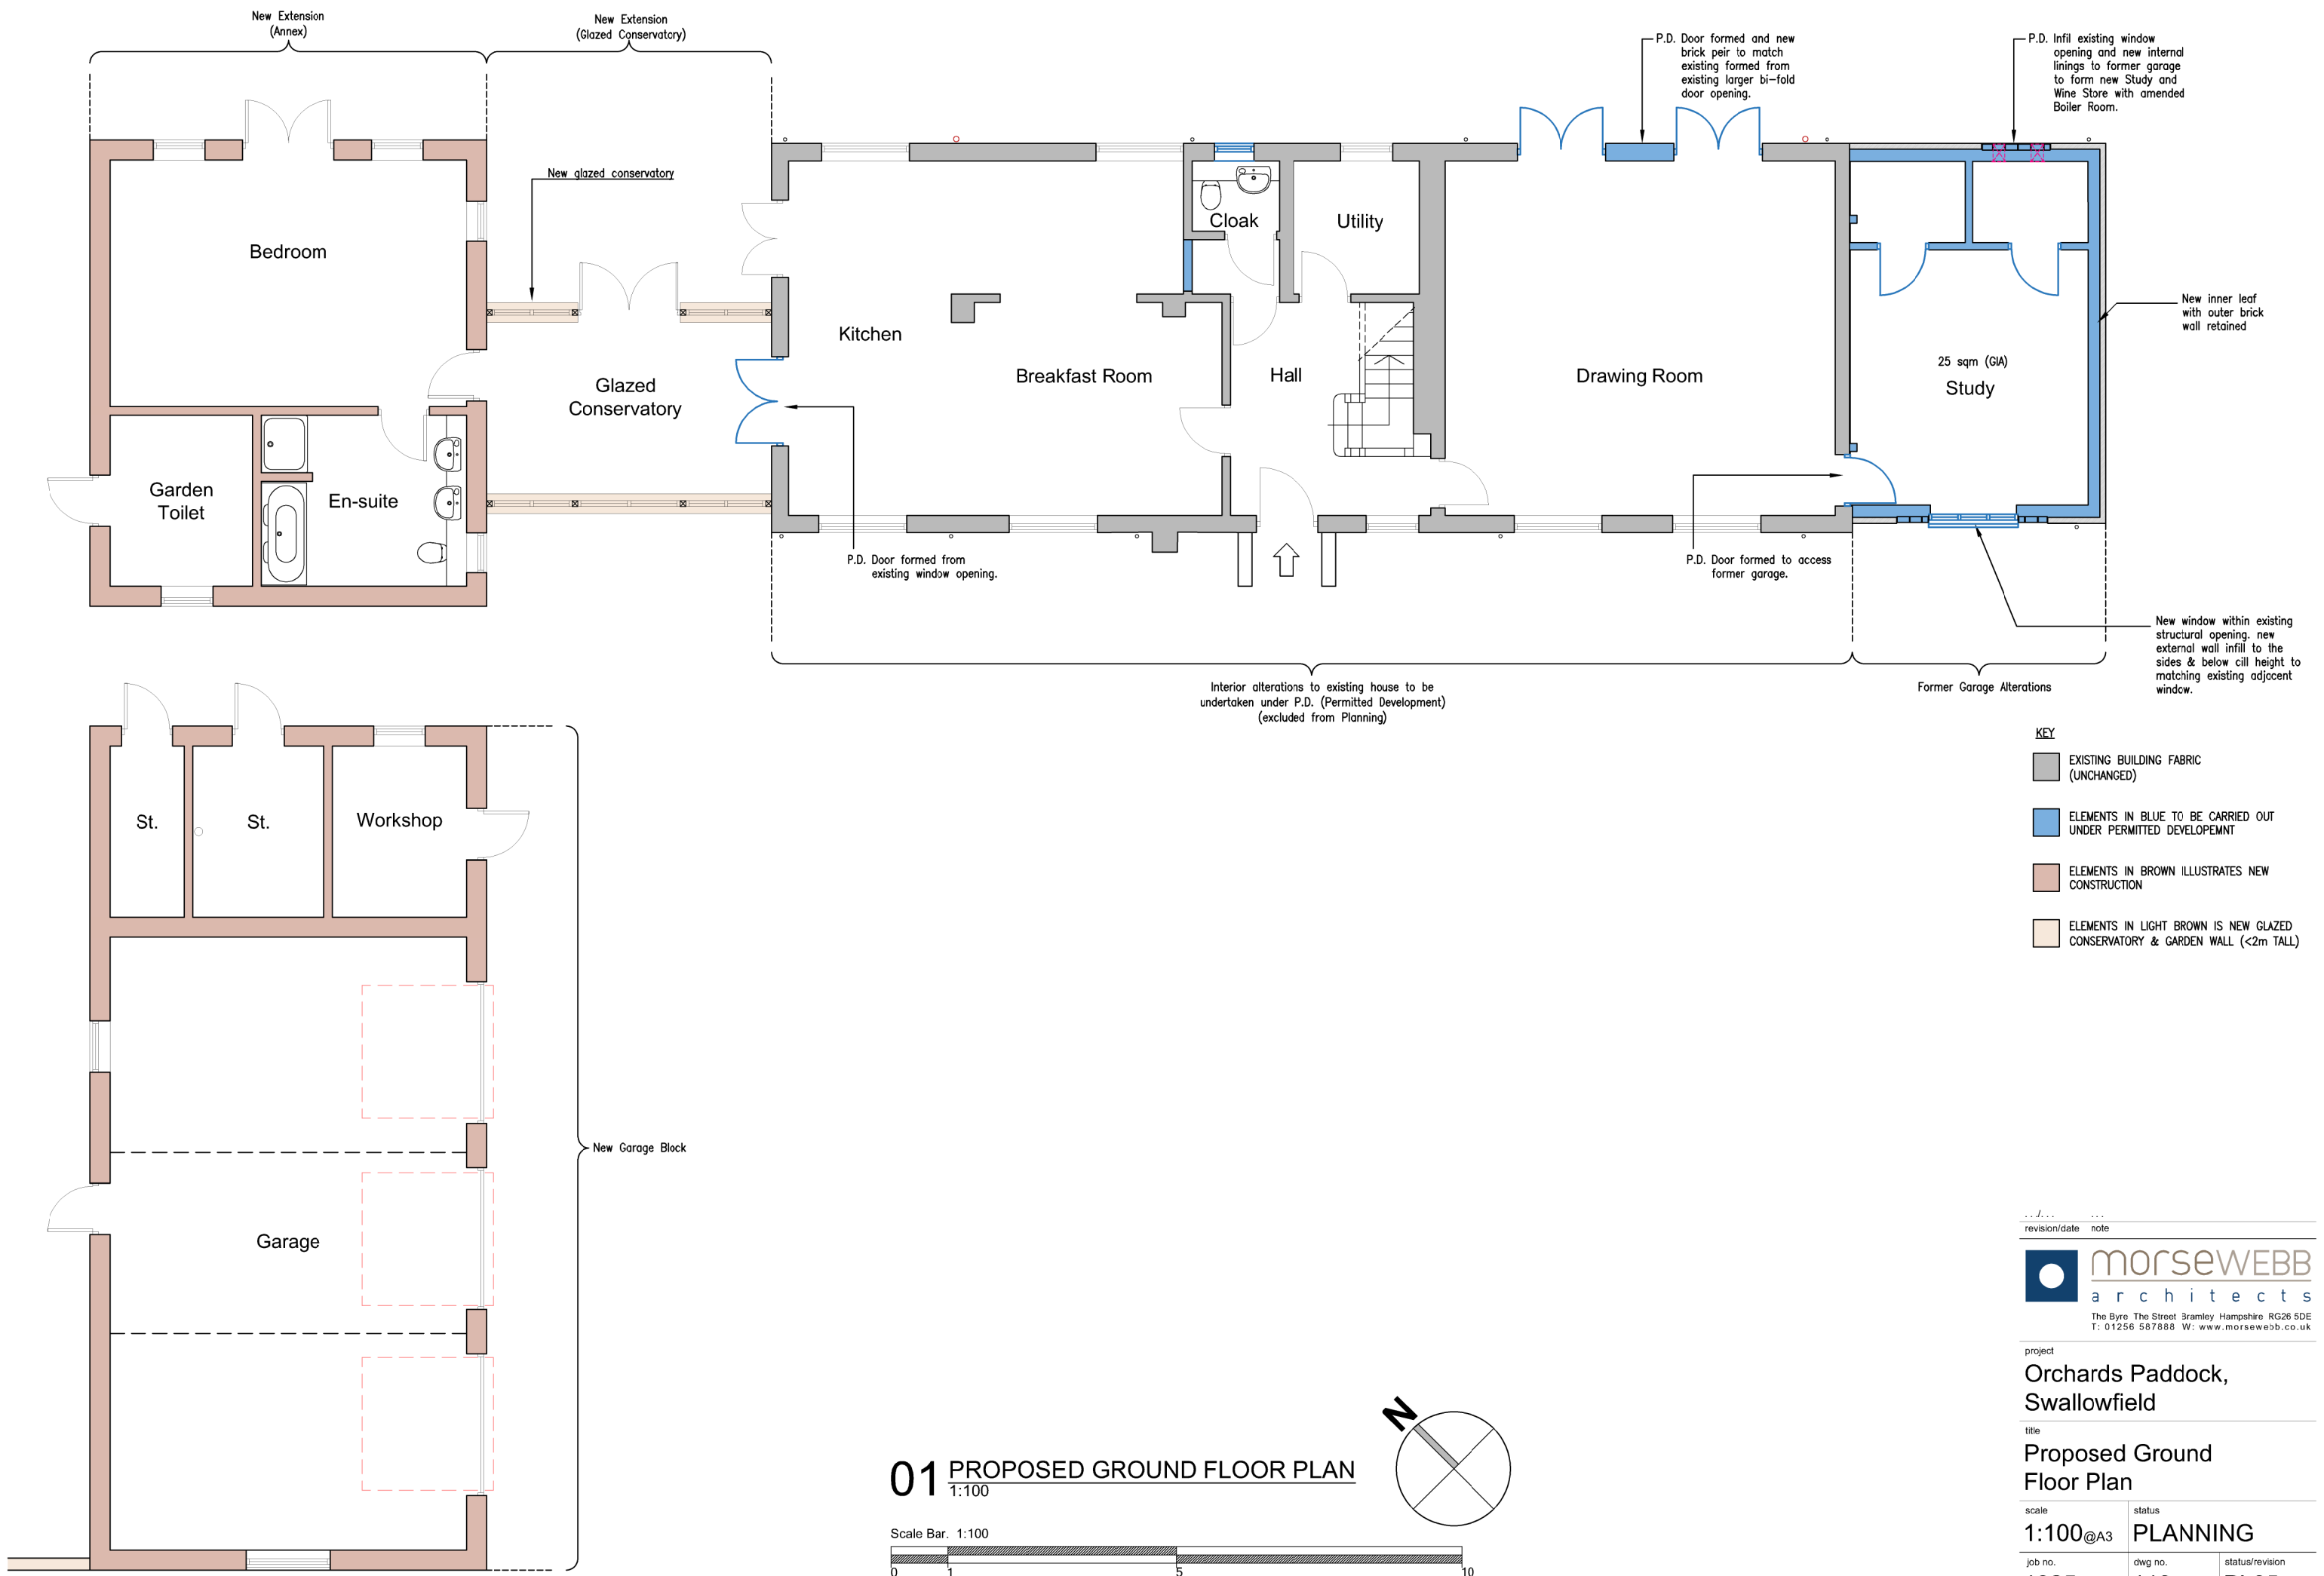

revision/date		note



morseWEBB
architects

The Byre The Street Bramley Hampshire RG26 5DE
T: 01256 587888 W: www.morsewebb.co.uk

project

**Orchards Paddock,
Swallowfield**

title

**Proposed Ground
Floor Plan**

scale	status
1:100@A3	PLANNING

job no.	dwg no.	status/revision
1025	113	PL05

© Morse Webb Ltd