




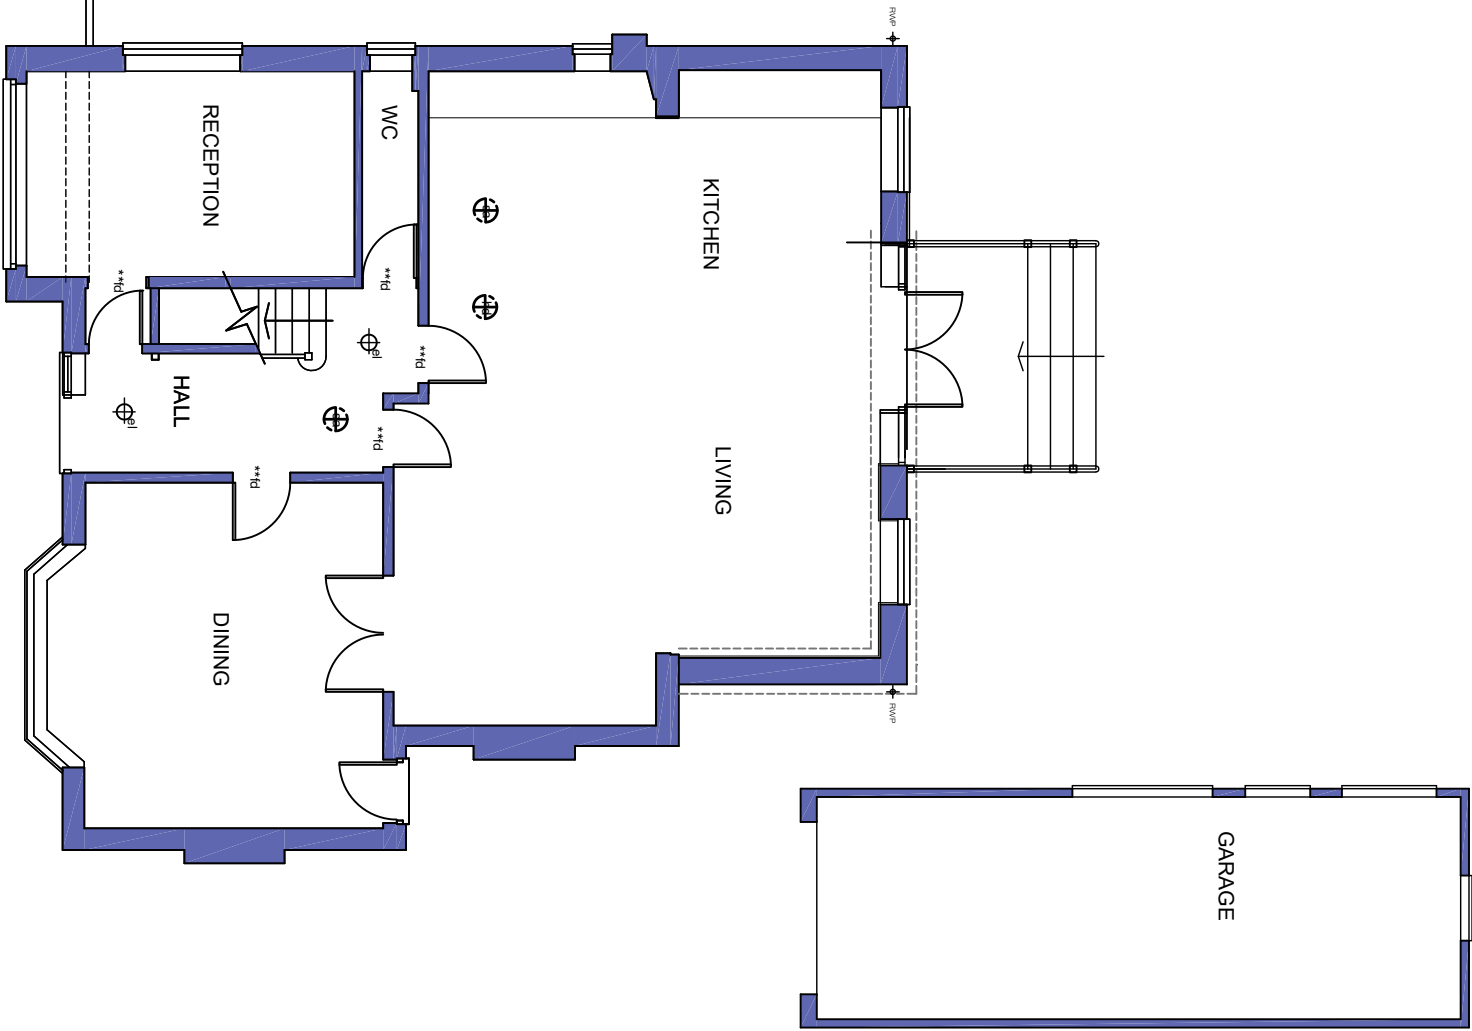


Ground Floor Plan

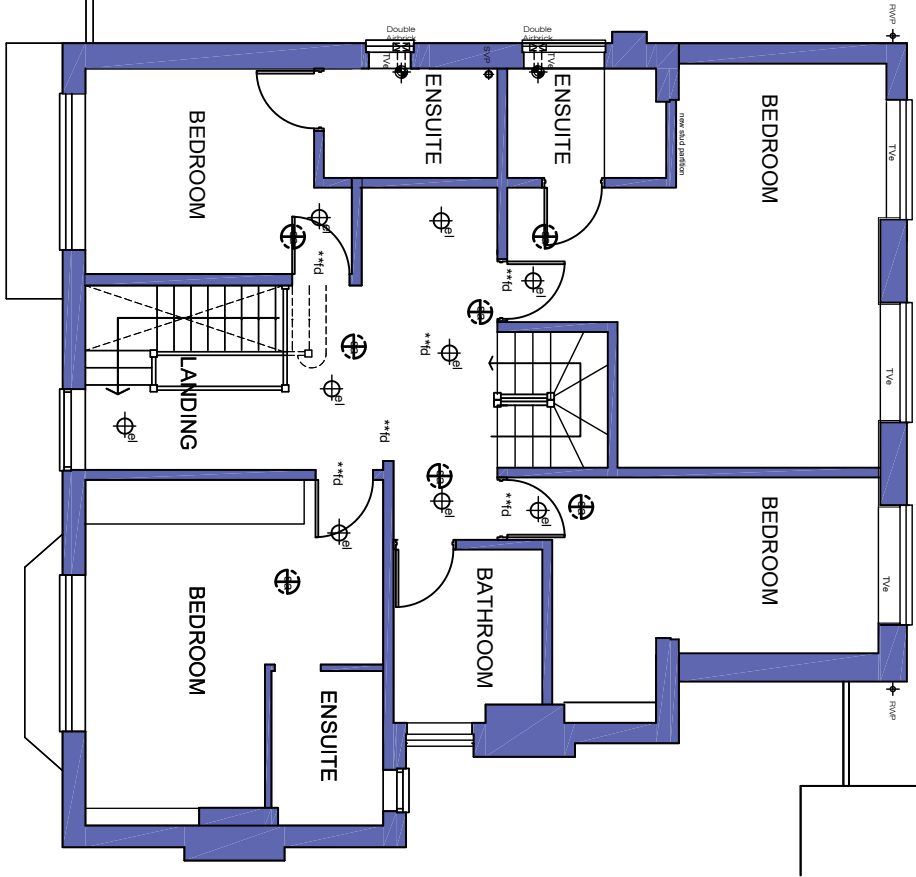

First Floor Plan

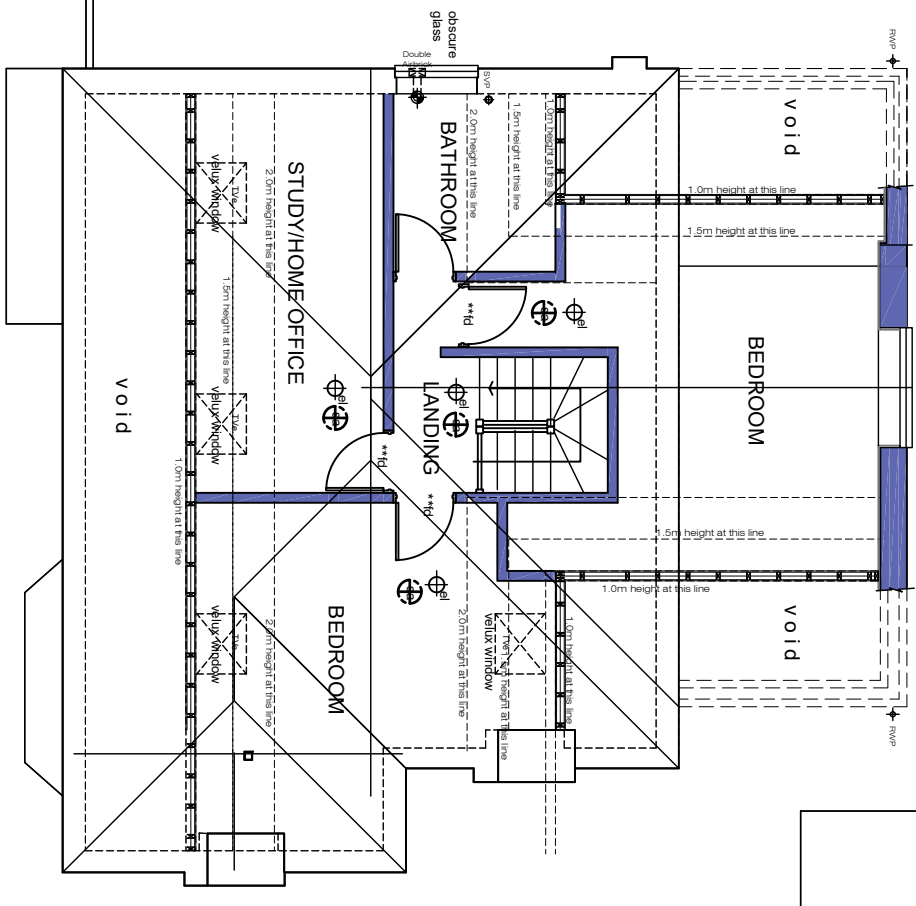

Roof Floor Plan

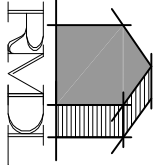

RAMMURTI DESIGN LTD
ARCHITECTURAL & PLANNING SERVICES
268 TILGHURST Lane, READING RG30 2NE
TEL/FAX: 01189510628 MOB: 07799883574



Proposed change of use of existing dwelling to care facility with conversion and side extension of the existing garage for use ancillary to the new use

at 5, Elm Lane, Earley Reading
for Kennet Investments Ltd

EXISTING FLOOR PLANS

Scale: as shown
Date: September 2025

EL05:501 Rev P1