





SITE PLAN - PROPOSED SHOWN HATCHED
SCALE 1:500

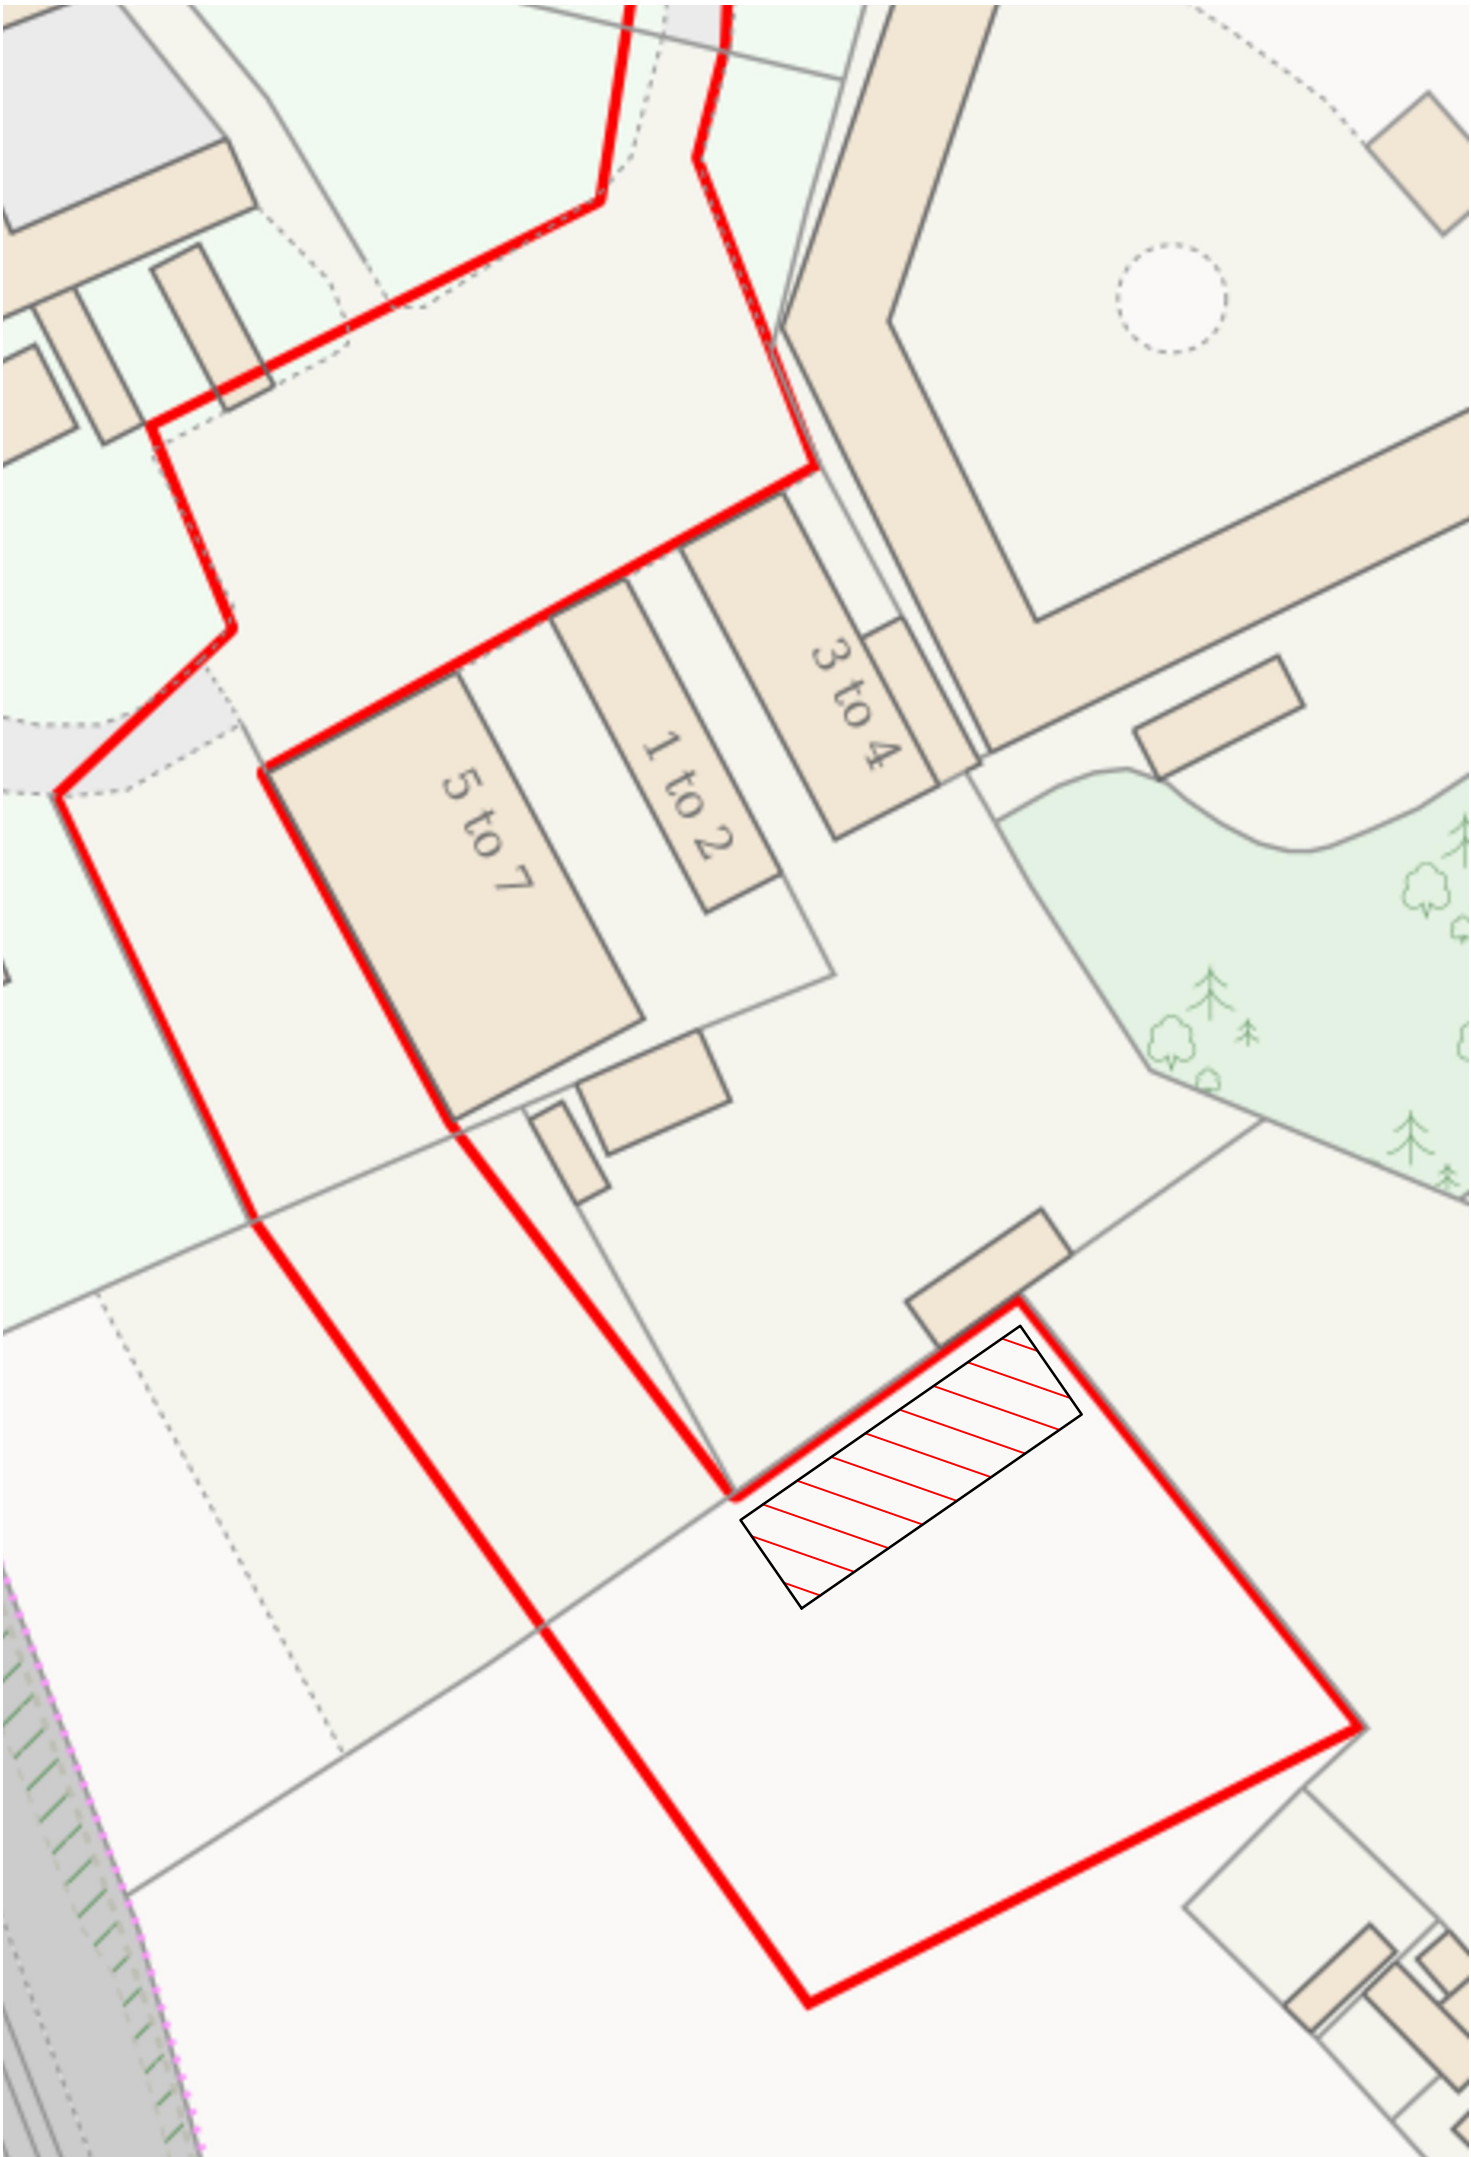

Planning

 

JAKE
UNDERWOOD
PLANNING & BUILDING DRAWINGS

PROJECT:
PINE COPSE, NINE MILE RIDE,
CROWTHORNE RG40 3GH

DETAIL:
SITE PLAN

PLANNING PERMISSION

JOB No: 2628	DRG No: 005
SCALE @ A3: 1:1250	REV: A

CONTACT:
JAKE UNDERWOOD
Web: www.jakeunderwood.com
Email: info@jakeunderwood.com
Phone: 07784927778