




REV	DATE	REVISION
CLIENT		
Horns Hospitality Limited.		
PROJECT		
The Horns Public House, Crazies Hill, Berkshire.		
TITLE		
Proposed External Works.		
Wargrave Design Consultancy The Old Pump House - Wargrave - Berkshire - RG10 8DJ 0118 940 1678 - info@wargravedesign.com www.wargravedesign.com		
DRAWN	G.D.G.	SCALE
DATE	August 2024	1:50 @ A1
DRAWING No.	1886 - 33	REV.
		P

This drawing has been prepared solely for the use of the client as detailed in the title block, and shall not be copied, lent or used by any third party without the express written permission of the Wargrave Design Consultancy Limited. Date as title block.


These plans must not be acted upon until the appropriate planning and building regulation approvals have been granted. Should the works be undertaken prior to the above approvals being in place it is done so entirely at the client's own risk.

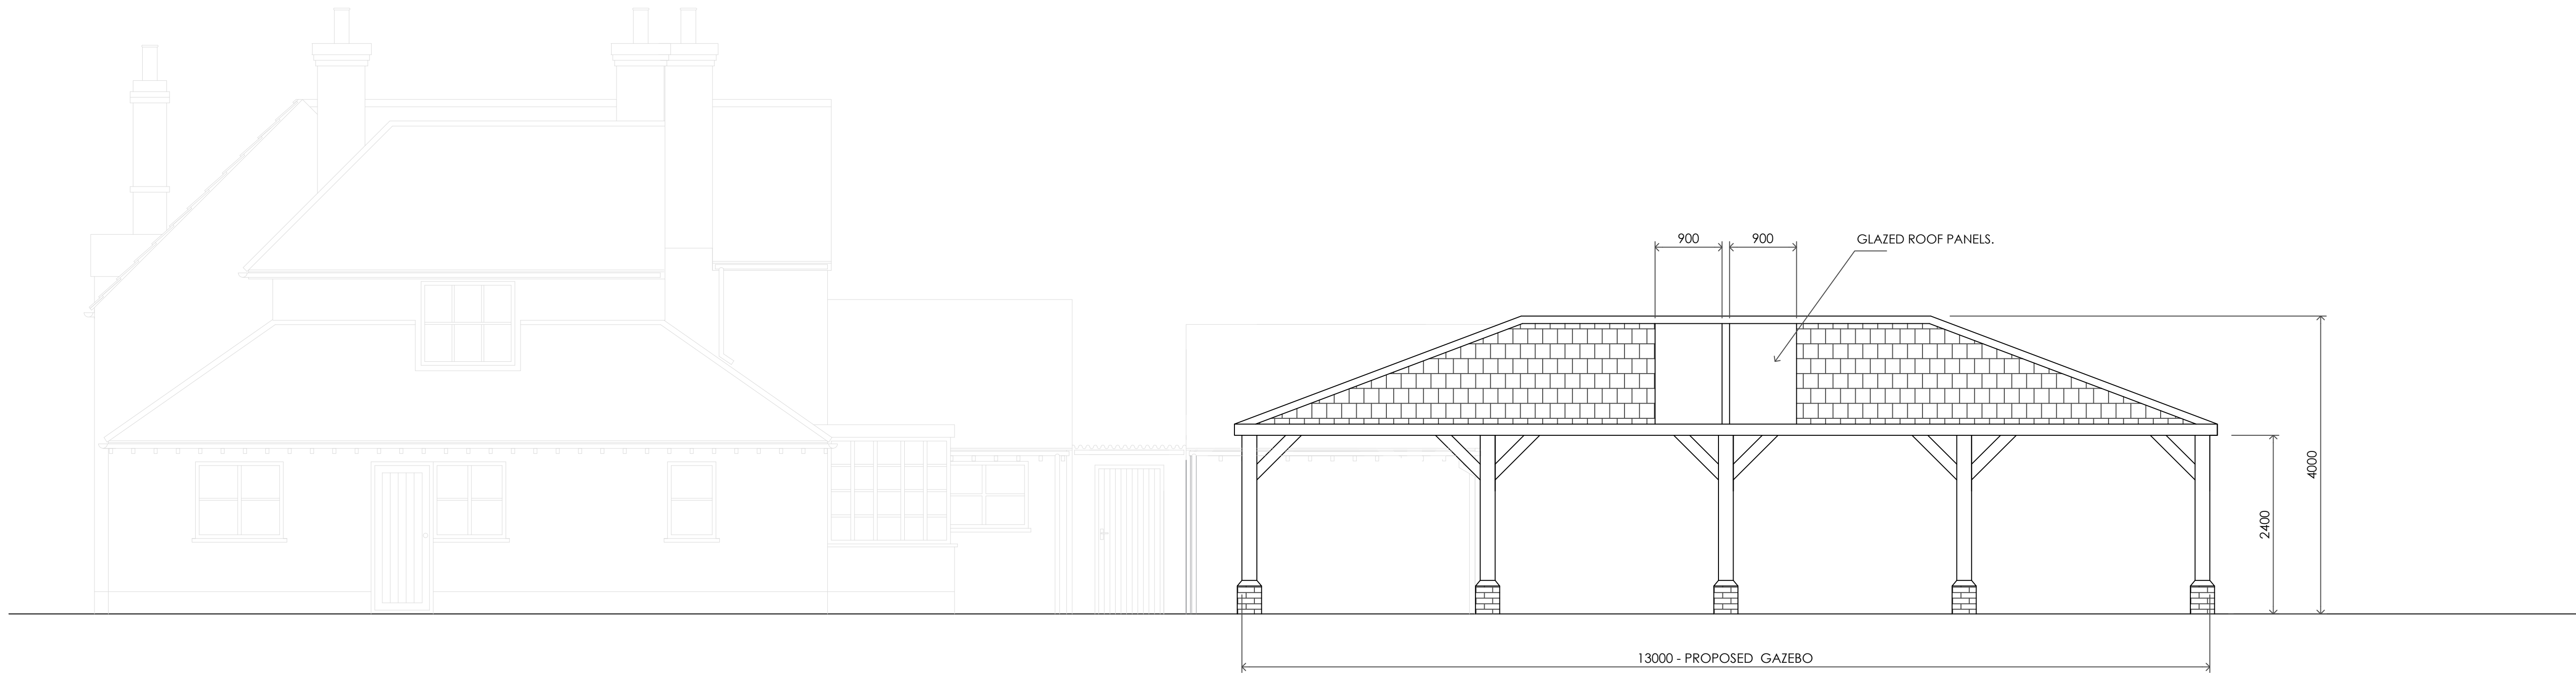


PROPOSED ELEVATION 'A'.




PROPOSED ELEVATION 'B'.

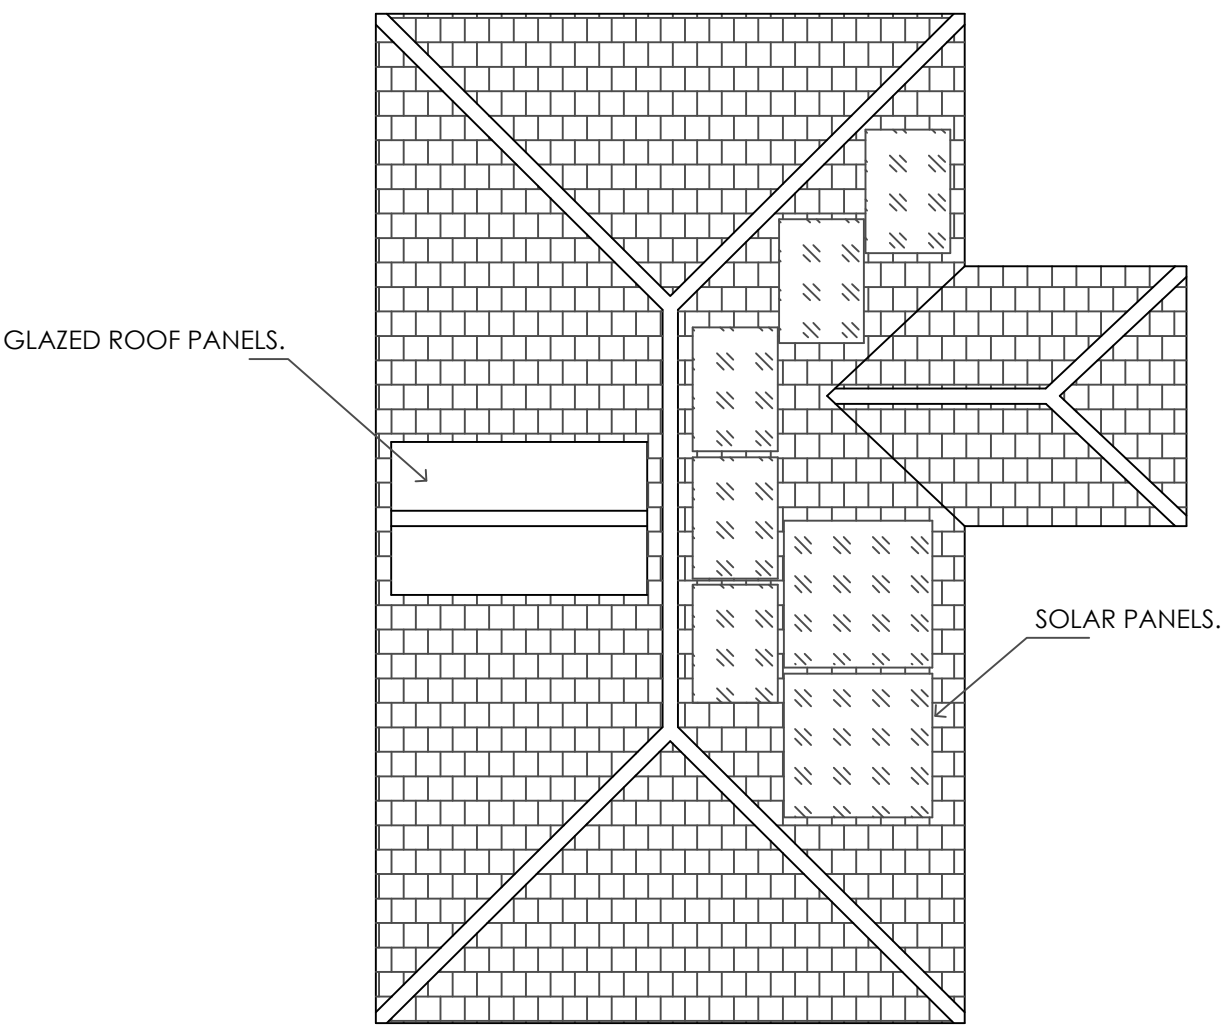


PROPOSED ROOF PLAN.
1:100

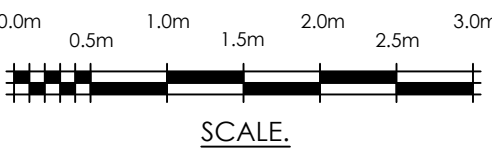


REV	DATE	REVISION
CLIENT		
Horns Hospitality Limited.		
PROJECT		
The Horns Public House, Crazies Hill, Berkshire.		
TITLE		
Proposed External Works.		
DRAWN		
G.D.G.		SCALE
DATE		1:50 @ A1
August 2024		
DRAWING No.		REV.
1886 - 34		P

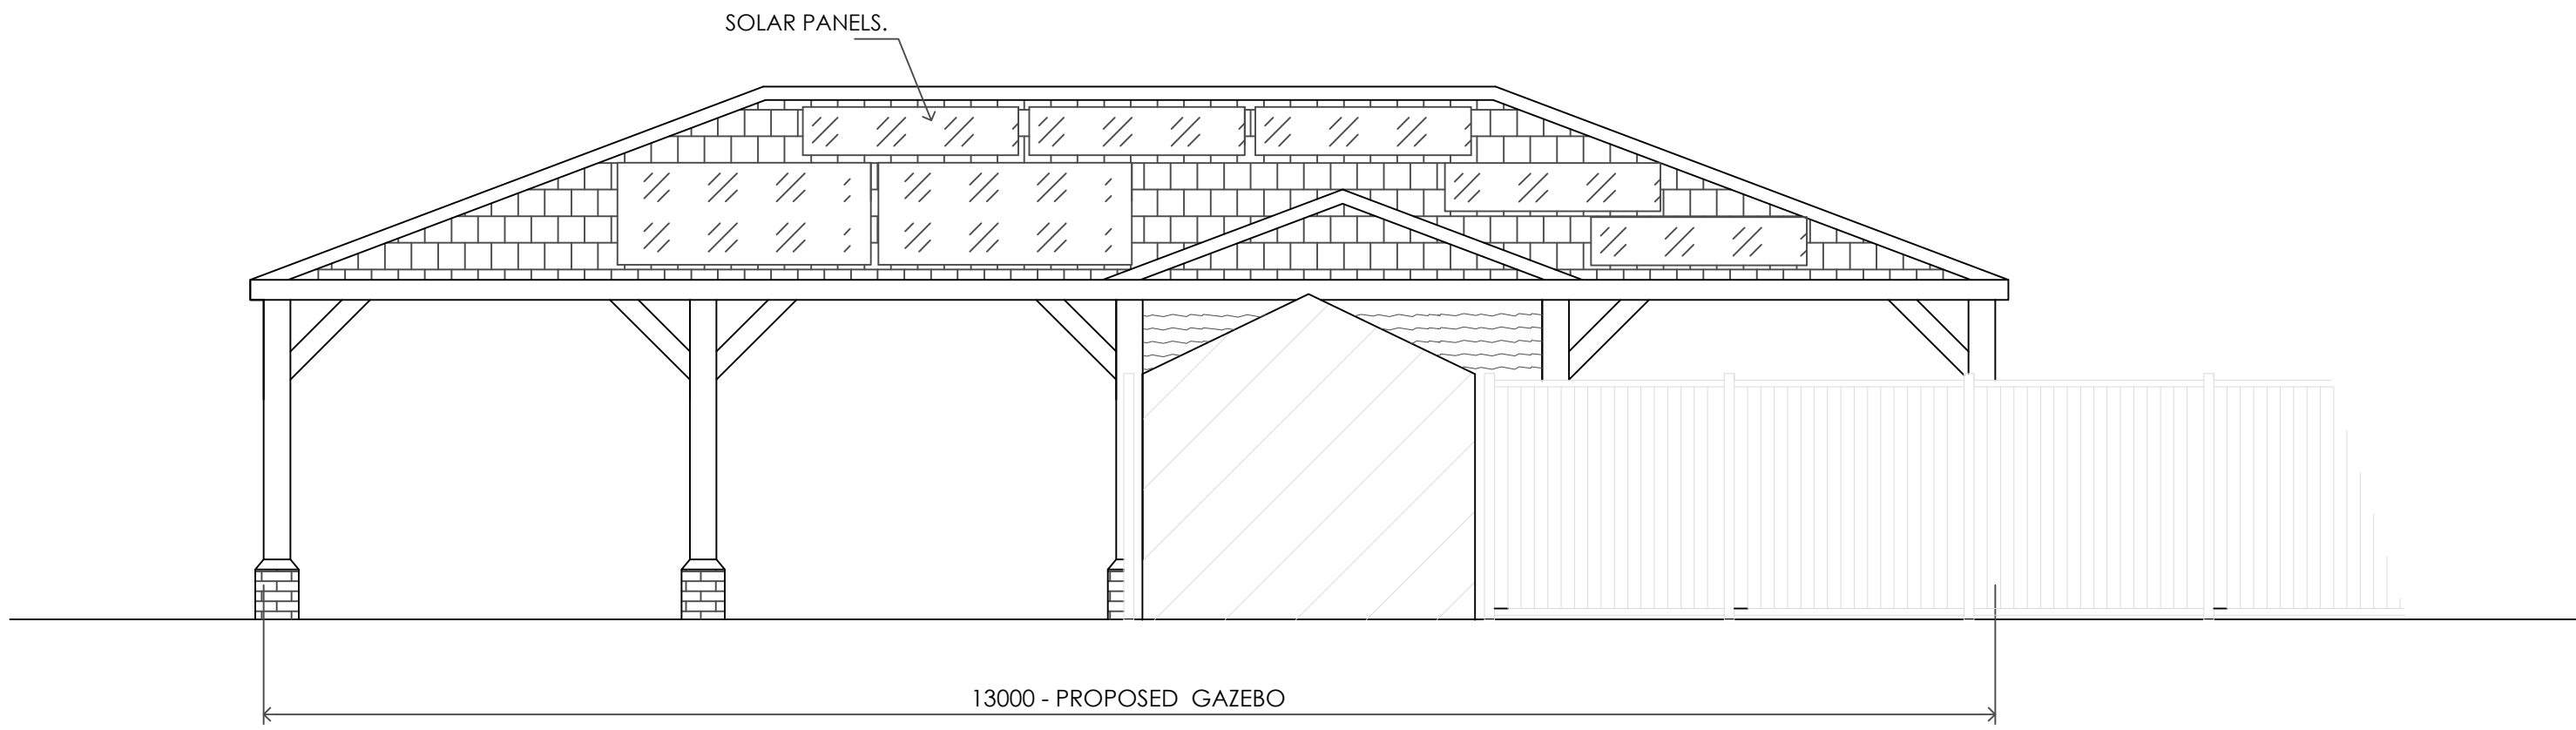



PROPOSED ELEVATION 'C'.

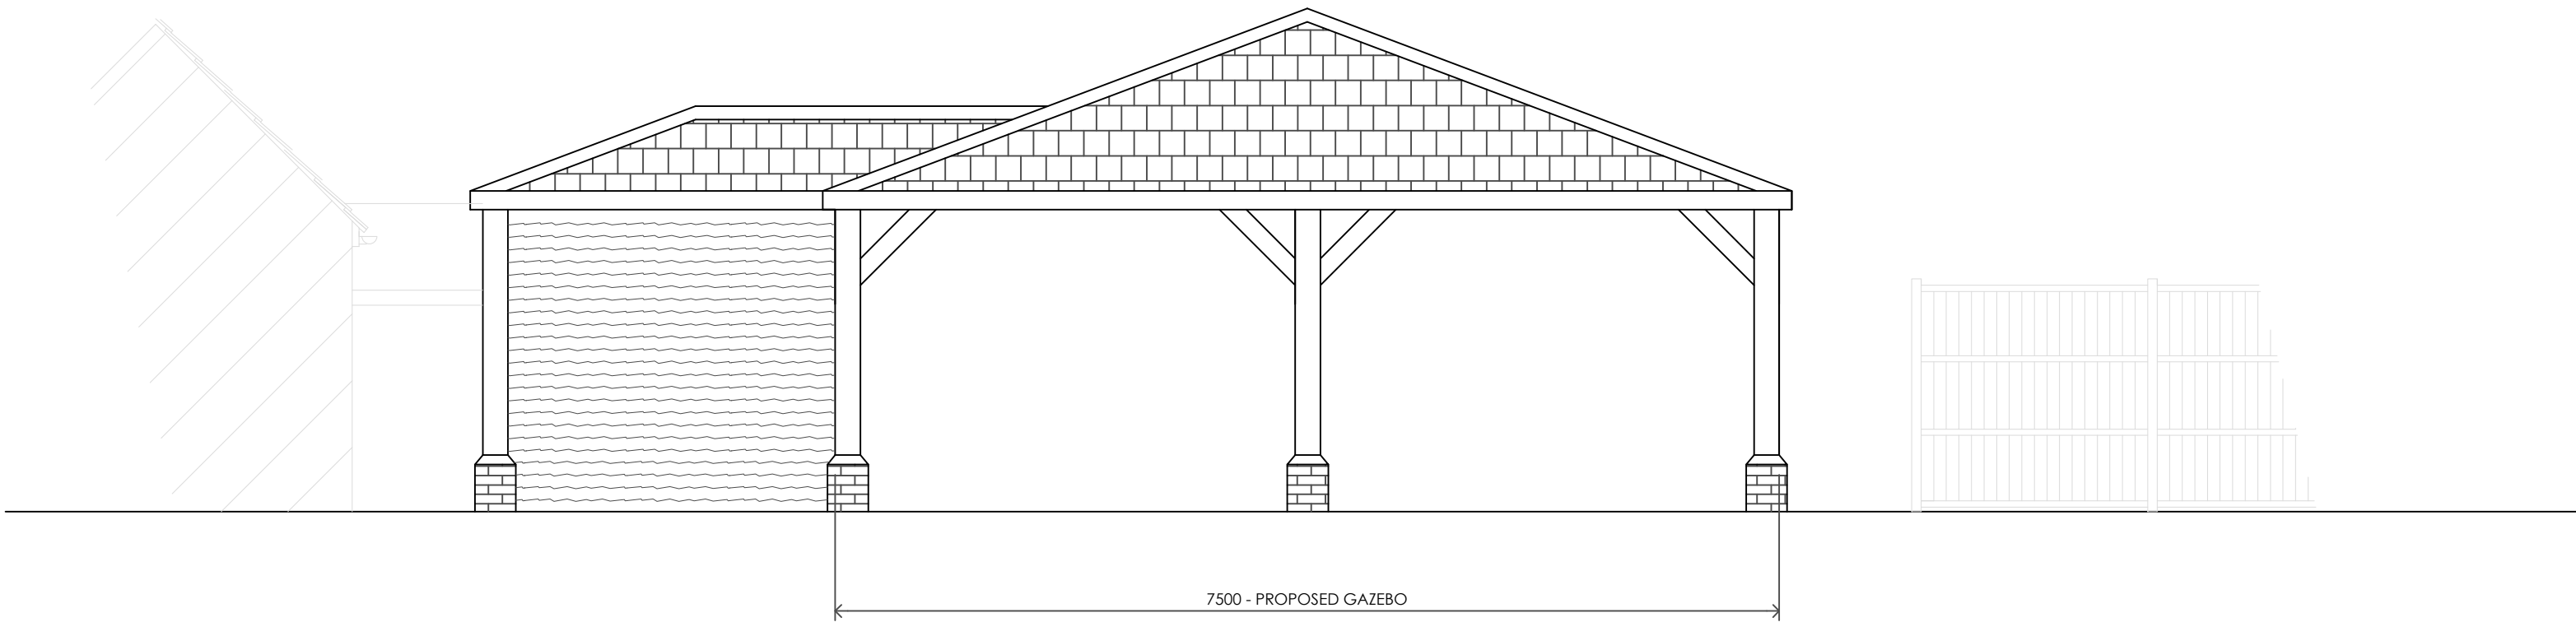


PROPOSED ELEVATION 'D'.

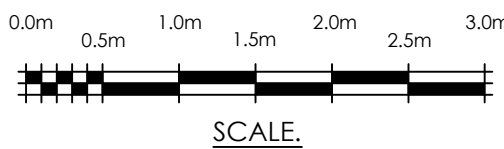

REV	DATE	REVISION
CLIENT		
Horns Hospitality Limited.		
PROJECT		
The Horns Public House, Crazies Hill, Berkshire.		
TITLE		
Proposed External Works.		
Wargrave Design Consultancy The Old Pump House - Wargrave - Berkshire - RG10 8DJ 0118 940 1678 - info@wargravedesign.com www.wargravedesign.com		
DRAWN	G.D.G.	SCALE
DATE	August 2024	1:50 @ A1
DRAWING No.	1886 - 35	
REV.	P	

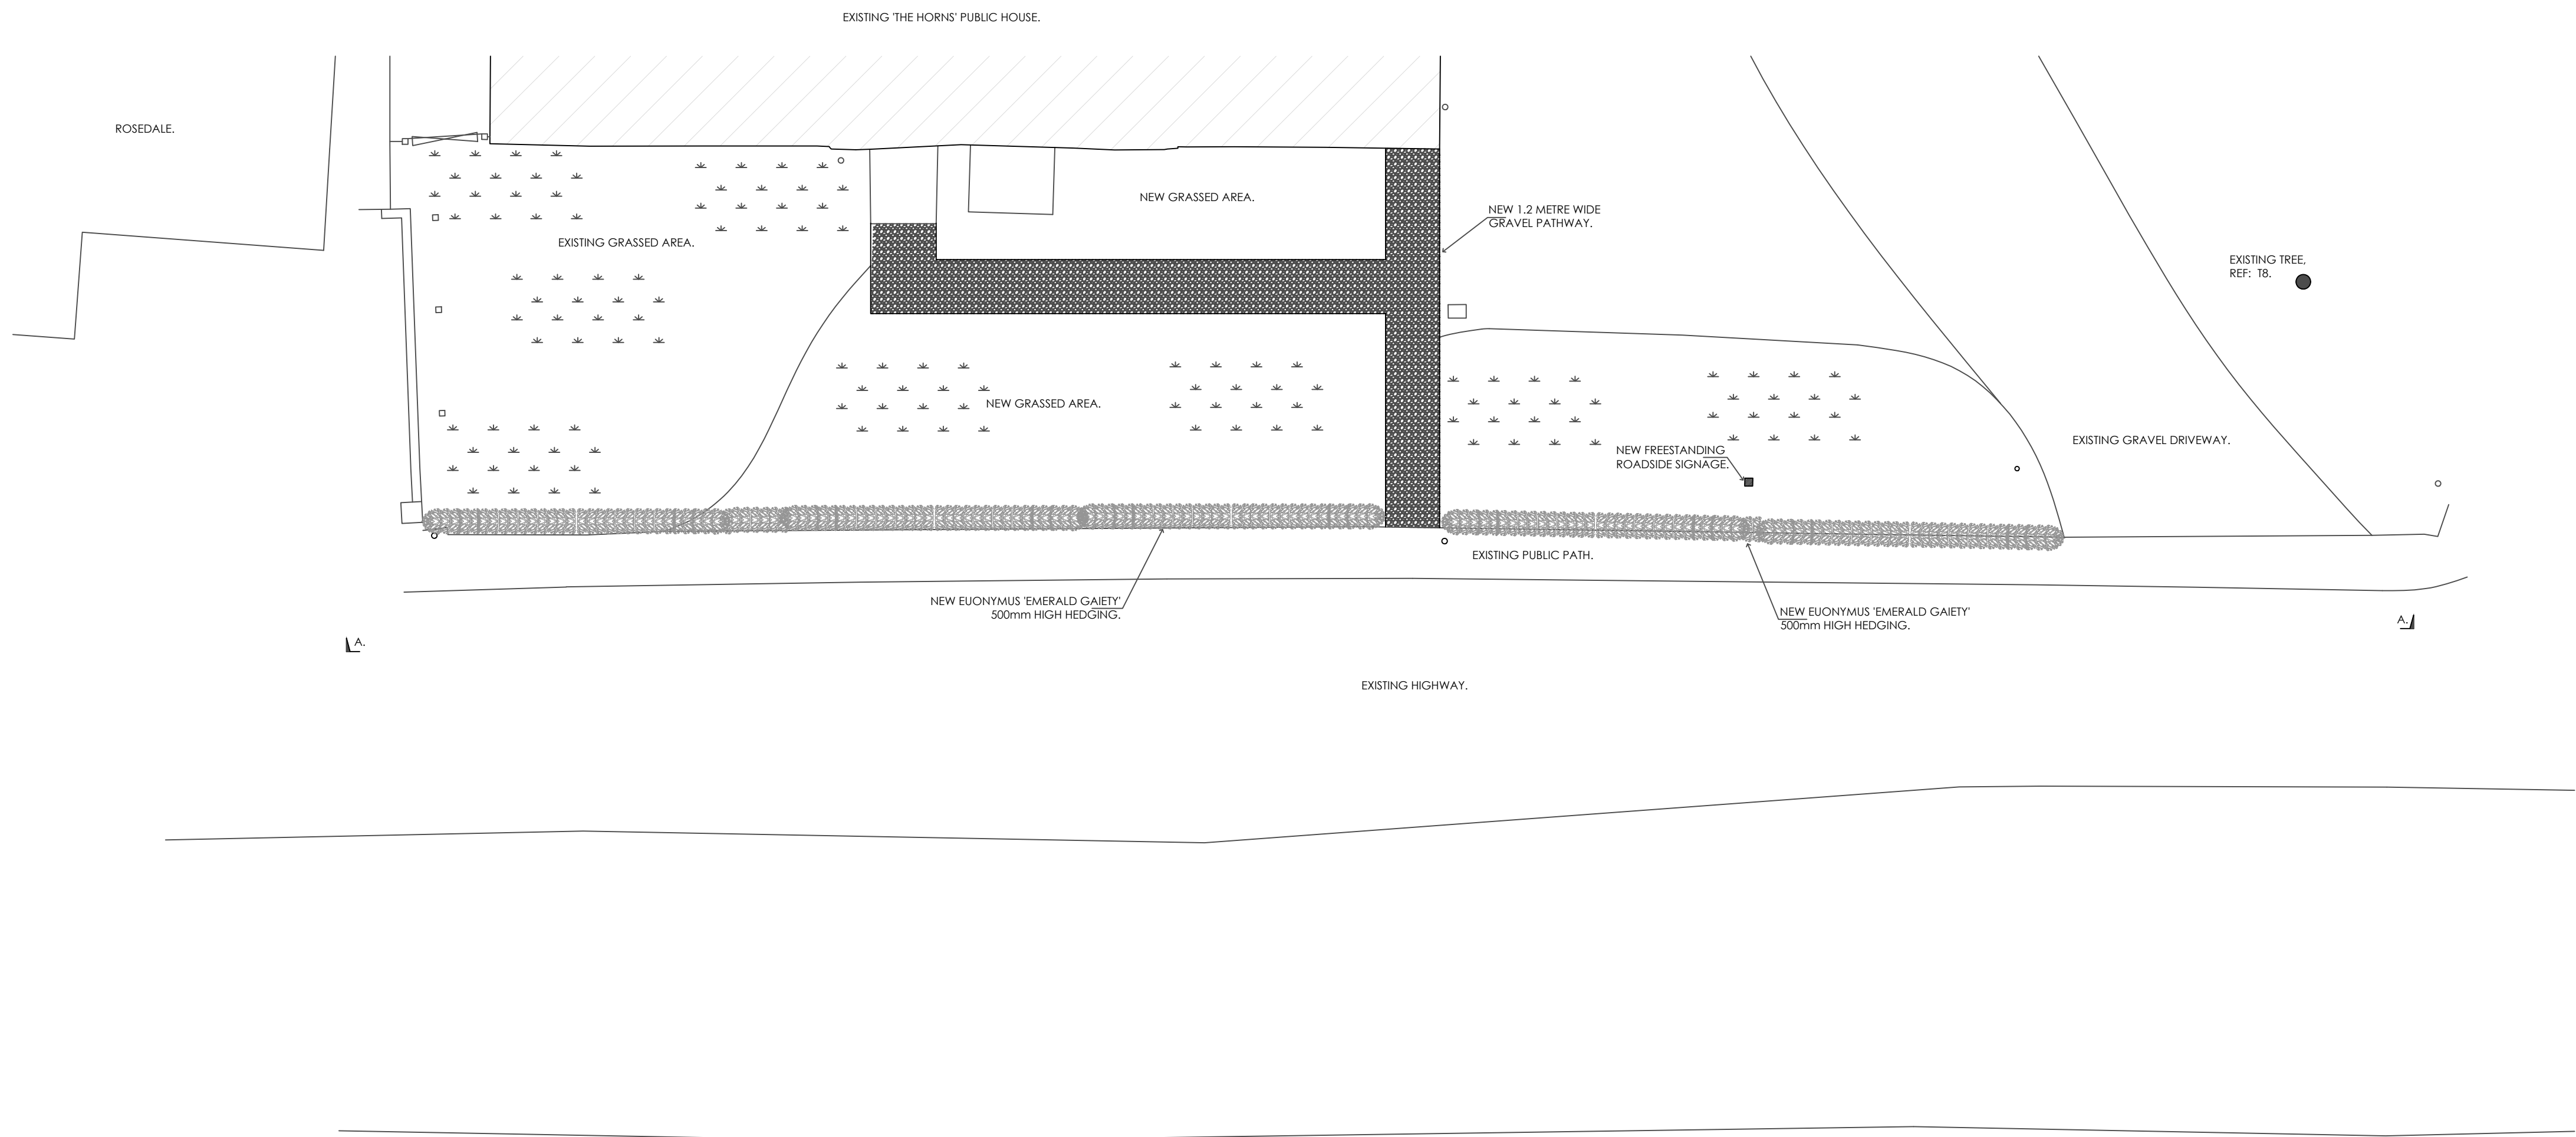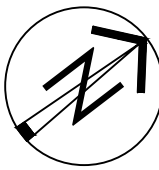

PROPOSED EXTERNAL WORKS PLAN.

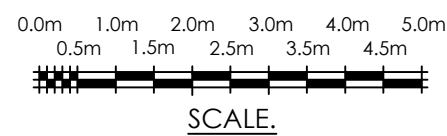

PROPOSED ELEVATION A-A.

REV	DATE	REVISION
CLIENT		
Horns Hospitality Limited.		
PROJECT		
The Horns Public House, Crazies Hill, Berkshire.		
TITLE		
Proposed External Works.		
 Wargrave Design Consultancy The Old Pump House - Wargrave - Berkshire - RG10 8DJ 0118 940 1678 - info@wargravedesign.com www.wargravedesign.com		
DRAWN	G.D.G.	SCALE
DATE	October 2024	1:100 @ A1
DRAWING No.		REV.
1886 - 38		P