


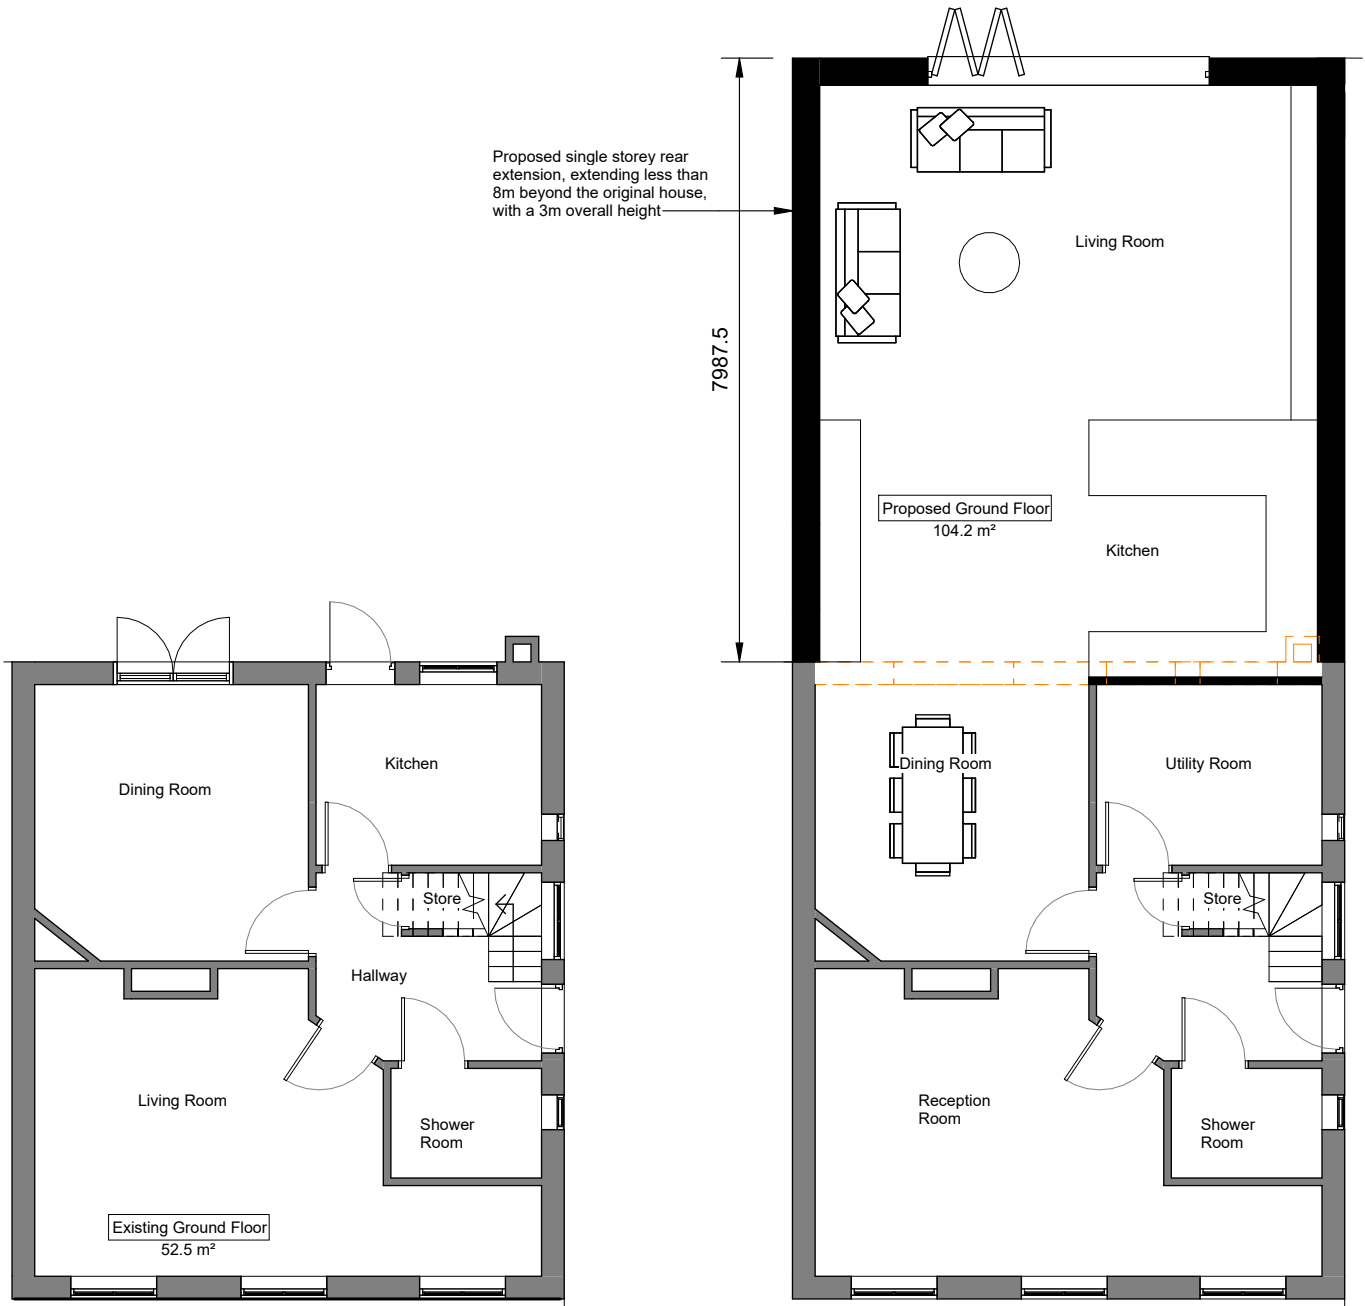

1 Existing Ground Floor Plan
1 : 100

3 Proposed Ground Floor Plan
1 : 100




2 Existing First Floor Plan
1 : 100

4 Proposed First Floor Plan
1 : 100

P01 13.11.25 Planning Issue
REV DATE DESCRIPTION

RI OH
DRN AUD

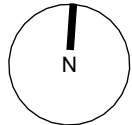

0 5 m

This document is the Copyright work of Kite Architects Ltd. unless formally assigned in writing. Do not Scale from this drawing. Verify all dimensions on site. Drawing should be read in conjunction with information from all other design consultants and contractors. All drawings in digital format are for reference only.



2 Drayton House Court, Dorchester Road,
Drayton St Leonard, OX107BG

01865 745465
studio@kitearchitects.co.uk
www.kitearchitects.co.uk

PLANNING - RIBA STAGE 3
S4 - SUITABLE FOR STAGE APPROVAL

PROJECT INFORMATION

87 Redhatch Drive

EARLEY, READING
Existing & Proposed Floor Plans

SCALE As indicated @A3

DATE CREATED 13/11/25

JOB NO. DRAWING NO. REVISION

250023 KTE-XX-ZZ-DR-A-00015 P01