
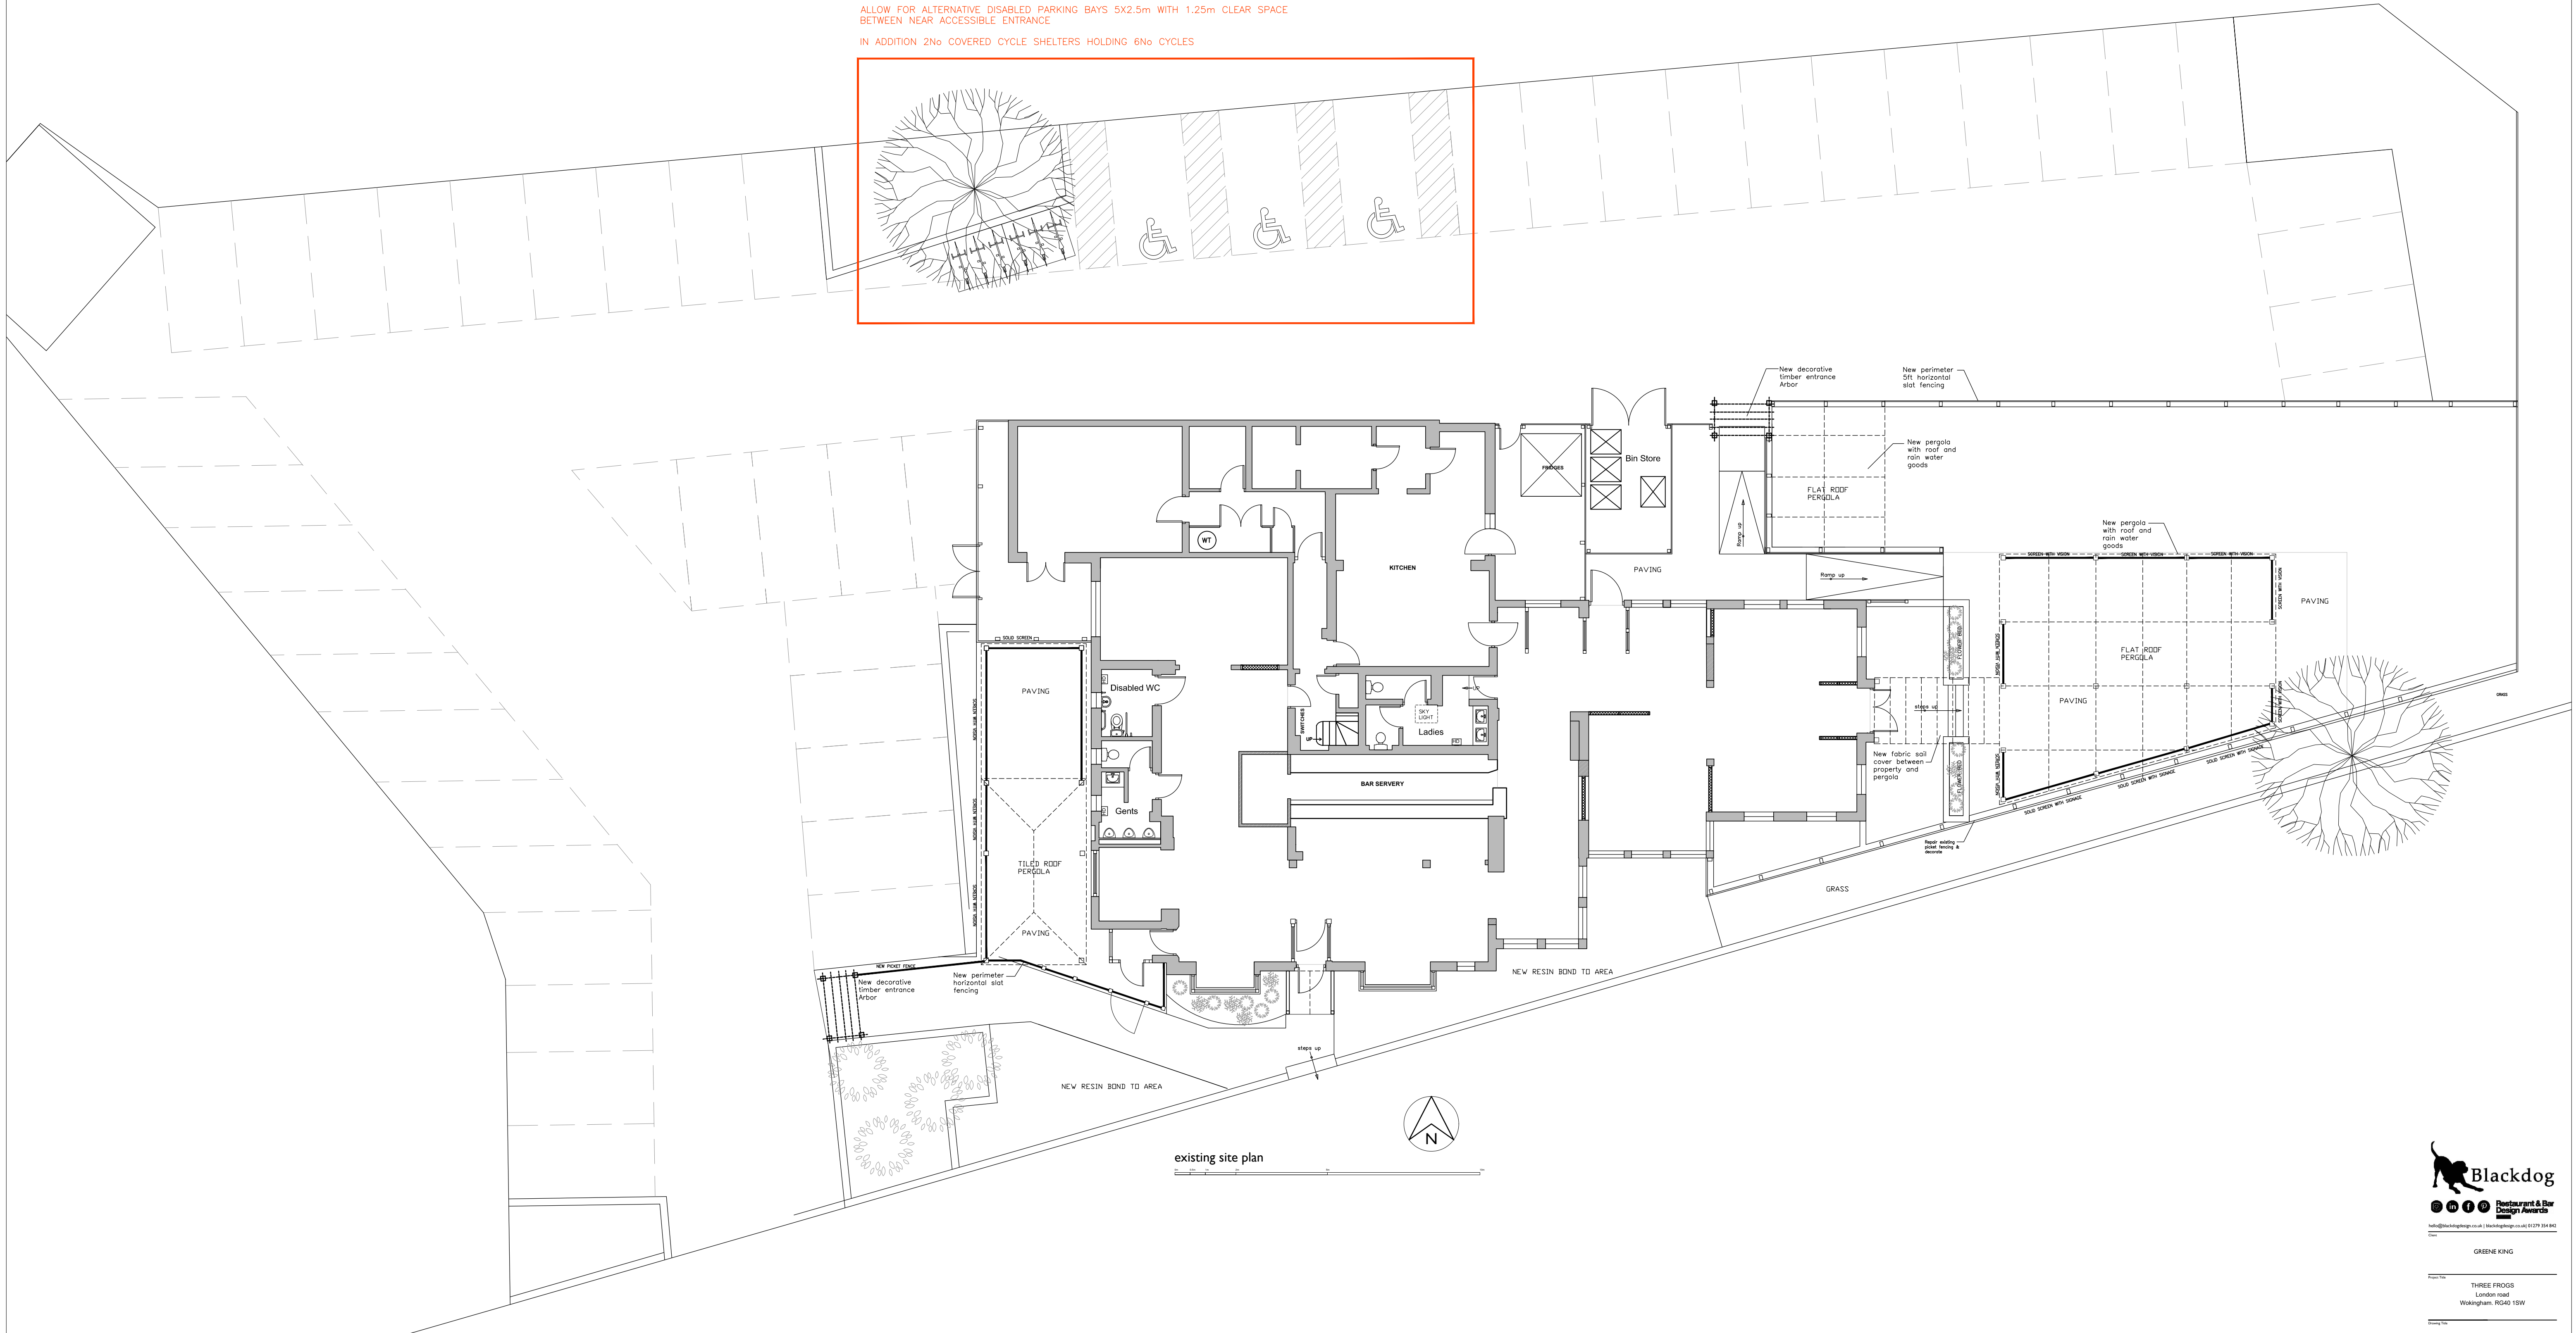


ALLOW FOR ALTERNATIVE DISABLED PARKING BAYS 5X2.5m WITH 1.25m CLEAR SPACE
BETWEEN NEAR ACCESSIBLE ENTRANCE
IN ADDITION 2No COVERED CYCLE SHELTERS HOLDING 6No CYCLES

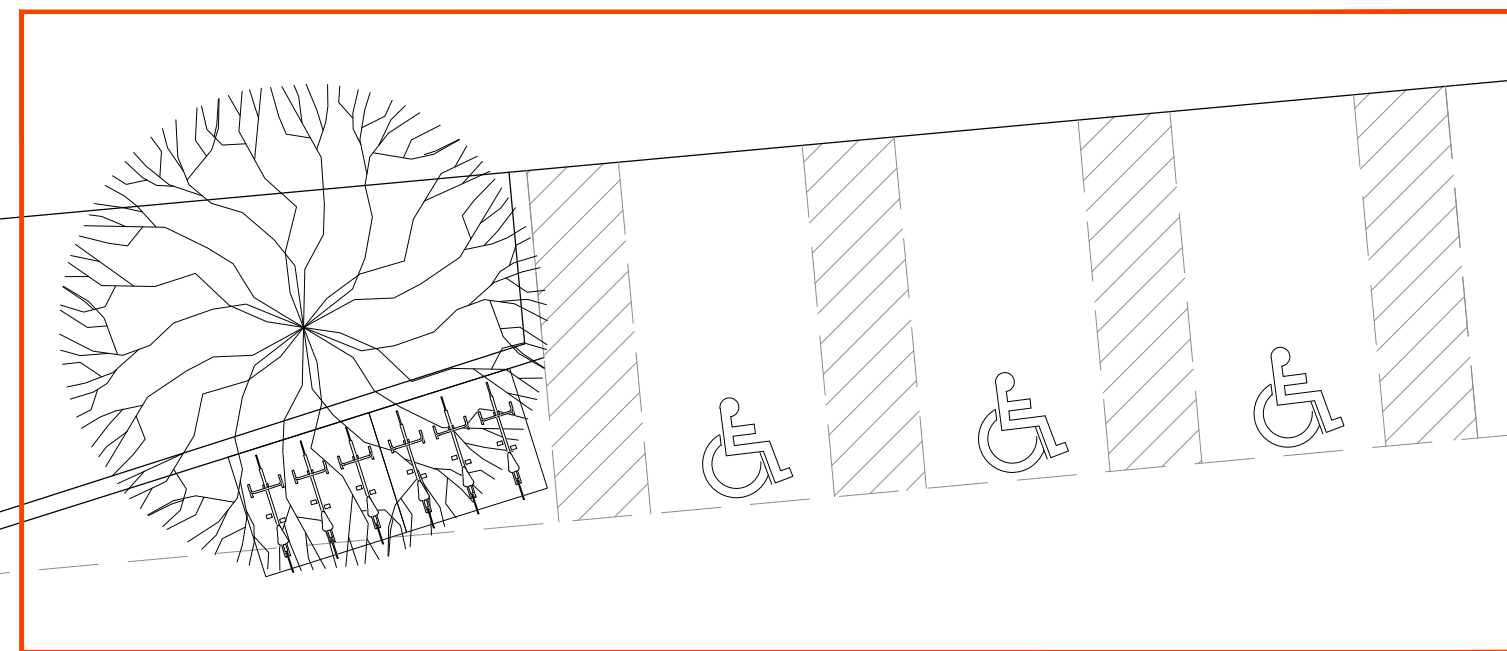

Blackdog
Restaurant & Bar
Design Awards
info@blackdogdesign.co.uk | blackdogdesign.co.uk | 01235 254 181

GREENE KING
Project Name
THREE FROGS
Location road
Wokingham, RG40 1SW

Existing Site
EXISTING
Site plan
PART RETROSPECTIVE

Scale	1:100 @ A1	Date	30/03/24	Drawn by	+
Project No	BKDG 089	Client No	PLEX 007	Revised	

copyright Blackdog 2023