


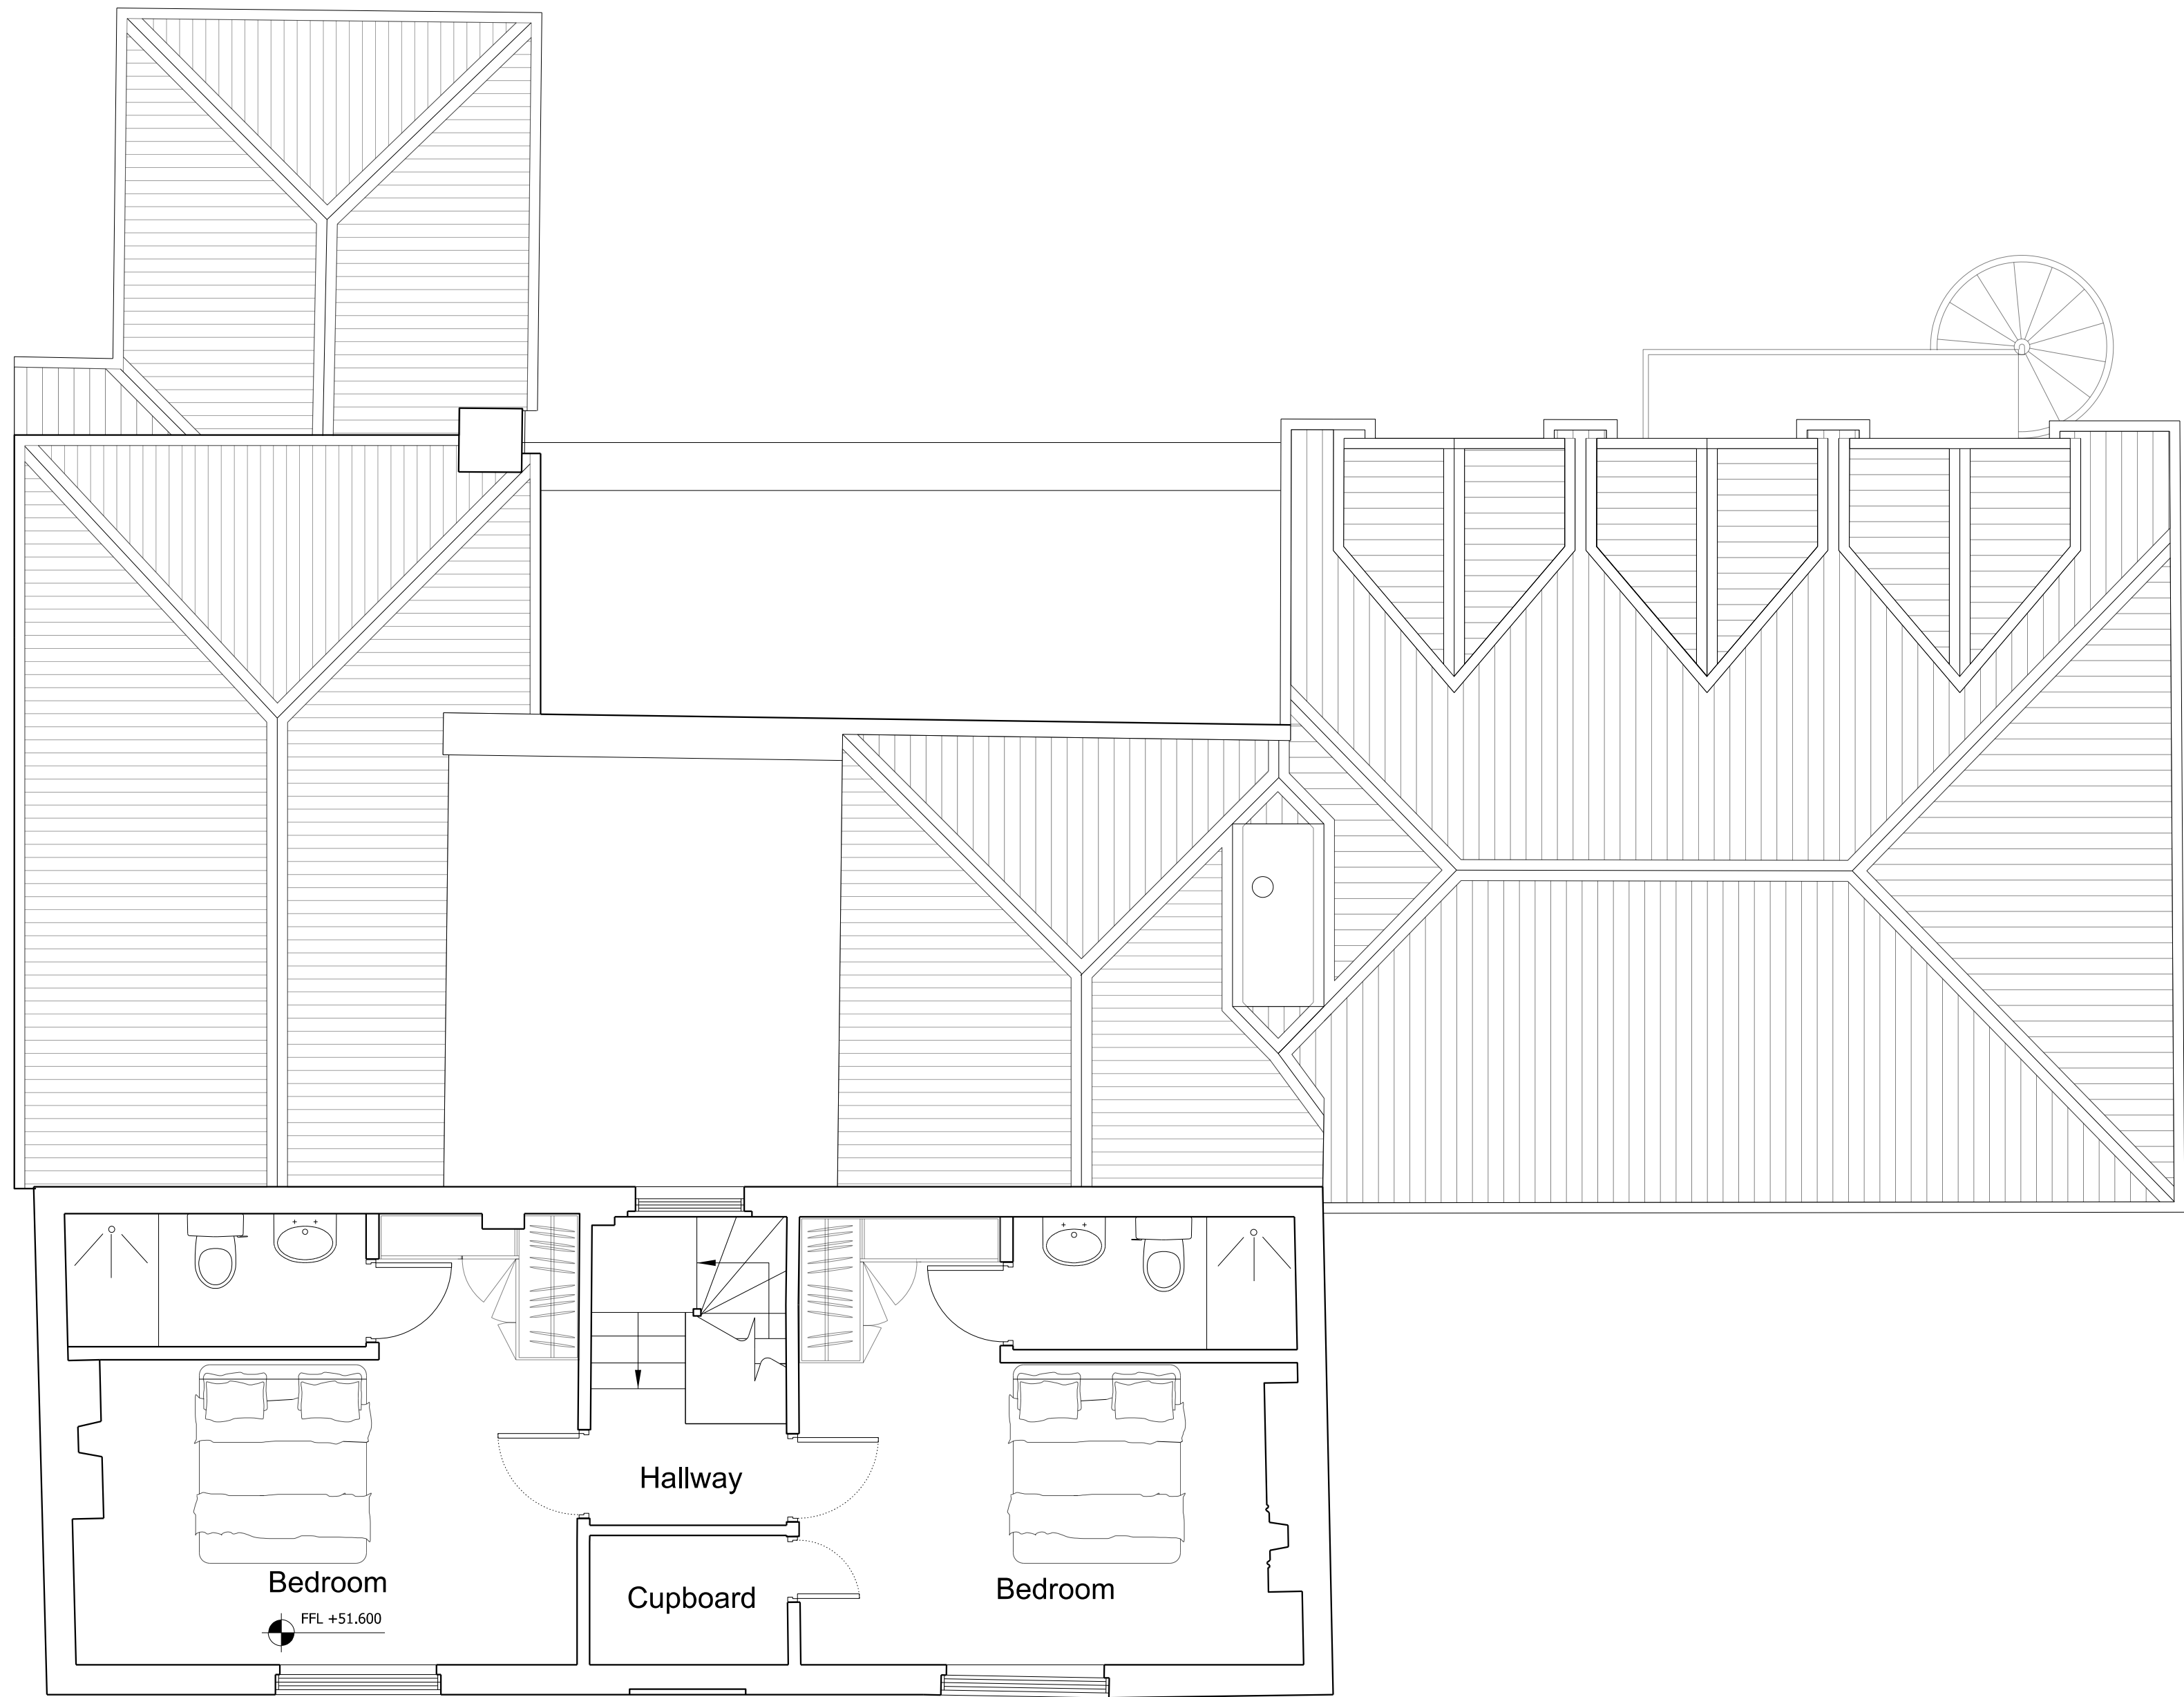

NOTES

DO NOT SCALE FROM THIS DRAWING.
ALL DIMENSIONS TO BE CHECKED ON SITE.
ALL OMISSIONS AND DISCREPANCIES TO BE
REPORTED TO THE ARCHITECT IMMEDIATELY.
DRAWINGS TO BE READ IN CONJUNCTION WITH
ENGINEER'S DRAWINGS AND SPECIFICATION.

PLANNING ISSUE	21/12/22	PS	A
Revision description	Date	Check	Rev

WOLDON

1-5 Clerkenwell Road
London EC1M 5PA
T: 020 7996 1625
studio@woldon.com

The Apple Store
Chipping Campden
T: 01866 257757
www.woldon.com

Project
Sonning House
Berkshire

Drawing
Proposed Second Floor Plan

Drawn	Date	Scale
VA	21/10/2022	1:50 @ A1 1:100 @ A3
Job number	Drawing number	Revision
2105	00_102	A