


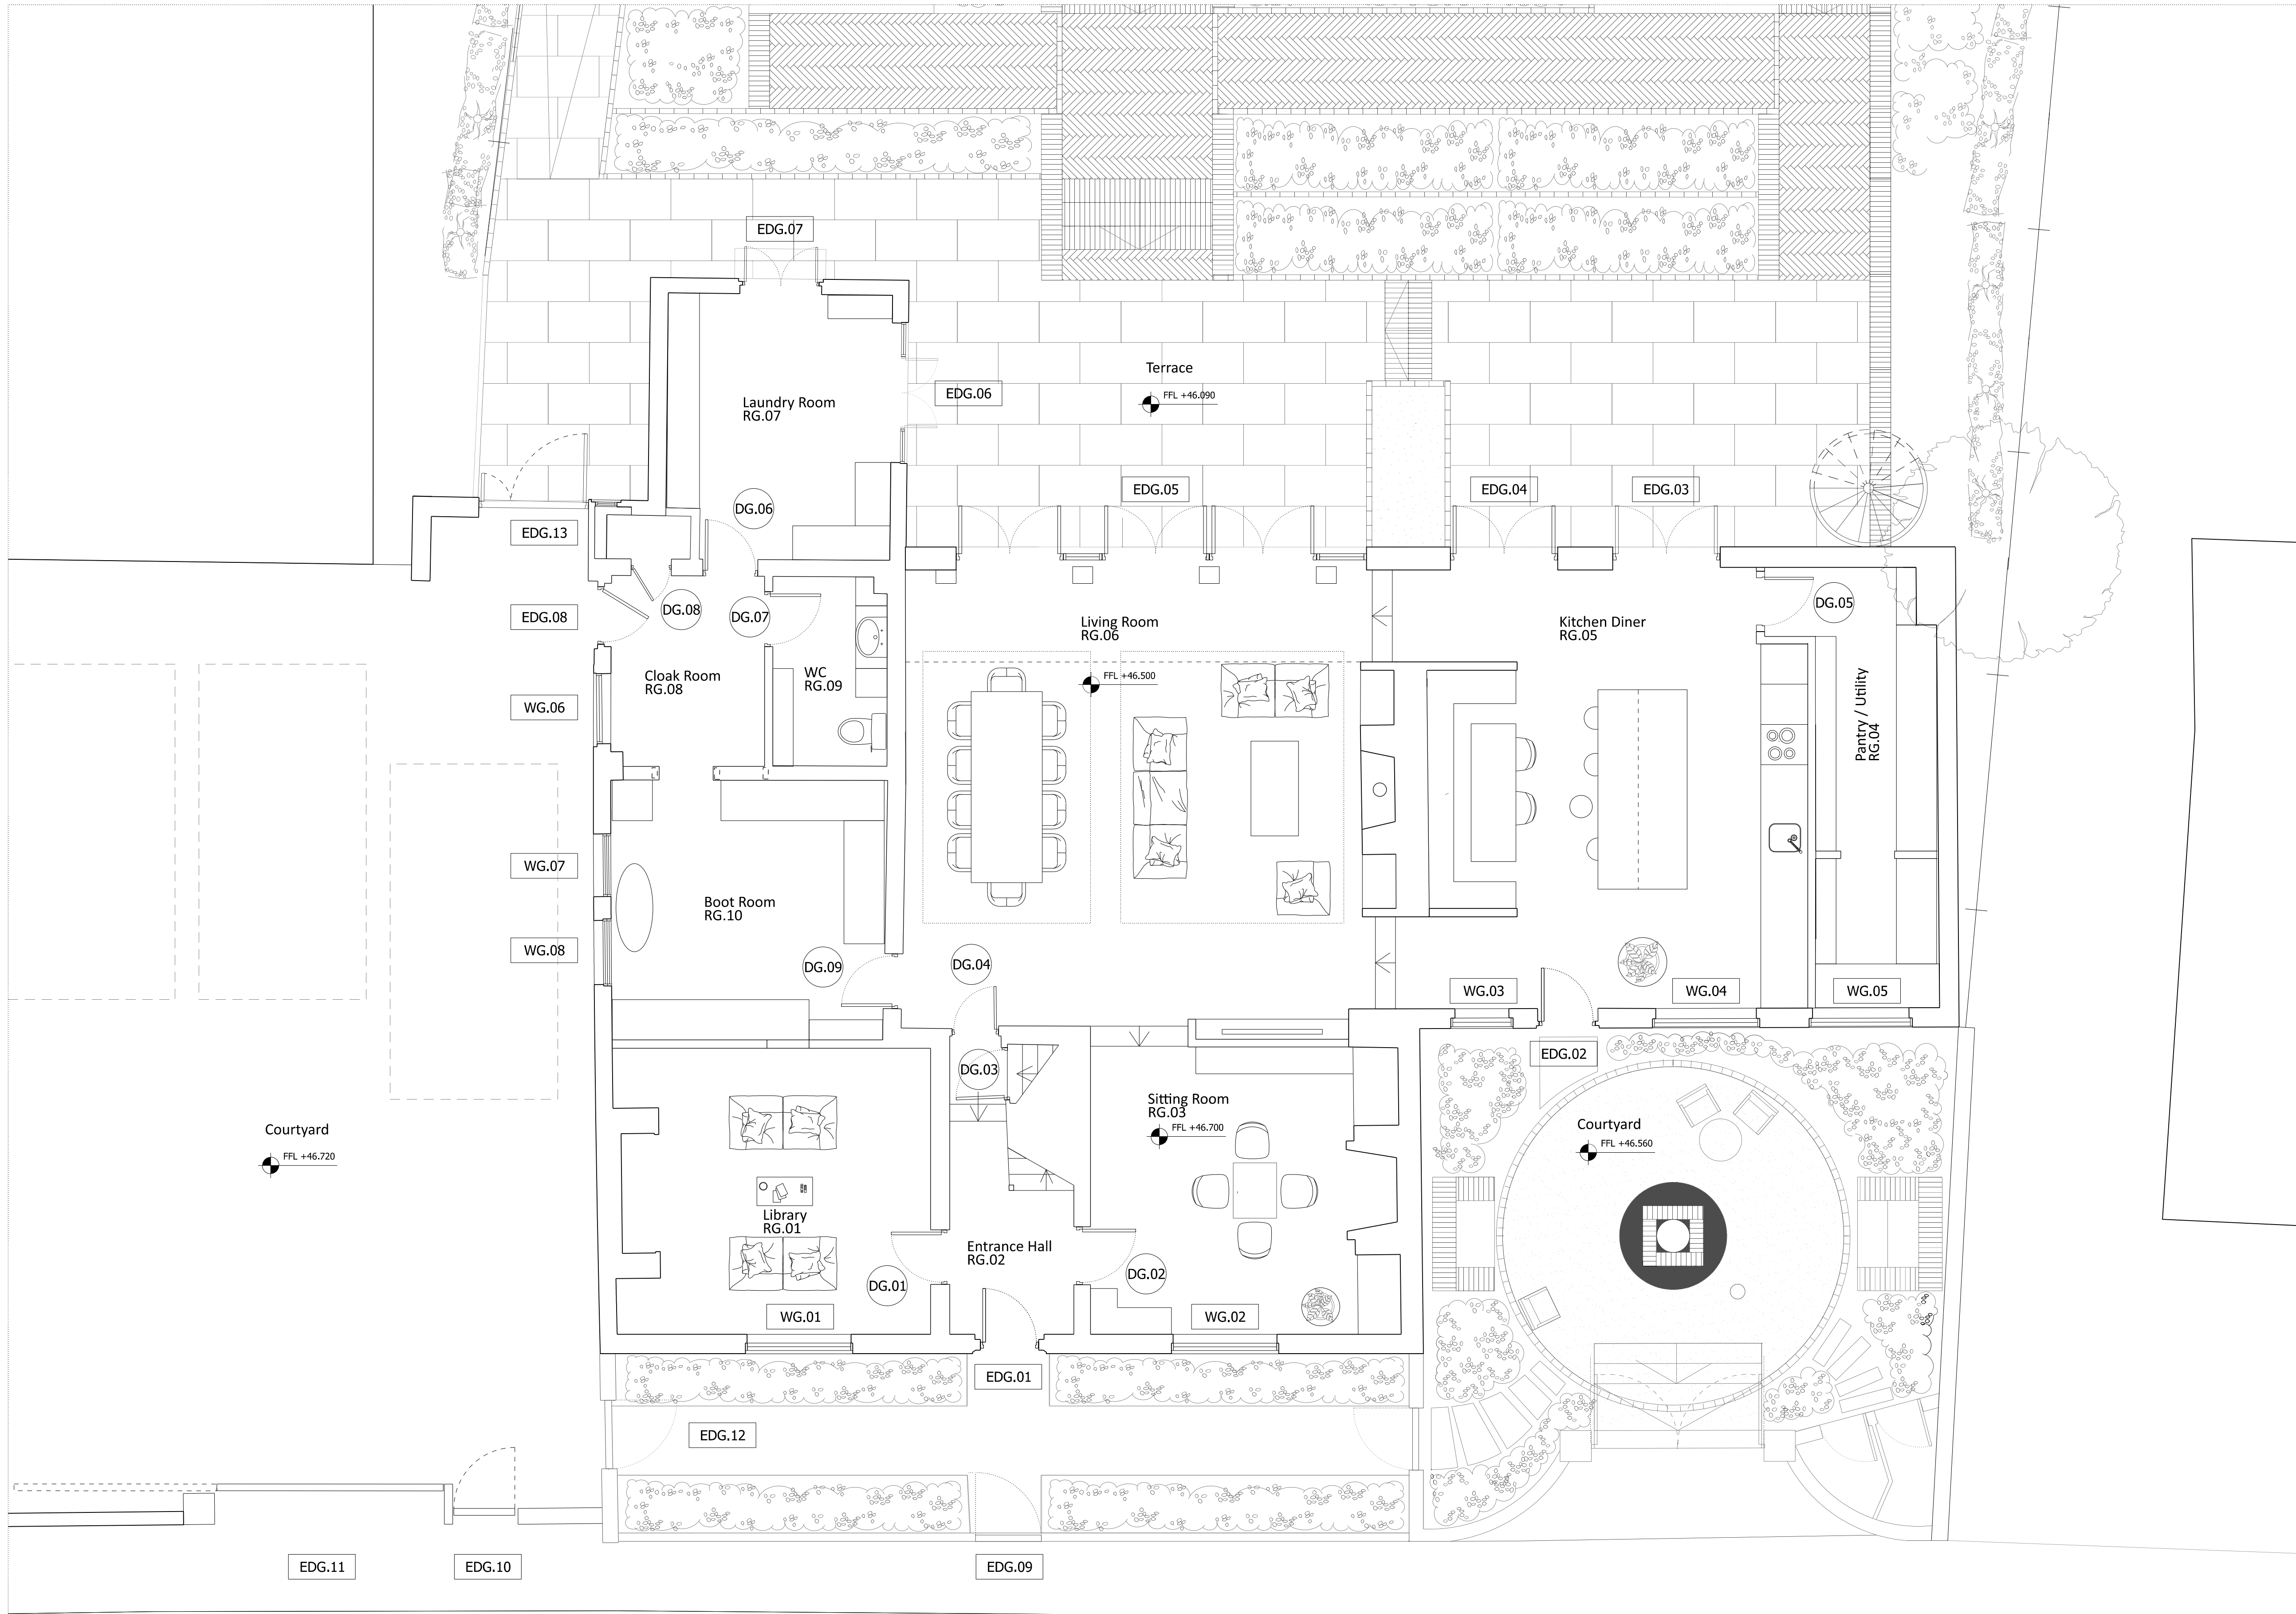

NOTES
DO NOT SCALE FROM THIS DRAWING.
ALL DIMENSIONS TO BE CHECKED ON SITE.
ALL OMISSIONS AND DISCREPANCIES TO BE
REPORTED TO THE ARCHITECT IMMEDIATELY.
DRAWINGS TO BE READ IN CONJUNCTION WITH
ENGINEER'S DRAWINGS AND SPECIFICATION.

Updated Landscaping	08/03/23	PS	B
PLANNING ISSUE	21/12/22	PS	A
Revision description	Date	Check	Rev

WOLDON

1-5 Clerkenwell Road
London, EC1M 6PA
T: 020 7998 1625
studio@woldon.com

The Apple Store
Chipping Campden
T: 01386 257787
www.woldon.com

Project
Sonning House
Berkshire

Drawing
Proposed Ground Floor Plan

Drawn	Date	Scale
VA	26/10/2022	1:50 @ A1 1:100 @ A3
Job number	Drawing number	Revision
2105	00_100	B

01 Ground Floor Plan

