




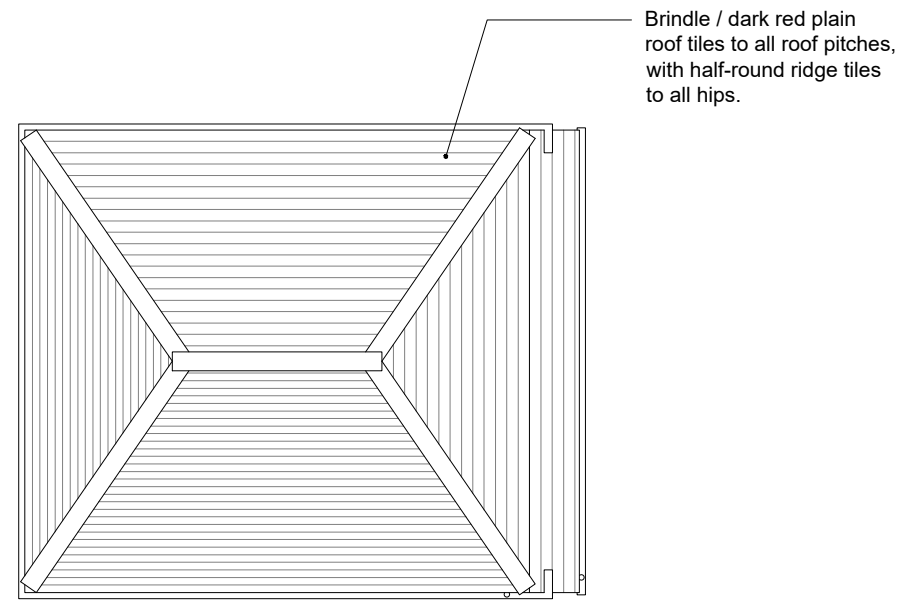


PROPOSED ROOF PLAN, 1:100

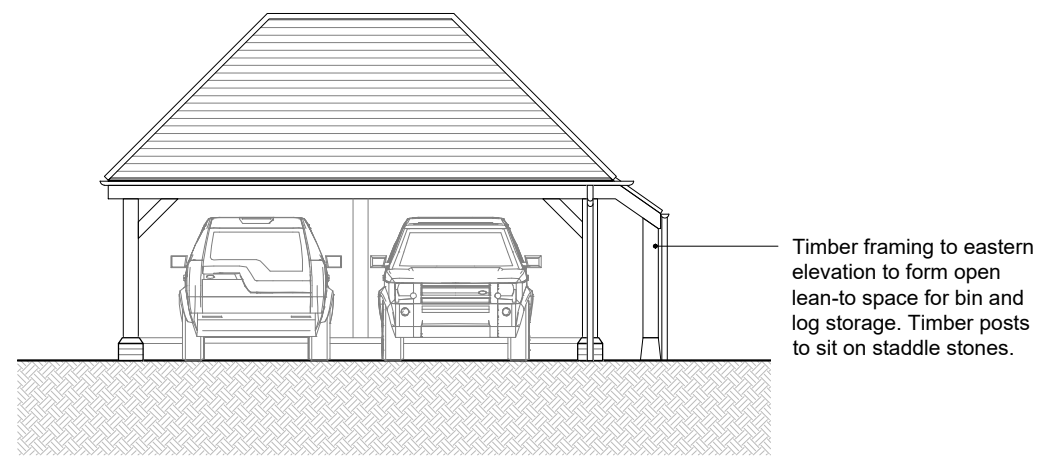


PROPOSED SOUTH ELEVATION, 1:100

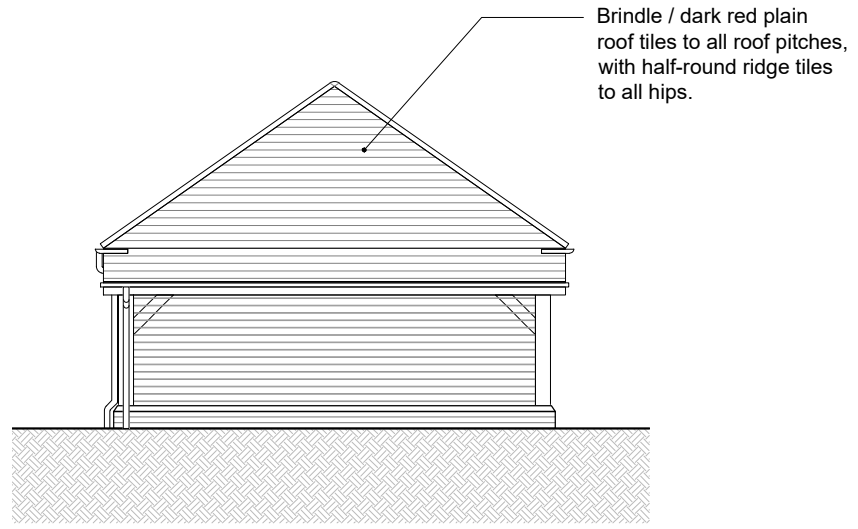


PROPOSED EAST ELEVATION, 1:100

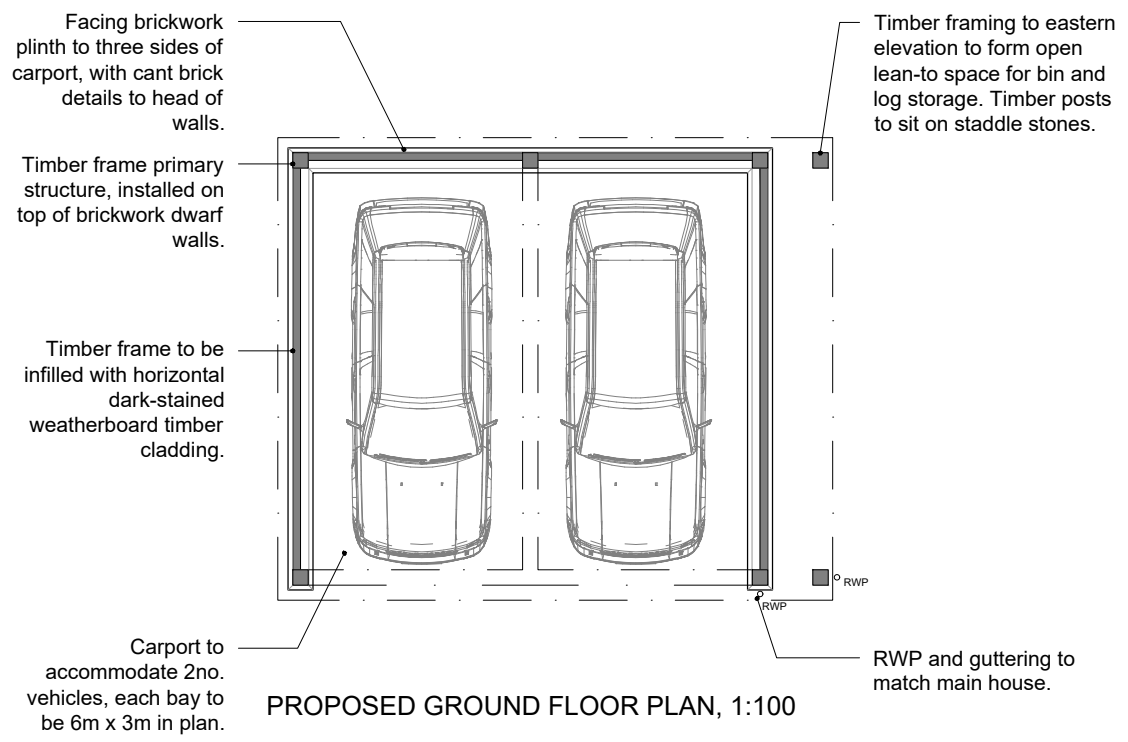


PROPOSED GROUND FLOOR PLAN, 1:100

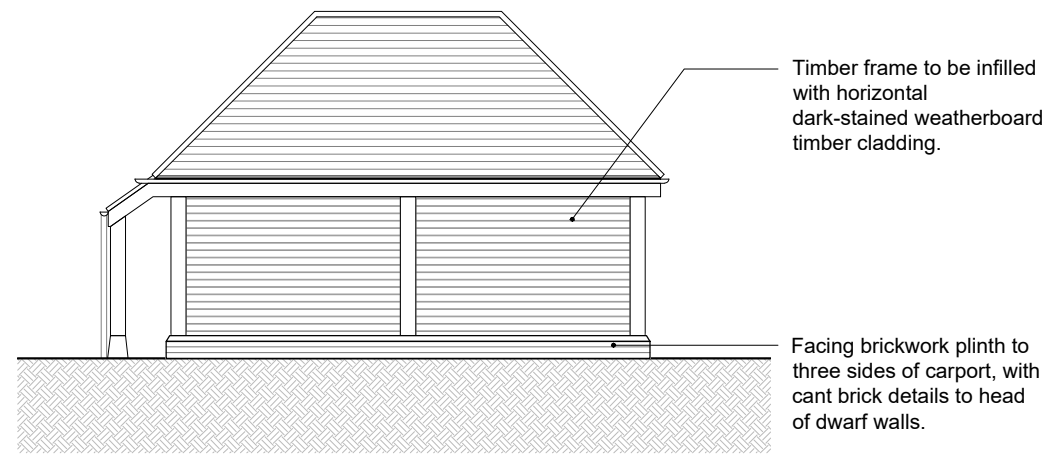

PROPOSED NORTH ELEVATION, 1:100

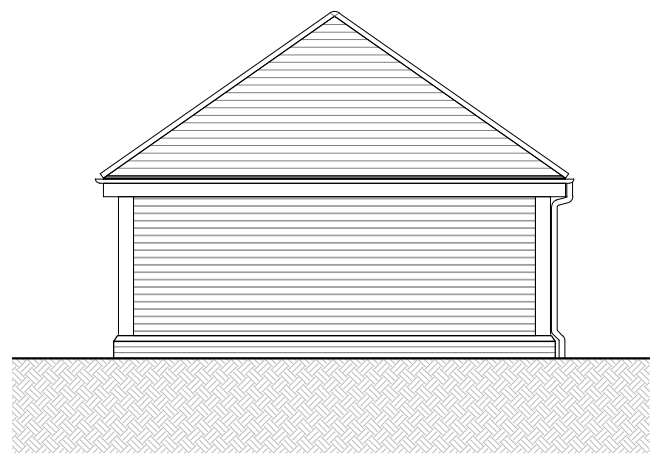

PROPOSED WEST (FRONT) ELEVATION, 1:100

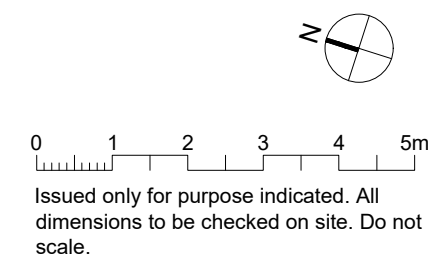

Bel Daire Lambs Lane Spencers Wood Berks., RG7 1JB Client: Mr & Mrs Underwood Status: PLANNING		Drawing Title: Proposed Plans & Elevations Drawing No: P.33	Job No.: 26.120 Scale: 1:100 Revision: B
--	--	--	--