




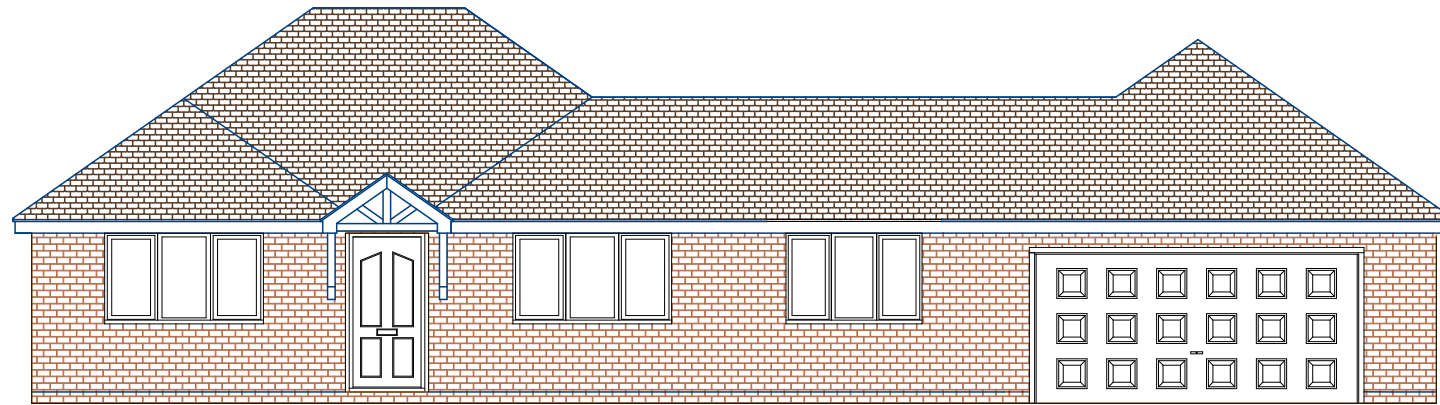


Proposed Front Elevation

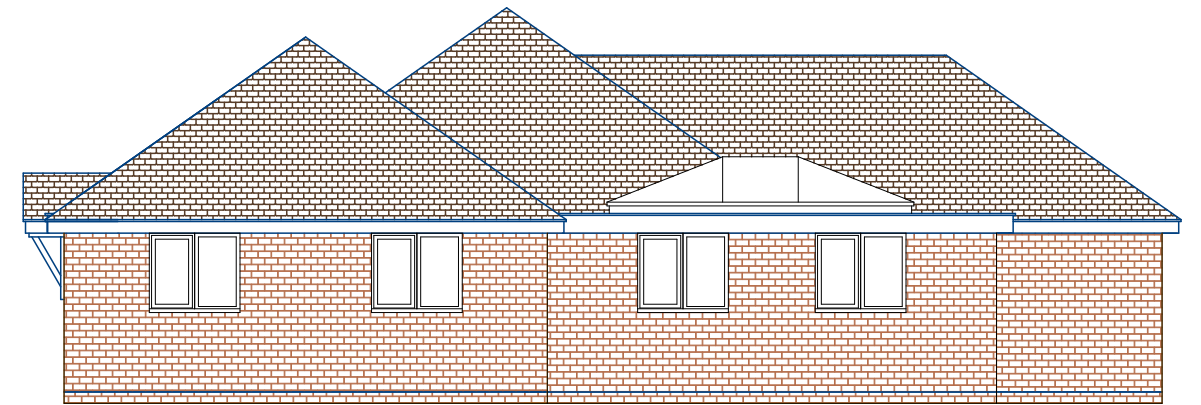

Proposed Side Elevation (R)

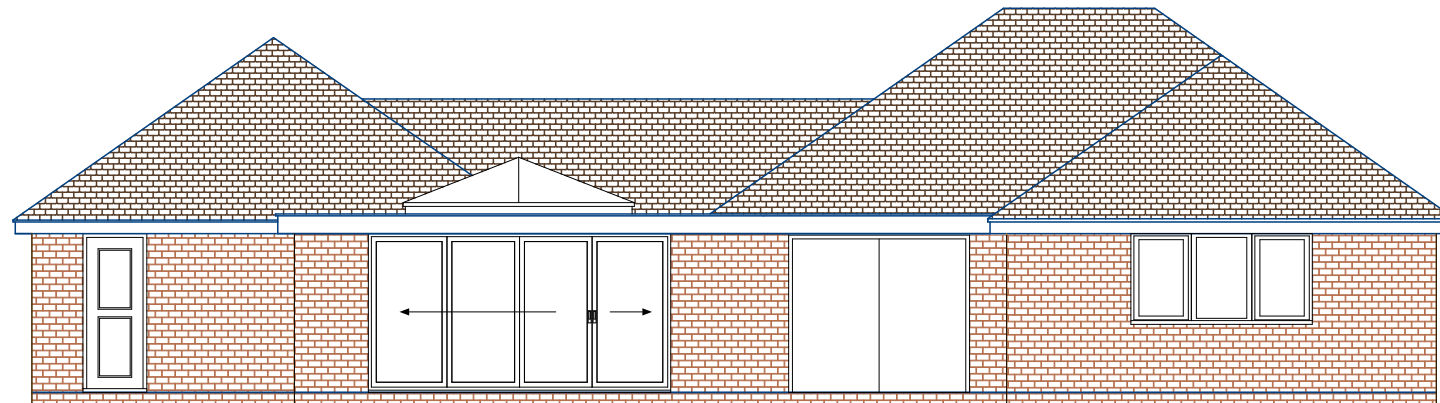

Proposed Rear Elevation

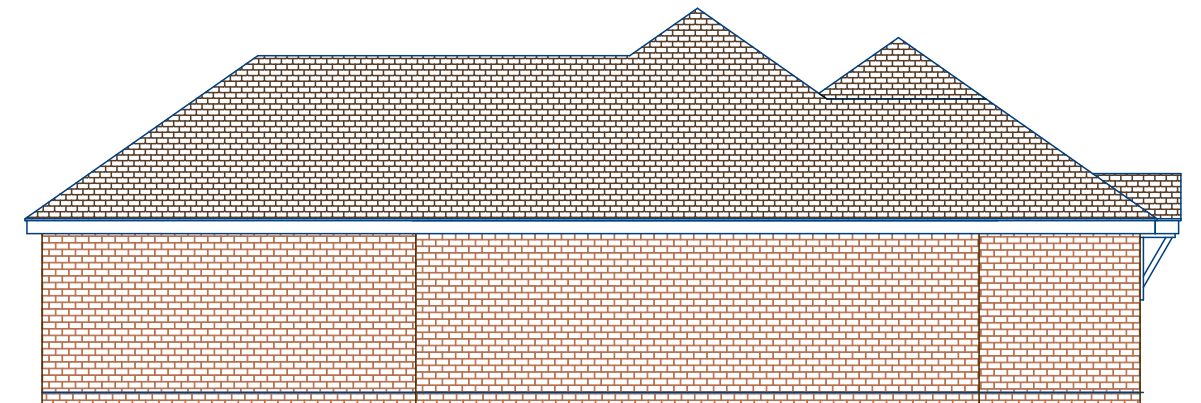

Proposed Side Elevation (L)

SPACE CREATE

Project

Single Storey Front, Rear
& Side Extensions Plus
Double Garage

Mr & Mrs Taylor
38 Park View Drive North
Charvil, RG10 9QY

Proposed Elevations

Date: March 2025

Scale 1:100 @ A3

2000mm

www.space-create.co.uk
spacecreate1968@gmail.com
07782 186366