
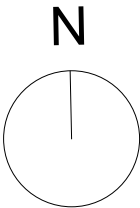


Figured dimensions only are to be taken from this drawing. All dimensions are to be checked on site before any work is put in hand.

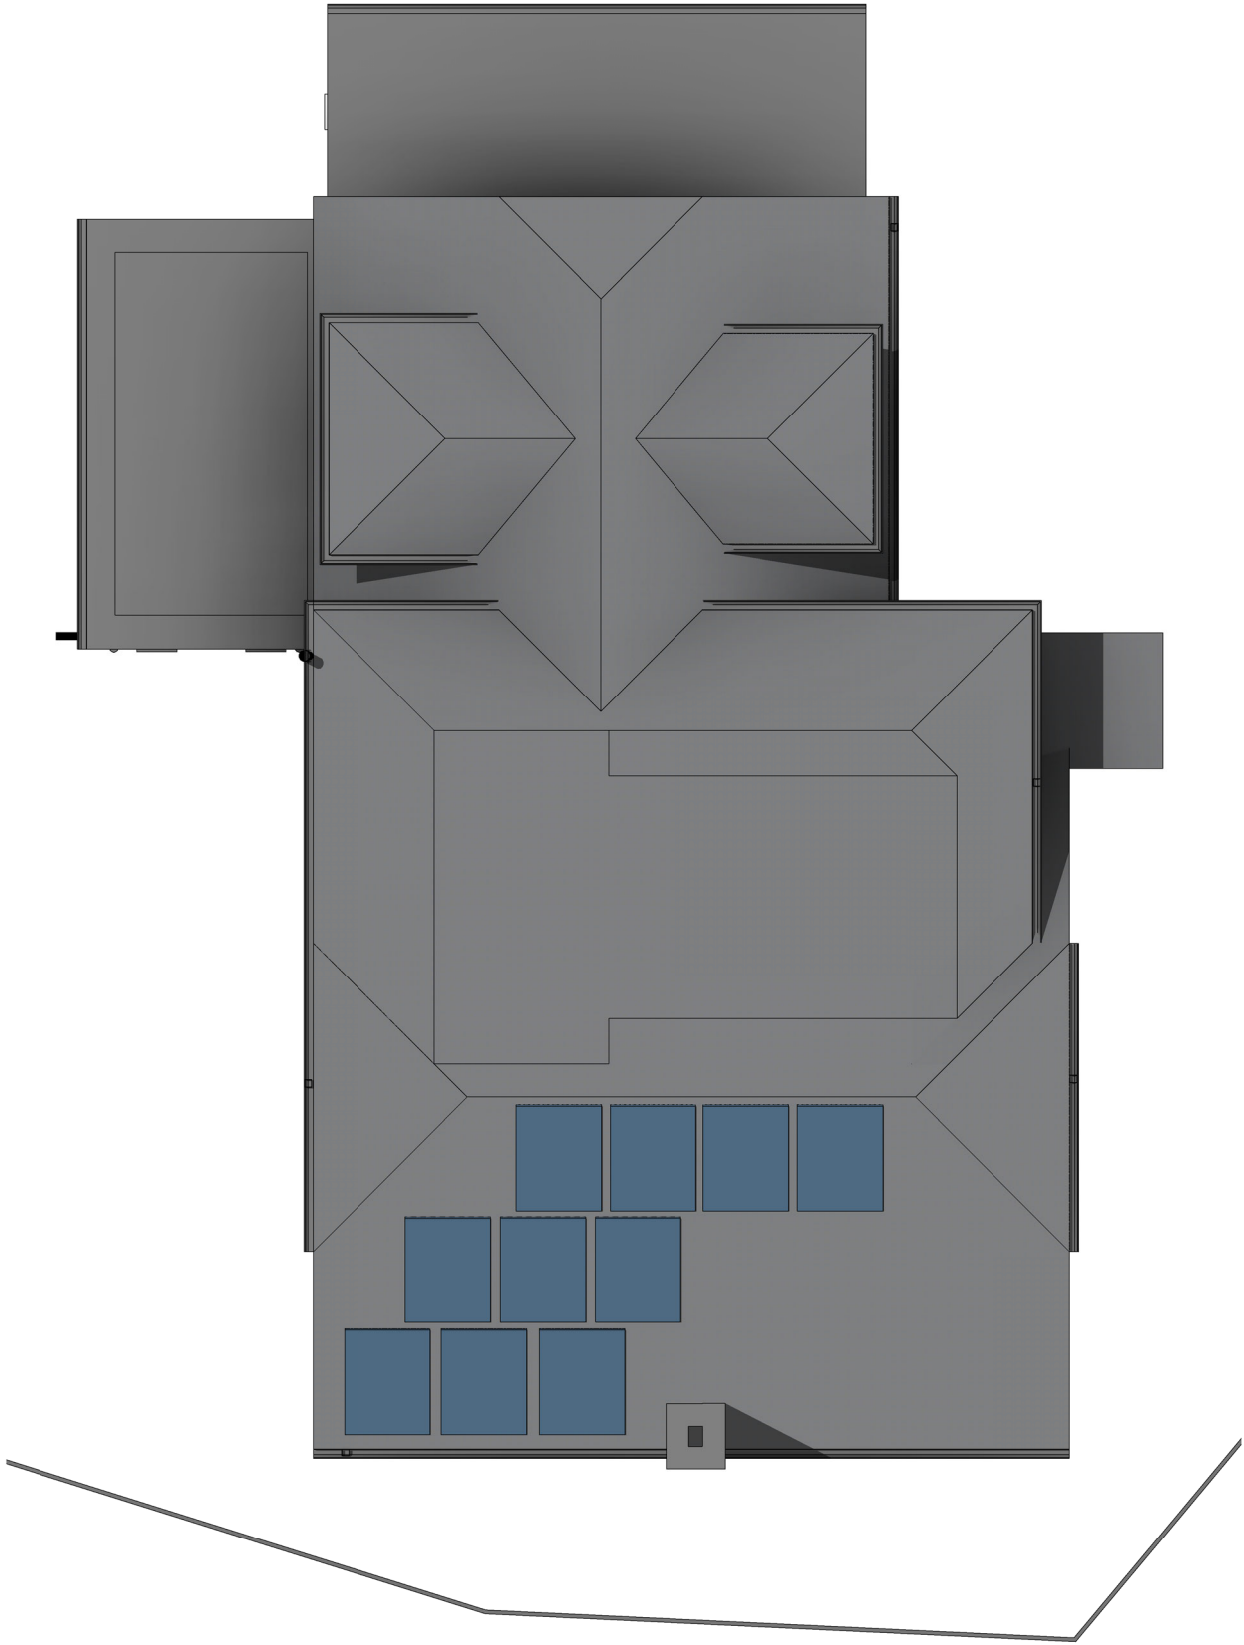

Revision	Description	Drawn	Date	Checked
----------	-------------	-------	------	---------

Client's Name

Charlotte and Si Chan

Job Title

56 Pine Drive, Finchampstead,
Wokingham, RG40 3LE

Drawing Title

Existing Roof Plan

Scale

1 : 100 @A3

Job No

2171


Drawing No

E04

Status

Rev

SCALE : 1 to 100

 

Note: This maybe a reduced sized print, check scales below

