



Figured dimensions only are to be taken from this drawing. All dimensions are to be checked on site before any work is put in hand.

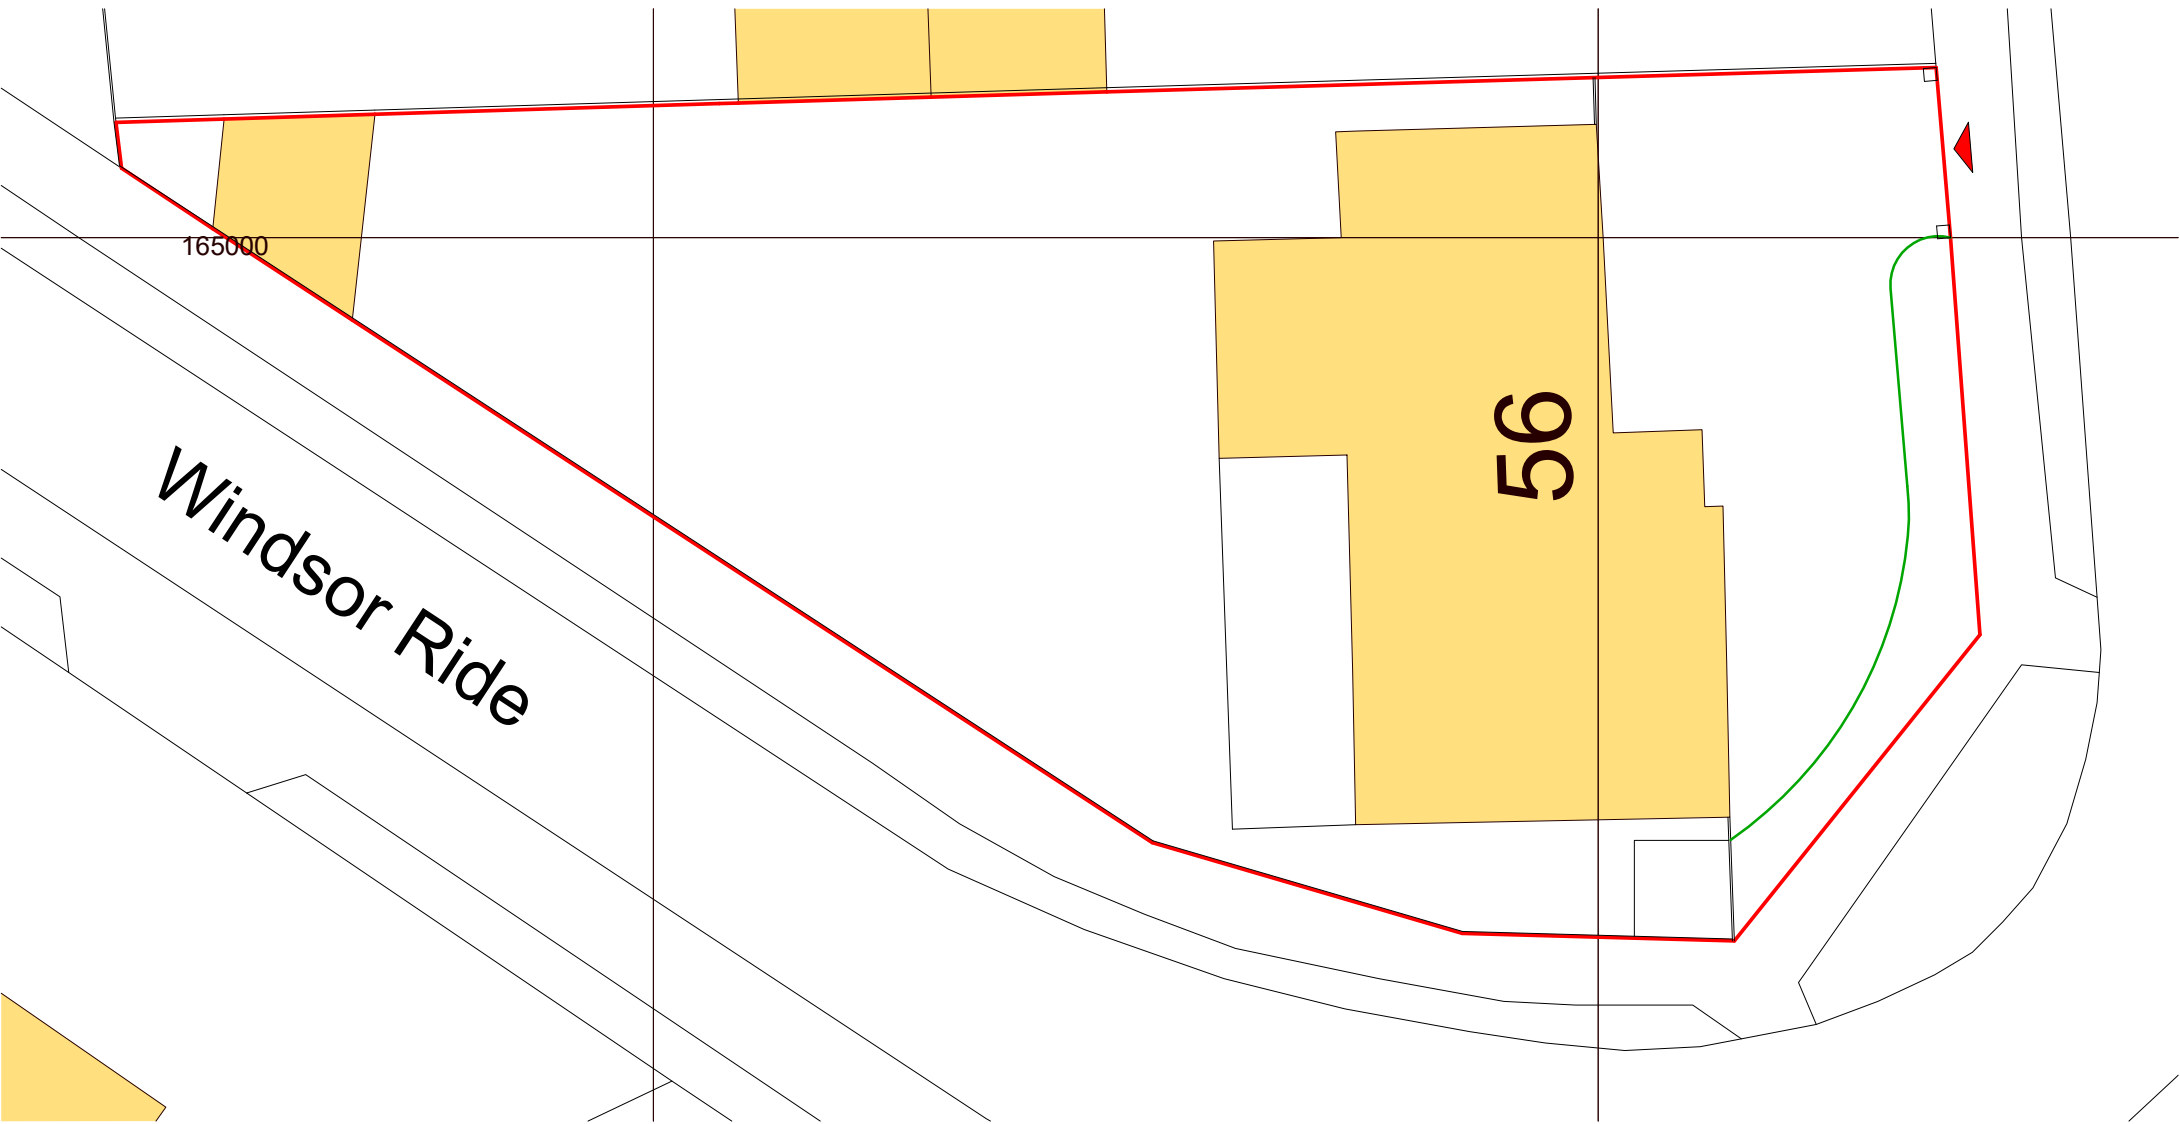

# Site Block Plan


1 : 200

SCALE : 1 to 200

 

**Note:** This maybe a reduced sized print, check scales below

N

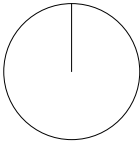

| Revision | Description | Drawn | Date | Checked |
|----------|-------------|-------|------|---------|
|----------|-------------|-------|------|---------|

Client's Name

Charlotte and Si Chan

Job Title

56 Pine Drive, Finchampstead,  
Wokingham, RG40 3LE

Drawing Title

Location Plan and Site Plan


Scale

As indicated @A3

| Job No | Drawing No |
|--------|------------|
|--------|------------|

|      |     |
|------|-----|
| 2171 | E01 |
|------|-----|


| Status | Rev |
|--------|-----|
|--------|-----|

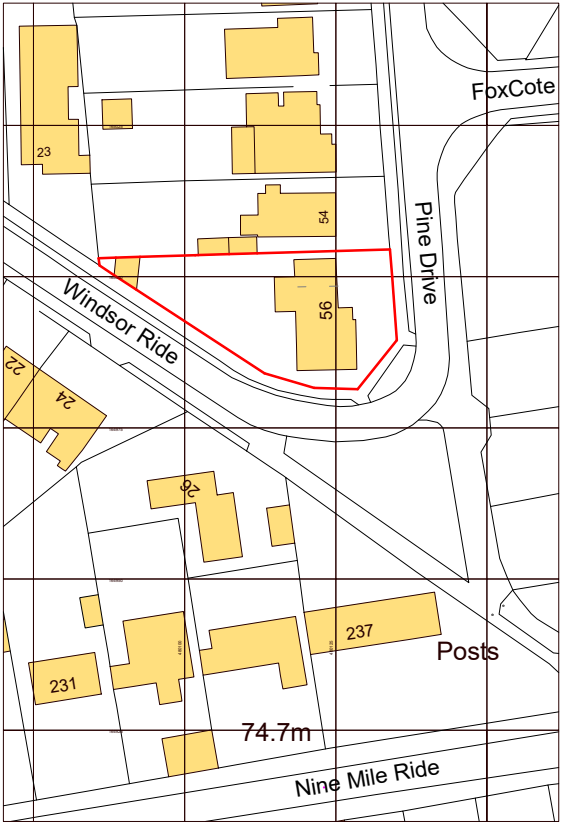

# Location Plan

1 : 1250

SCALE : 1 to 1250

 

**Note:** This maybe a reduced sized print, check scales below