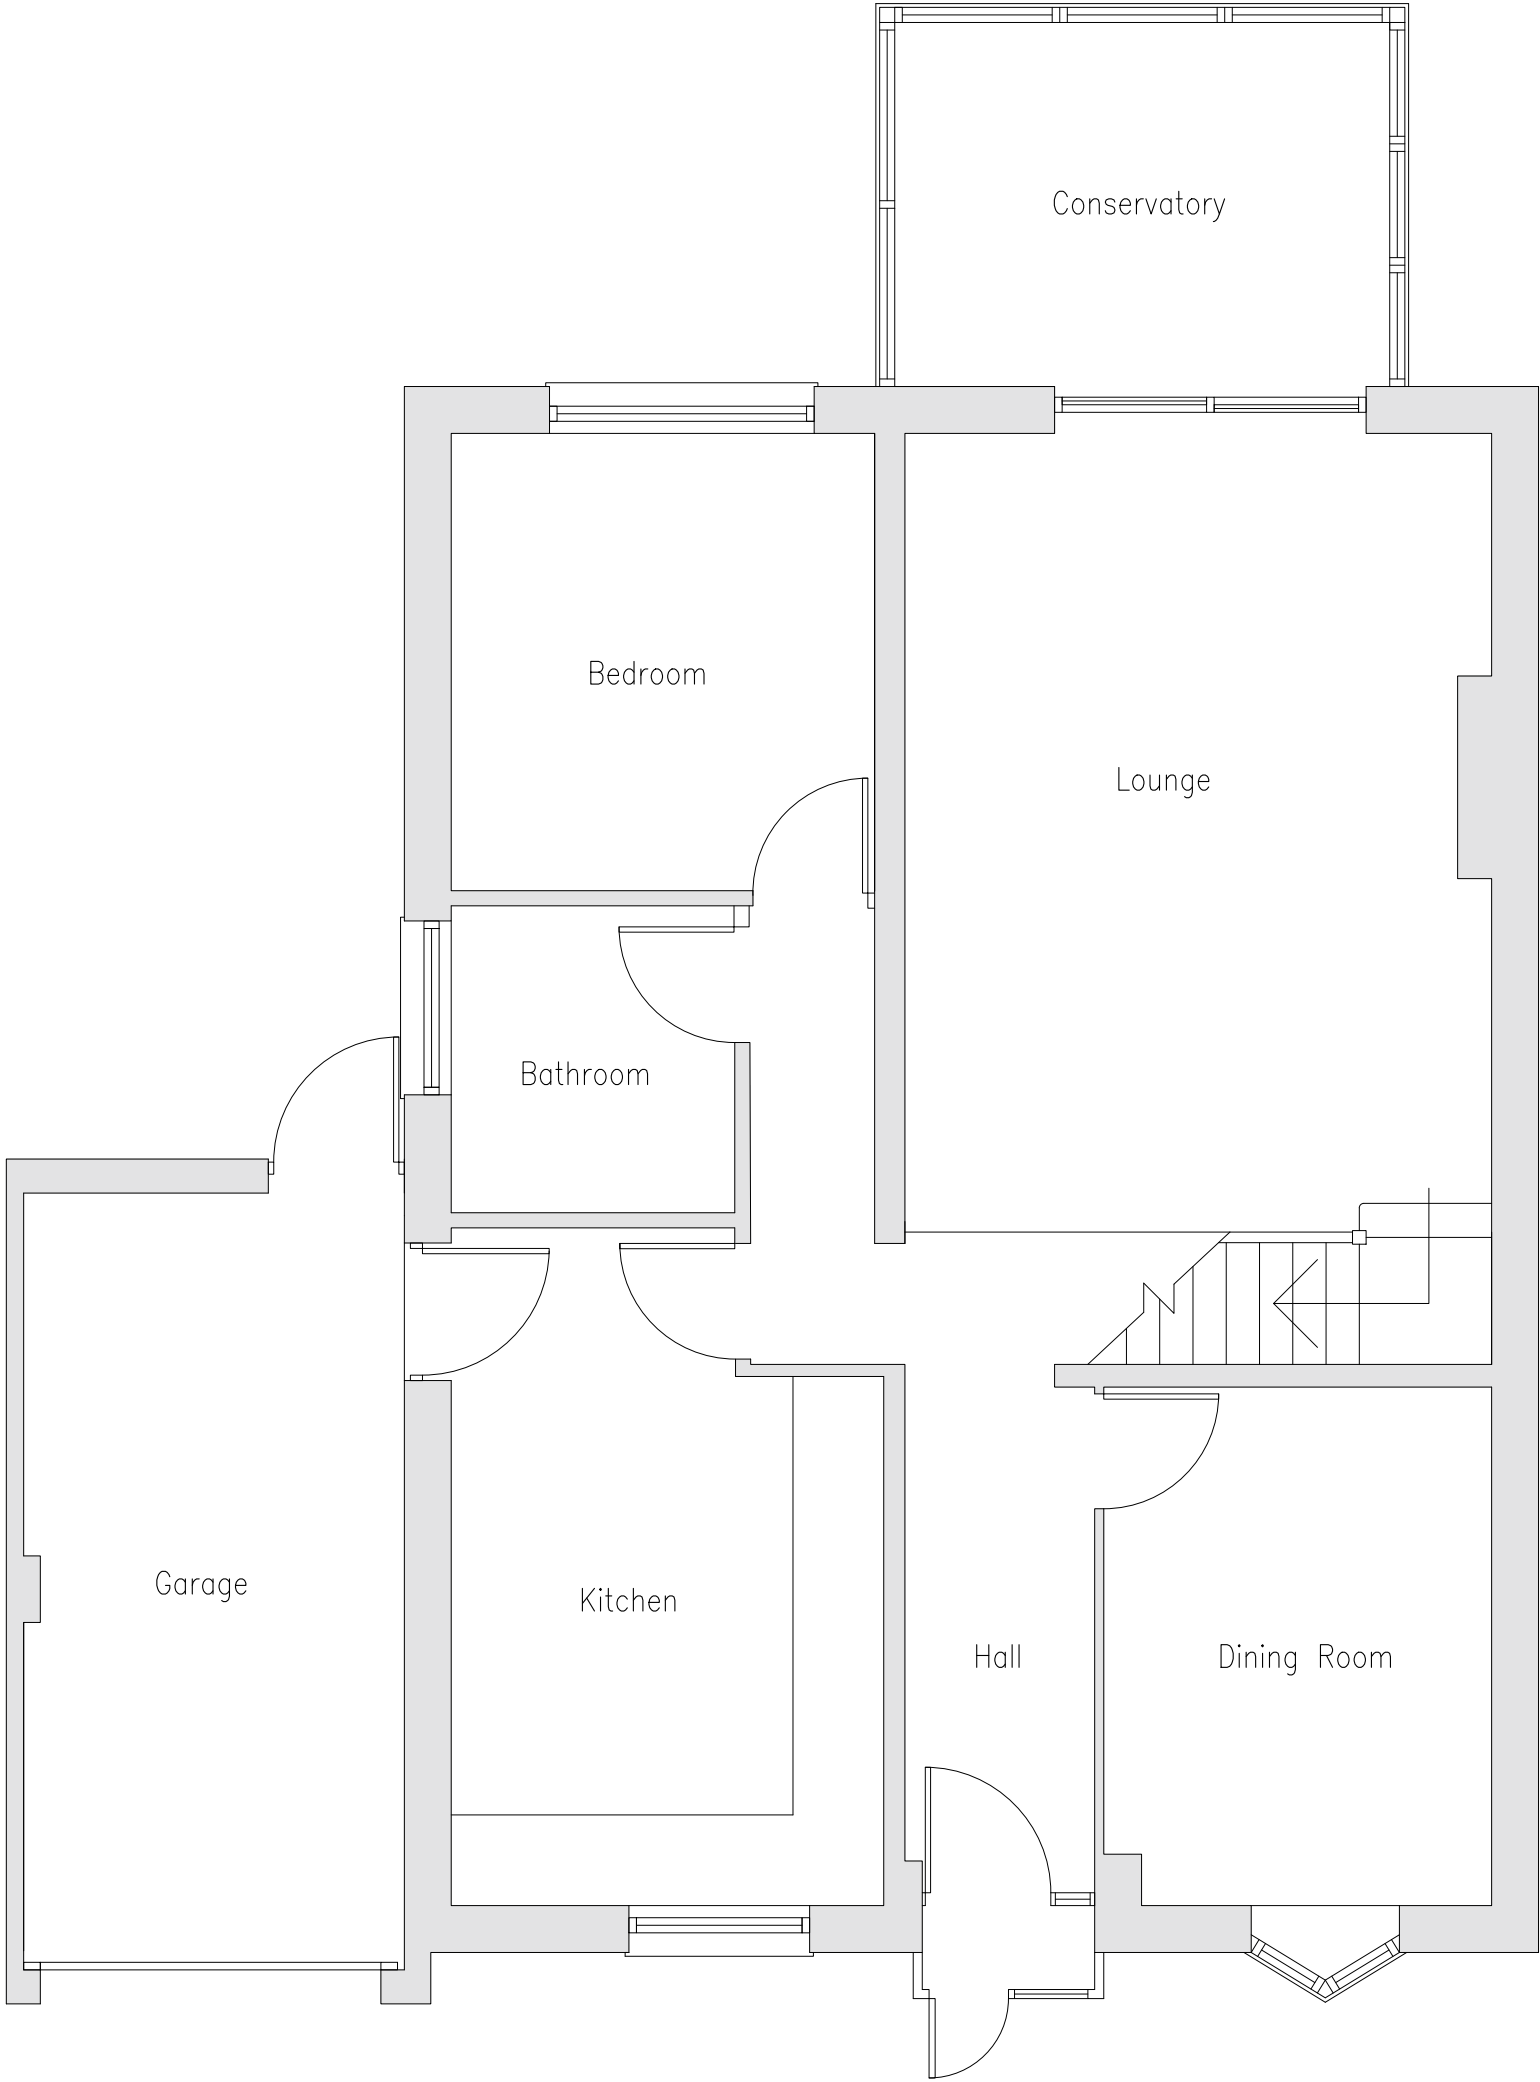


Site	1 Eriswell Close LOWER EARLEY RG6 3AY		Date	Mar. '26	Drawn	AMG
			Scale	1:50	Sheet Size	A3
Title	Existing Ground Floor Plan		Dwg No.	P01	Rev	