


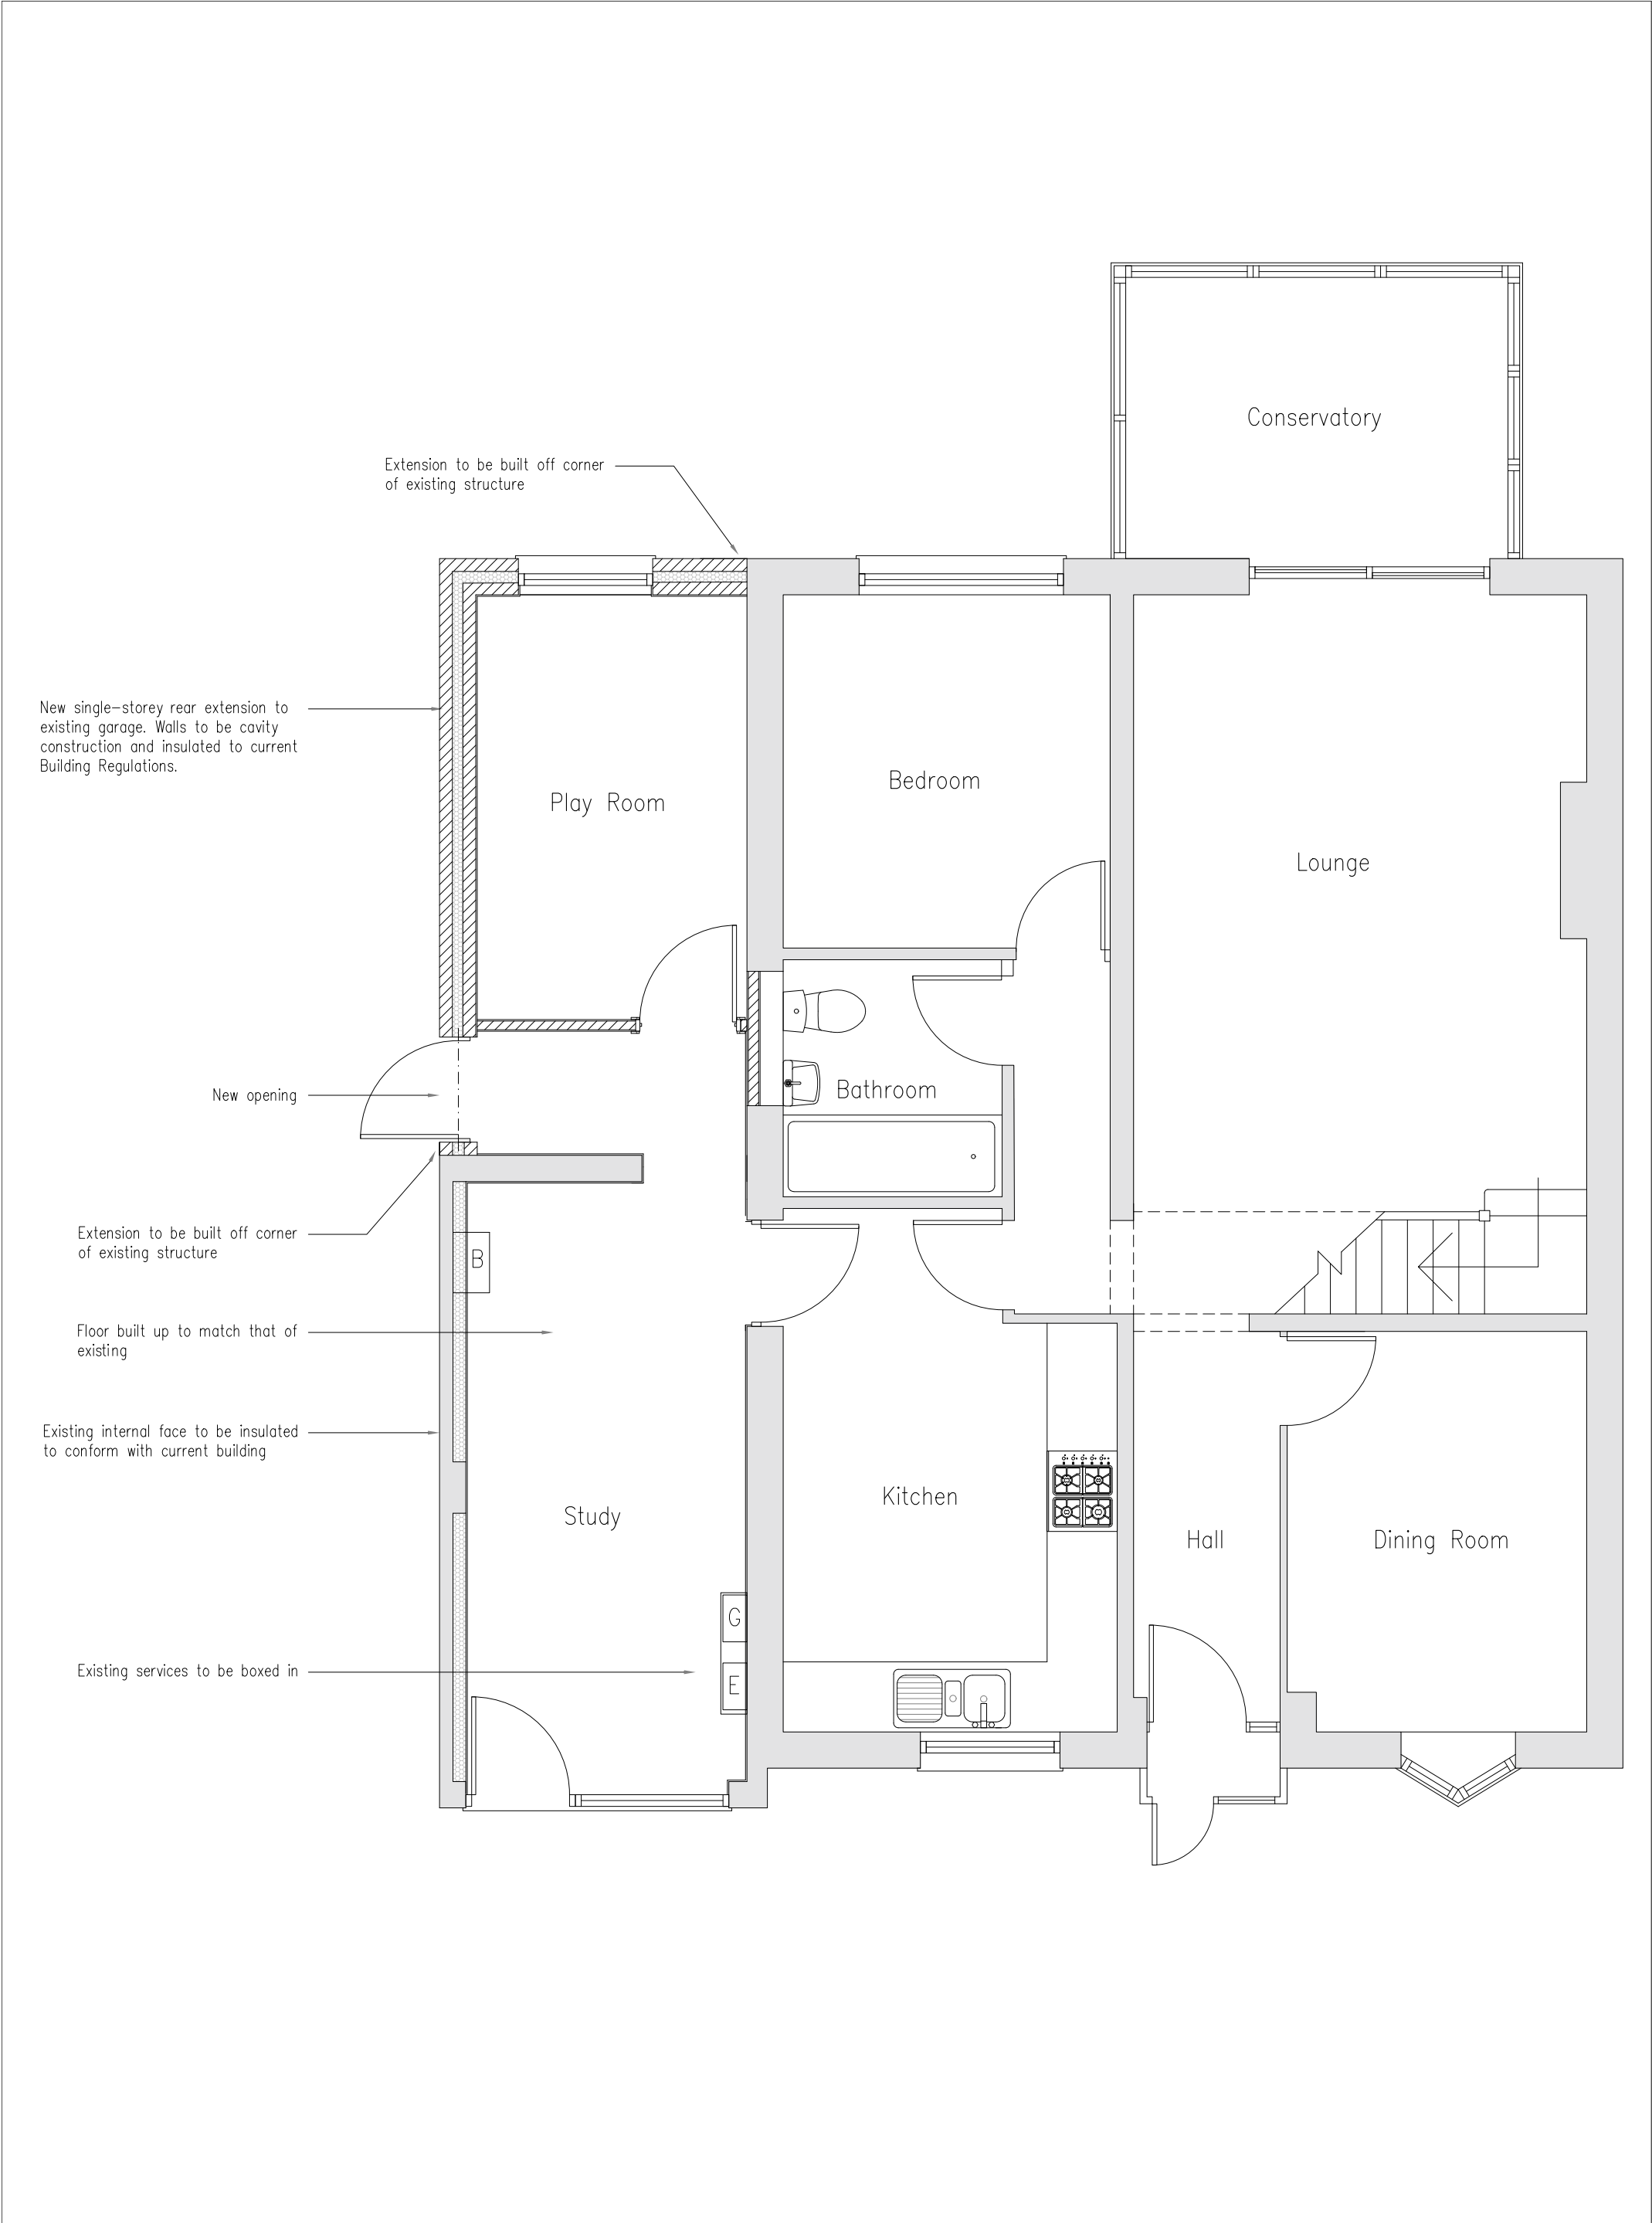

		Site 1 Eriswell Close LOWER EARLEY RG6 3AY		Date Mar. '26	Drawn AMG
		Title Proposed Ground Floor Plan		Scale 1:50	Sheet Size A3
				Dwg No. P10	