
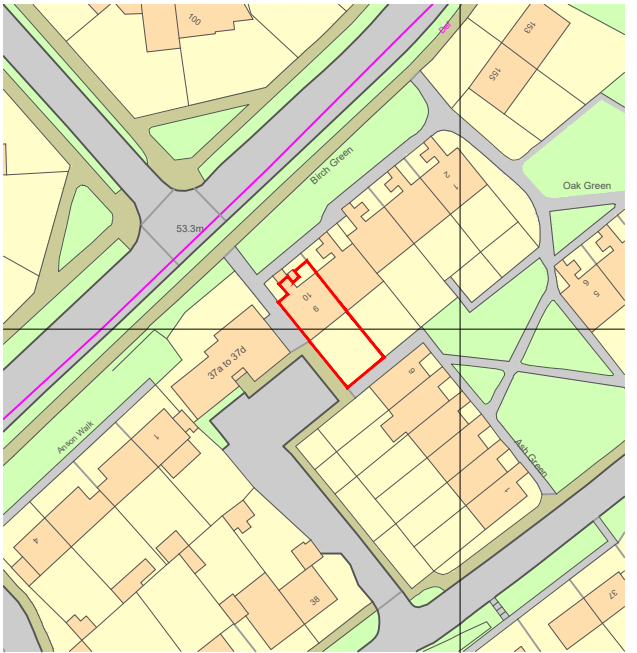
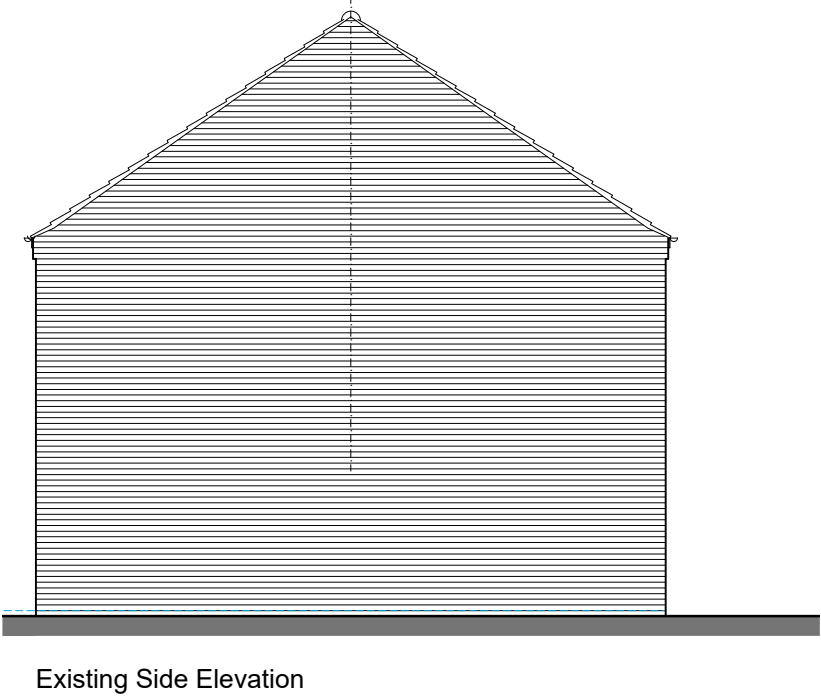





PRIOR TO THE COMMENCEMENT OF ANY WORKS, THE BUILDER IS TO CHECK AND/OR DETERMINE ALL CONSTRUCTION DETAILS, INCLUDING CHECKING EXISTING SITE LEVELS AND DIMENSIONS. THE DRAWING IS TO BE READ IN CONJUNCTION WITH ALL OTHER PROJECT DRAWINGS, CONSTRUCTION NOTES AND/OR PROJECT SPECIFICATION. ALL DISCREPANCIES SHOULD BE REPORTED IMMEDIATELY.

Rev.	Date	Details	Drawn
-	-	-	-

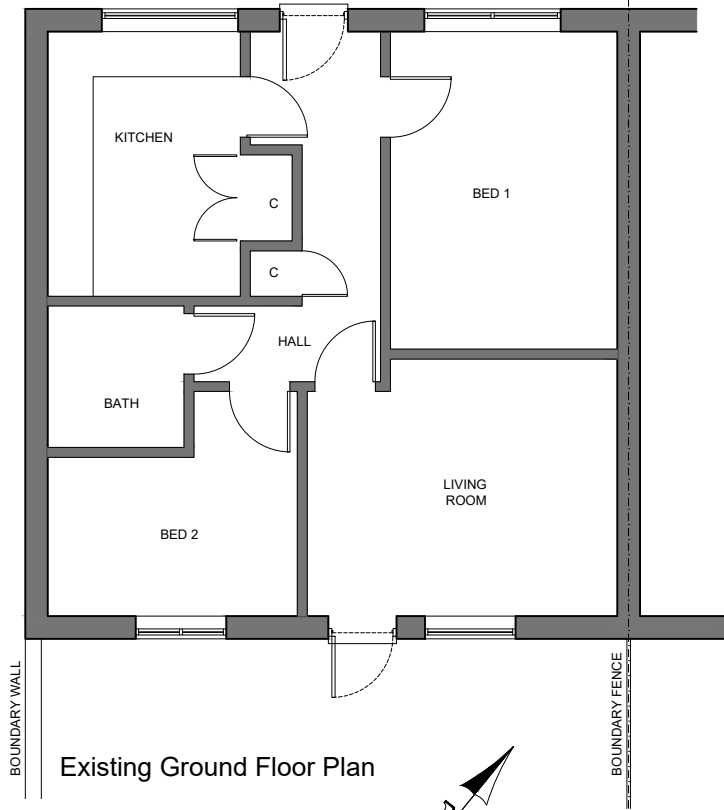

Mapping contents © Crown copyright and database rights 2025 Ordnance Survey 100035207

Scale 1:1250

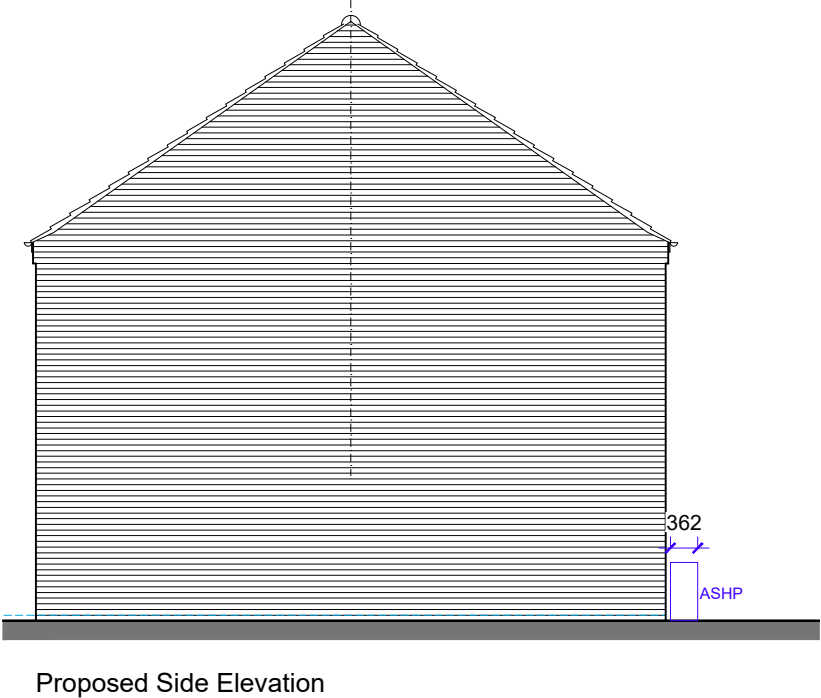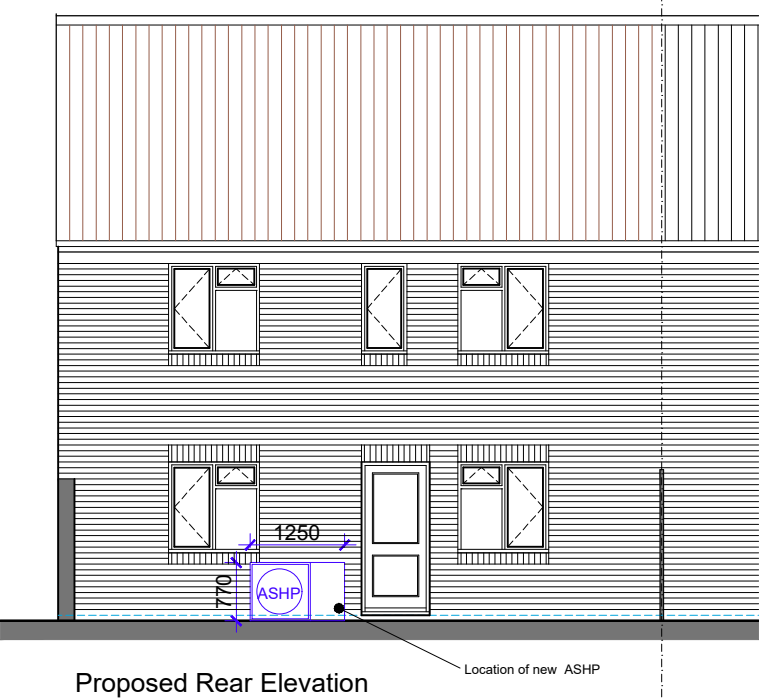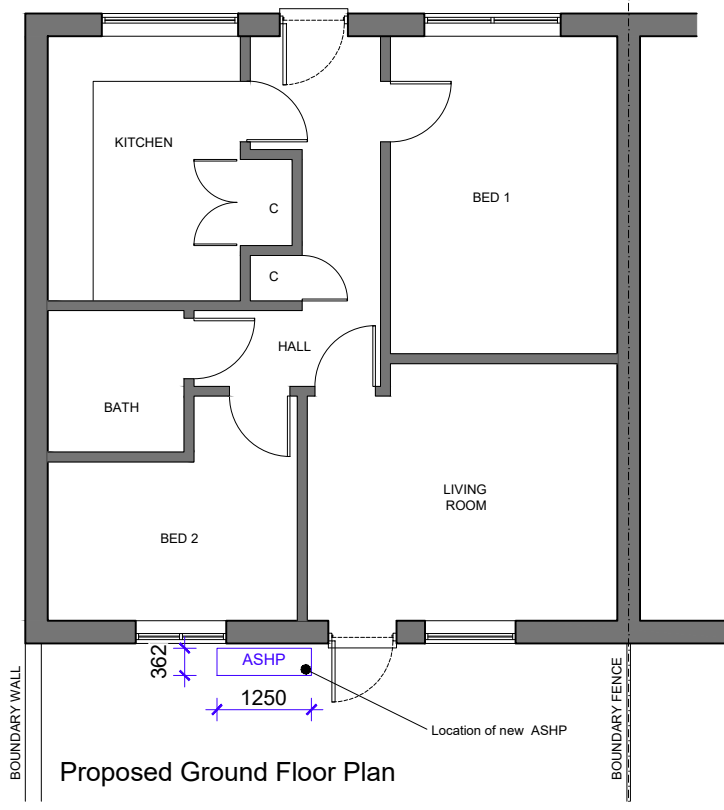

Scale 1:100

Client: Mr & Mrs C Popescu

Site Address: 10 Birch Green, Whitley Wood, Reading
Description: Existing & Proposed Floor Plans & Elevations

Drawing Number: 25-015/P/001

Status: **PLANNING**

Scale: 1:100 @ A3

Date: April 2025

Drawn: BSC

Checked:

THIS DRAWING IS THE COPYRIGHT OF BLUE SKY CAD LTD AND MUST NOT BE USED IN CONJUNCTION WITH ANY OTHER PROJECT WITHOUT WRITTEN CONSENT



FERNEBERGA HOUSE
ALEXANDRA ROAD
FARNBOROUGH
HAMPSHIRE, GU14 6DQ
t: 01252 757285
w: www.blueskycad.co.uk