



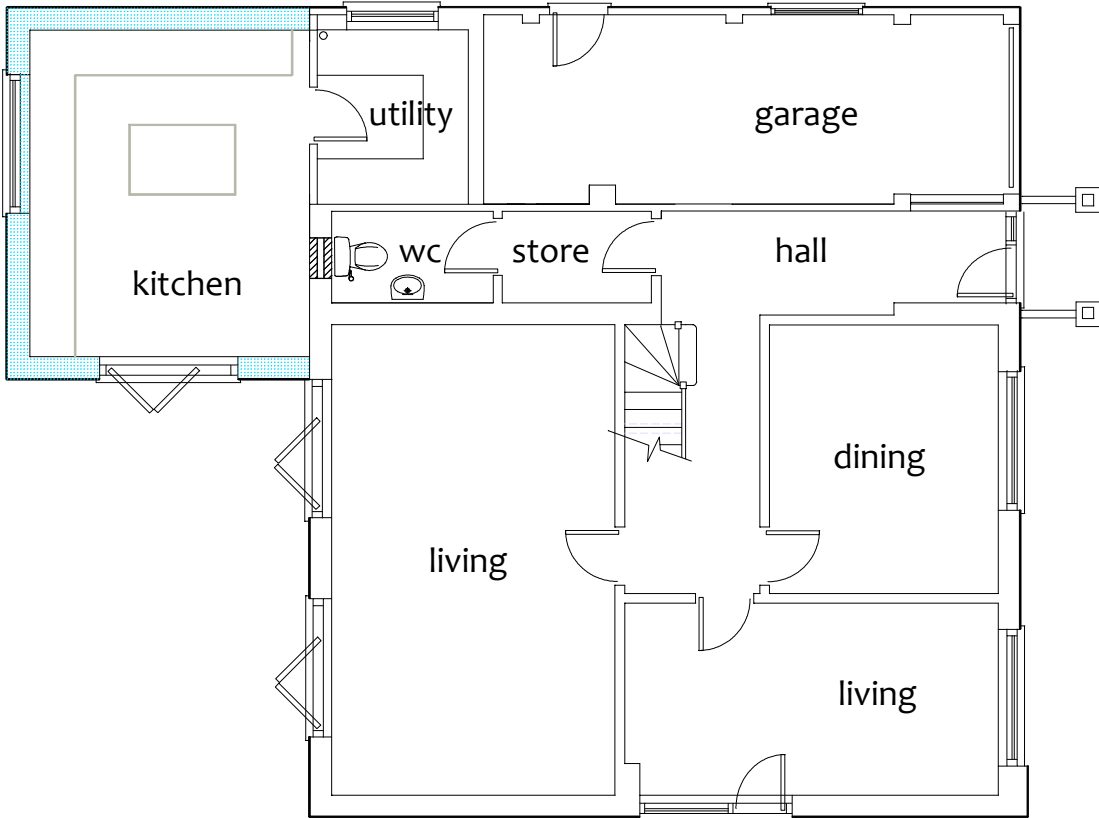

ground floor

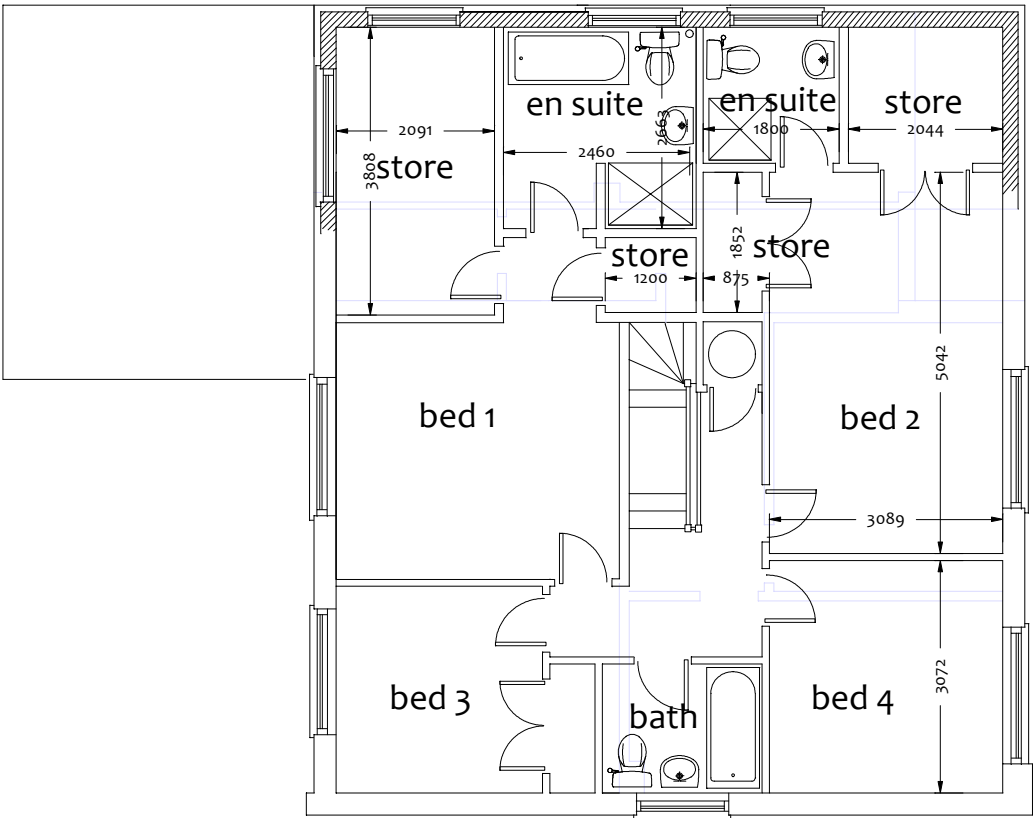

upper floor

ISSUE B REVISED 21/01/26 ISSUE A INTRO 06/01/26		Client Mr and Mrs Steedman	
Project Proposed single storey rear extension , first floor side extension + re location of front and garage doors + new porch at 380 Barkham Rd RG41 4DL		Scale 1:100	Date: September 2024
		Drg No	3219-500
Drawing title Proposed floor plans			