



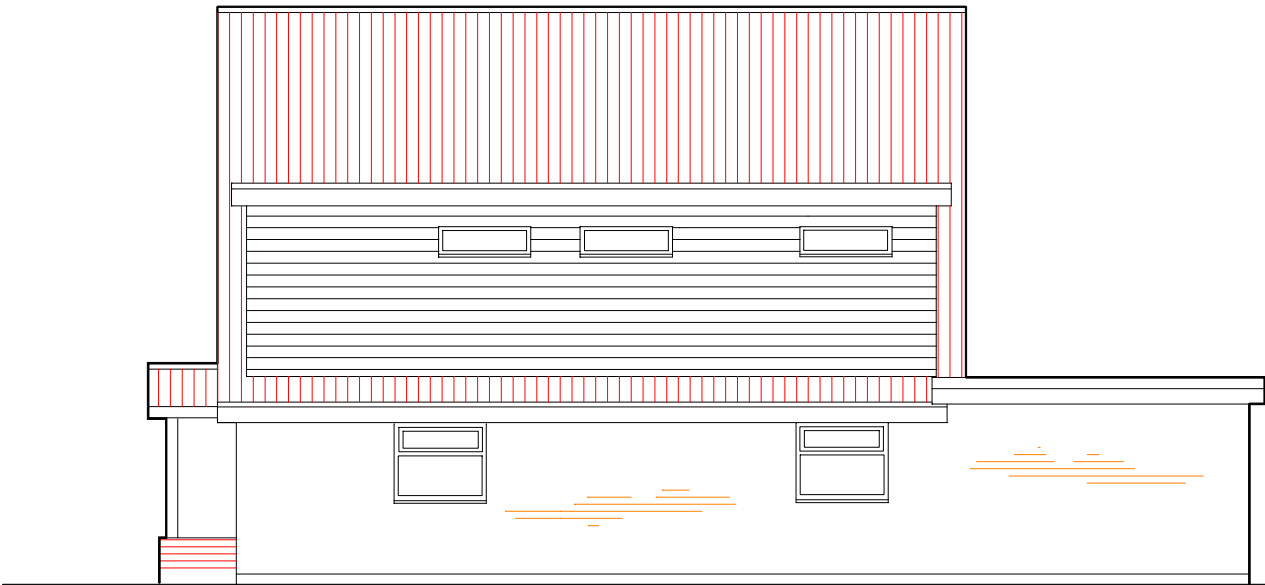


side elevation

new window

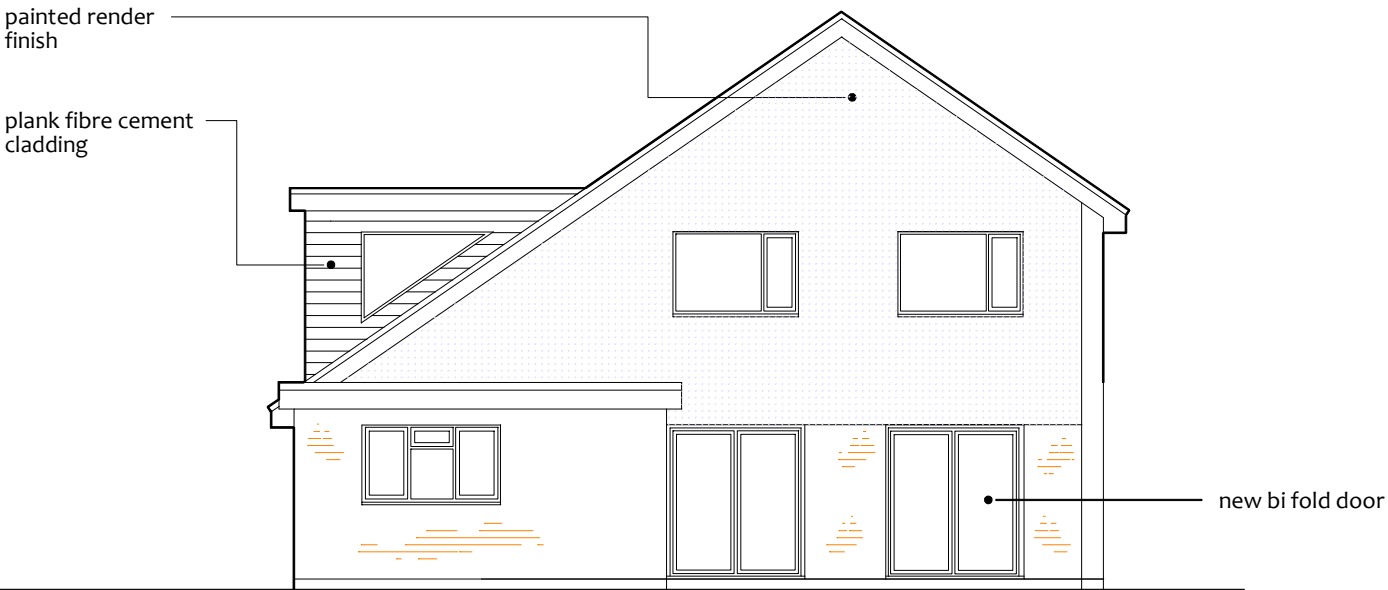

rear elevation

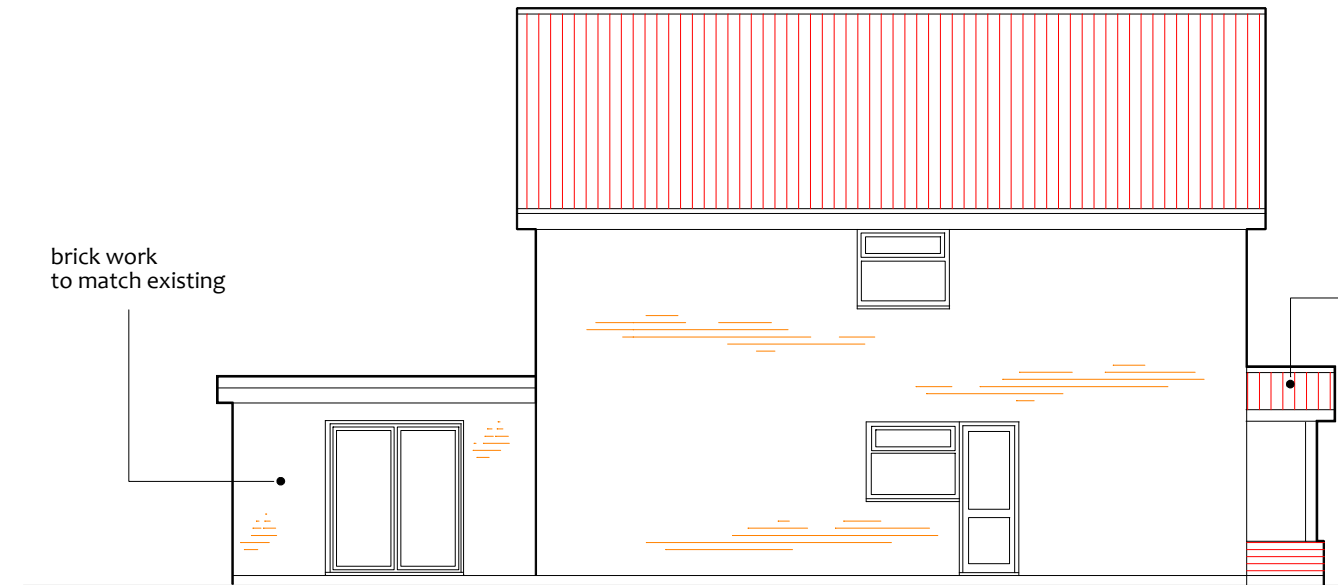

side elevation



front elevation

|   |  |                            |                      |
|---|--|----------------------------|----------------------|
| ISSUE B REVISED 21/01/26<br>ISSUE A INTRO 06/01/26   |  | Client Mr and Mrs Steedman |                      |
| Project<br>Proposed single storey rear extension , first<br>floor side extension + re location of front and<br>garage doors + new porch at 38o Barkham Rd<br>RG41 4DL |  | Scale 1:100                | Date: September 2024 |
| Drawing title Proposed elevations   |  | Drg No                     | 3219-501             |