



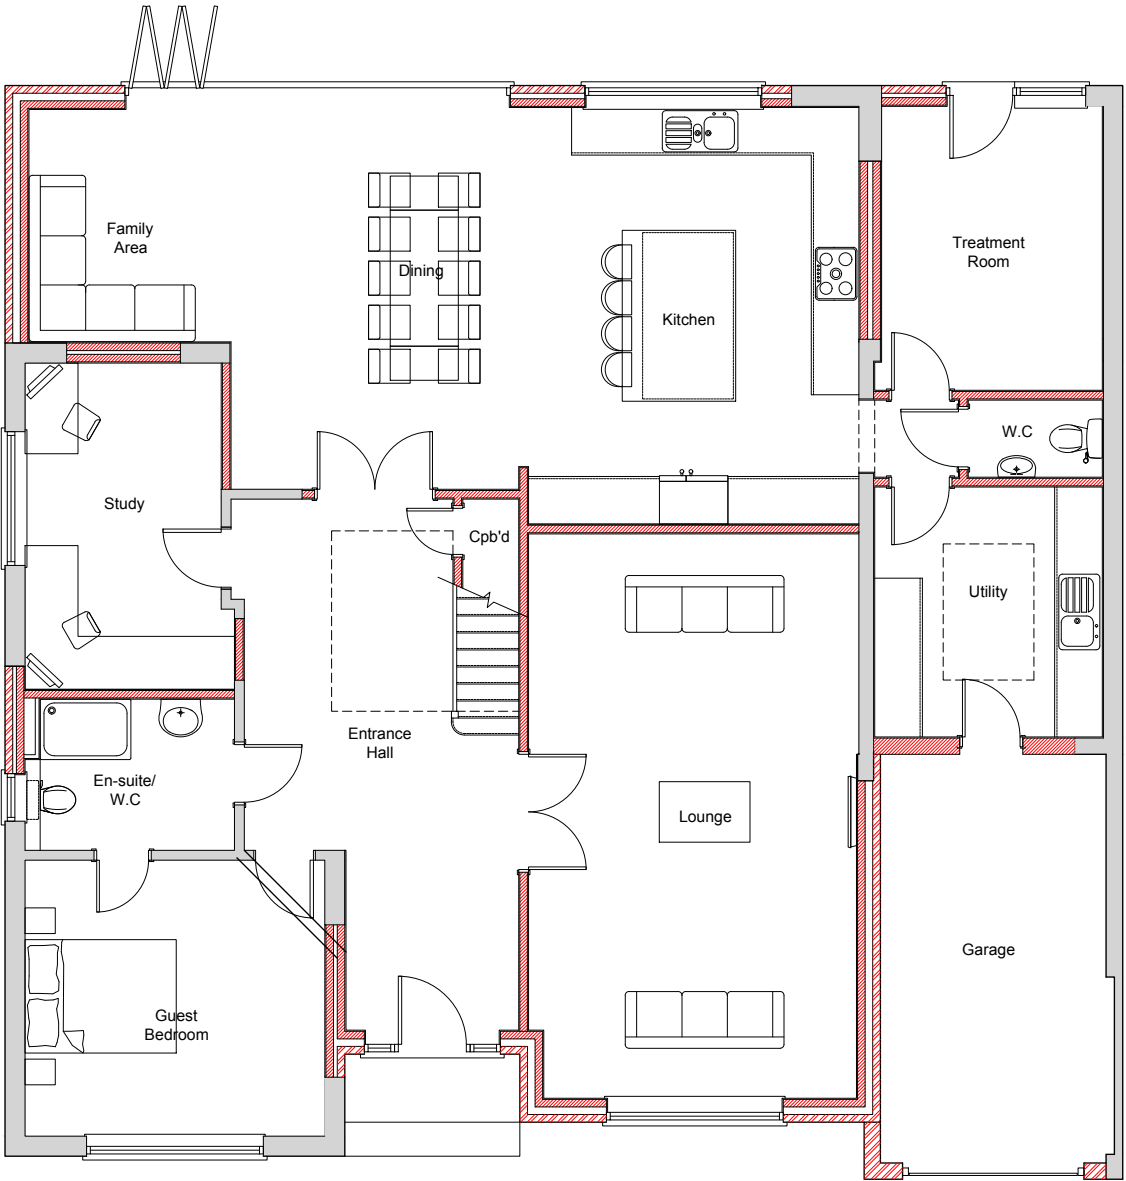

Ground Floor Plan

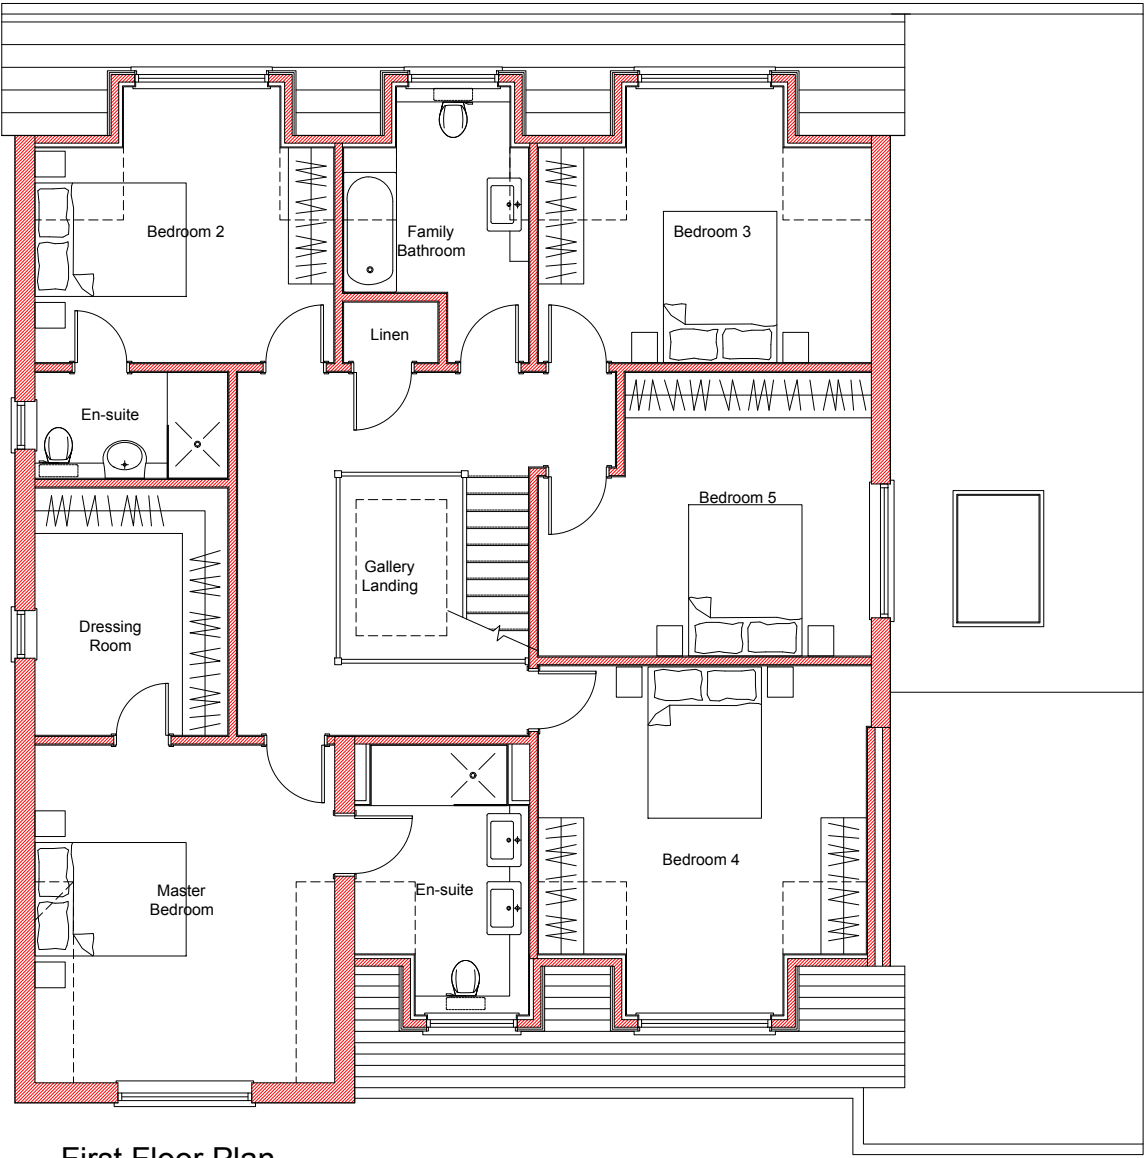

First Floor Plan

23 Simons Lane
Winnersh
Berkshire RG41 3HG

Proposed Floor Plans

Mr & Mrs. Vaidya

Lee Norris Design
27 Eden Way, Winnersh
Wokingham, Berkshire RG41 5PQ
Tel: 01189 787226
Mob: 07795 058193
E-mail: lee@leenorrisdesign.co.uk
Web: www.leenorrisdesign.co.uk

Planning and building regulations drawings
for residential extensions, new build,
renovation and conversion projects.

ref : LN
date : May'23
scale : 1:100@A3
project : 23-554
dwg no. / rev : 003/A

