





LOCATION PLAN
SCALE 1:1250@A3

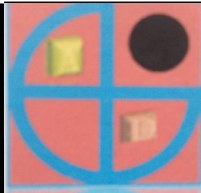


BLOCK PLAN
SCALE 1:500@A3


	PROJECT:	25 King Street Lane Winnersh	DRAWN BY:	P.S.	DRAWING TITLE:		
	PROPOSED FIRST FLOOR EXTENSION		DATE:	13/01/2025	LOCATION AND BLOCK PLAN		
			SCALE:	AS SHOWN@A3	DRAWING NUMBER: KL-01R1		
			FILENAME:	24053			

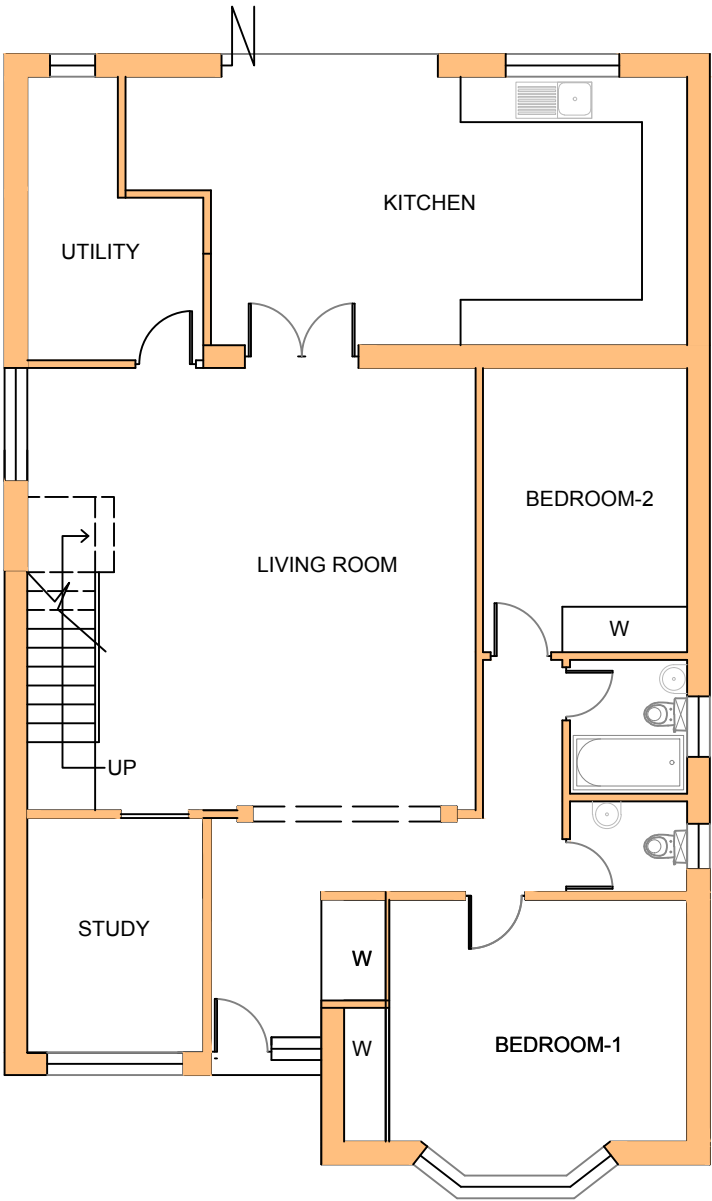

PROPOSED GROUND FLOOR PLAN

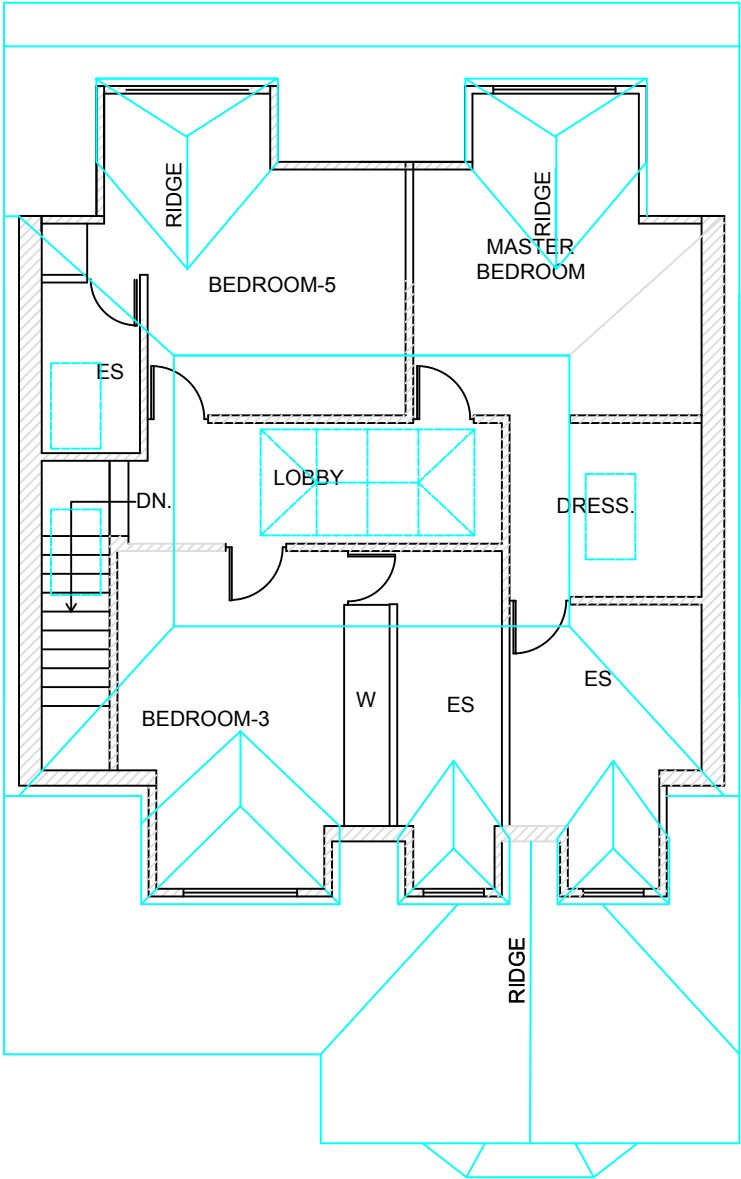


PROPOSED FIRST FLOOR PLAN

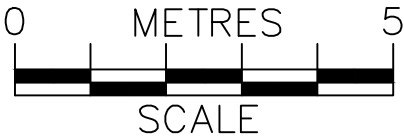

	PROJECT:	25 King Street Lane Winnersh	DRAWN BY:	P.S.	DRAWING TITLE:		ArchDezine Limited archdeziner7@gmail.com
	PROPOSED FIRST FLOOR EXTENSION		DATE:	07/01/2025	PROPOSED PLANS		
			SCALE:	1:100@A3	DRAWING NUMBER:		
			FILENAME:	24053	KL-04R1		




PROPOSED FRONT ELEVATION

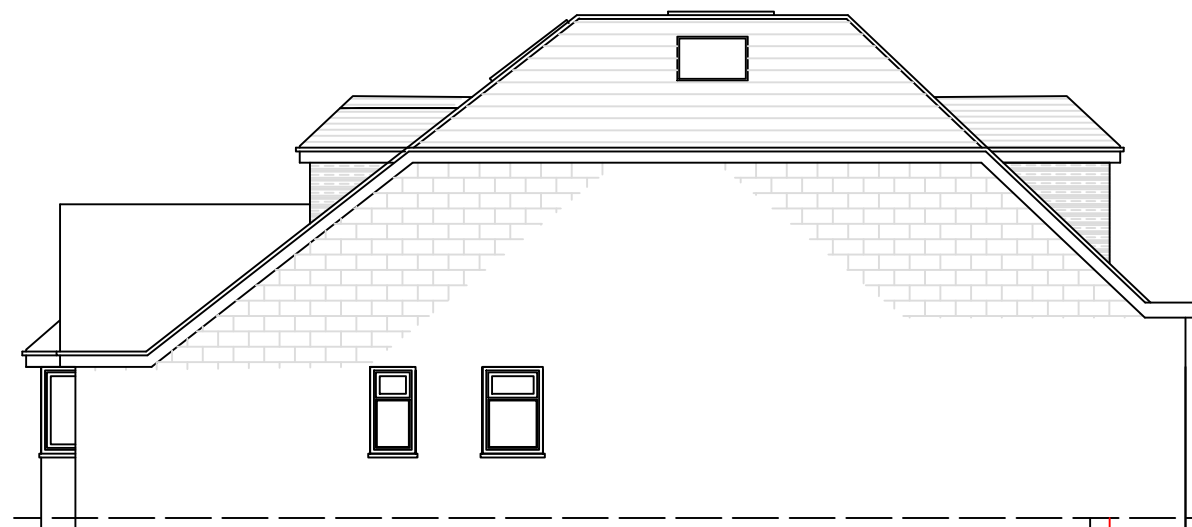


PROPOSED SIDE-1 ELEVATION



PROPOSED REAR ELEVATION

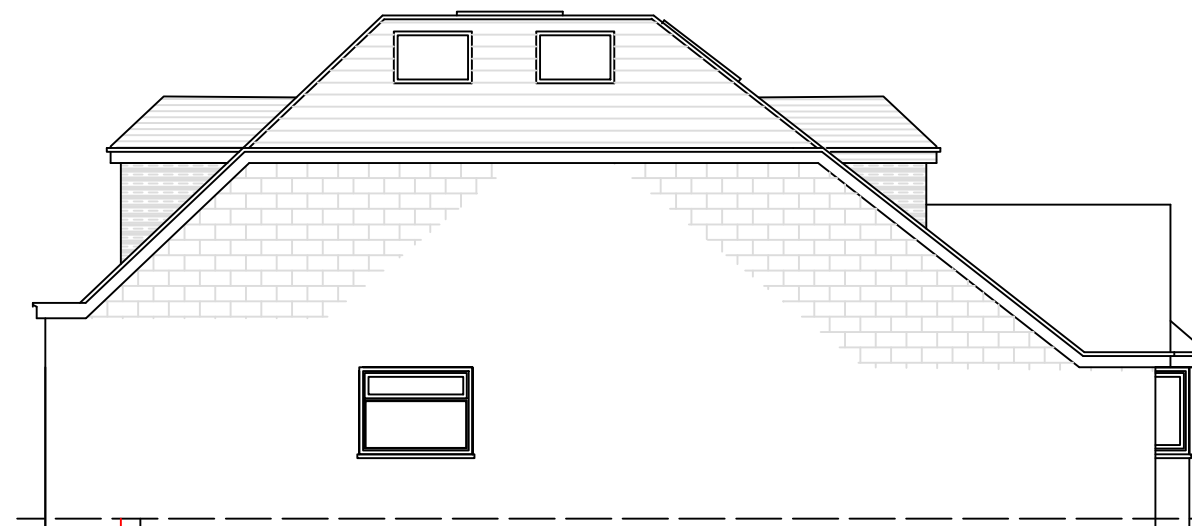

PROPOSED SIDE-2 ELEVATION

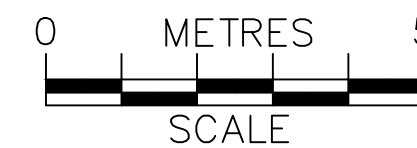

	PROJECT:	25 King Street Lane Winnersh	DRAWN BY:	P.S.	DRAWING TITLE:		ArchDezine Limited archdeziner7@gmail.com
	PROPOSED FIRST FLOOR EXTENSION		DATE:	07/01/2025	PROPOSED ELEVATIONS		
			SCALE:	1:100@A3			
			FILENAME:	24053	DRAWING NUMBER:	KL-04R1	