


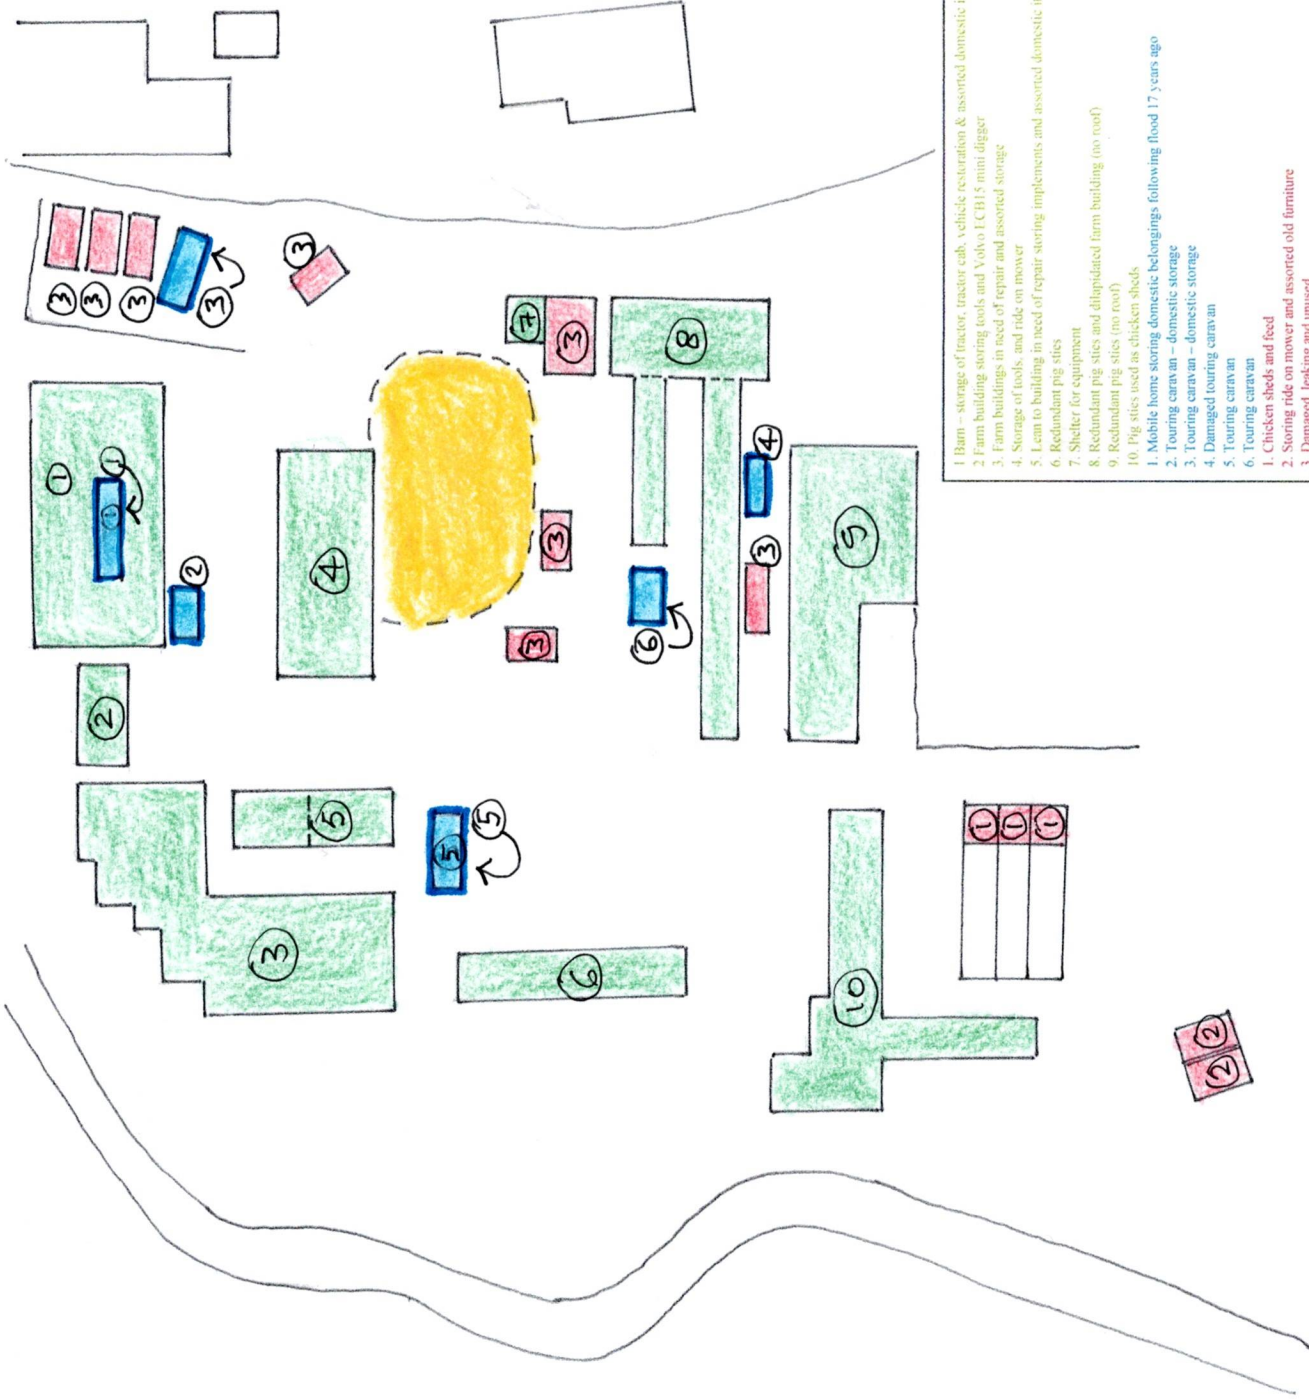

- 1 Barn - storage of tractor, tractor cab, vehicle restoration & assorted domestic items
- 2 Farm building storing tools and Volvo LCB15 mini digger
- 3 Farm buildings in need of repair and assorted storage
- 4 Storage of tools, and ride on mower
- 5 Lean to building in need of repair storing implements and assorted domestic items
- 6 Redundant pig sites
- 7 Shelter for equipment
- 8 Redundant pig sites and dilapidated farm building (no roof)
- 9 Redundant pig sites (no roof)
- 10 Pig sites used as chicken sheds
- 11 Mobile home storing domestic belongings following flood 17 years ago
- 12 Touring caravan - domestic storage
- 13 Touring caravan - domestic storage
- 14 Damaged touring caravan
- 15 Touring caravan
- 16 Touring caravan
- 17 Chicken sheds and feed
- 18 Storing ride on mower and assorted old furniture
- 19 Damaged, leaking and unused
- 20 Old Sainsbury's lorry body used to store old washing machine and bikes
- 21 Used for storing farm implements

Do not scale except for planning & building regulations purposes

Licence number 100046766

Mark Leedale Planning
Chartered Town Planning
Consultants

20 Hurlands Place,
Farnham,
Surrey GU9 9HX
01252 718855
markleedale@hotmail.com

Revision notes:

- A
- B
- C

Client:

Mr & Mrs P Taylor

Location:

Bentley Lane Piggeries, Poplar Lane,
Winnersh RG41 5JR

Drawing title:

Existing site plan

Scale:

1:500@A4

Date:

August 2024

Drawing number:

MLP/02