



This drawing set is to support the planning application for a 60.75 kWp system to be installed at: Willow Marina, Willow Lane, Wargrave, RG10 8LH.

The application being sought is a full planning application inclusive of installation of solar photovoltaics.



Spirit Energy
44 Portman Road, Reading, Berkshire, RG30 1EA
Telephone: 01189514490 Fax: 01189514499

SITE
Willow Marina, Willow Lane,
Wargrave, RG10 8LH


DESCRIPTION
Block Plan

CLIENT
Val Wyatt Marine Ltd.
Willow Marina,
Willow Lane,
Wargrave,
RG10 8LH

DATE 29/05/2025		SCALE 1:250@A3	
DRAWN AM	DRAWING NO. 37226-1-1	REV C	

Roof Plan - Proposed

1:200

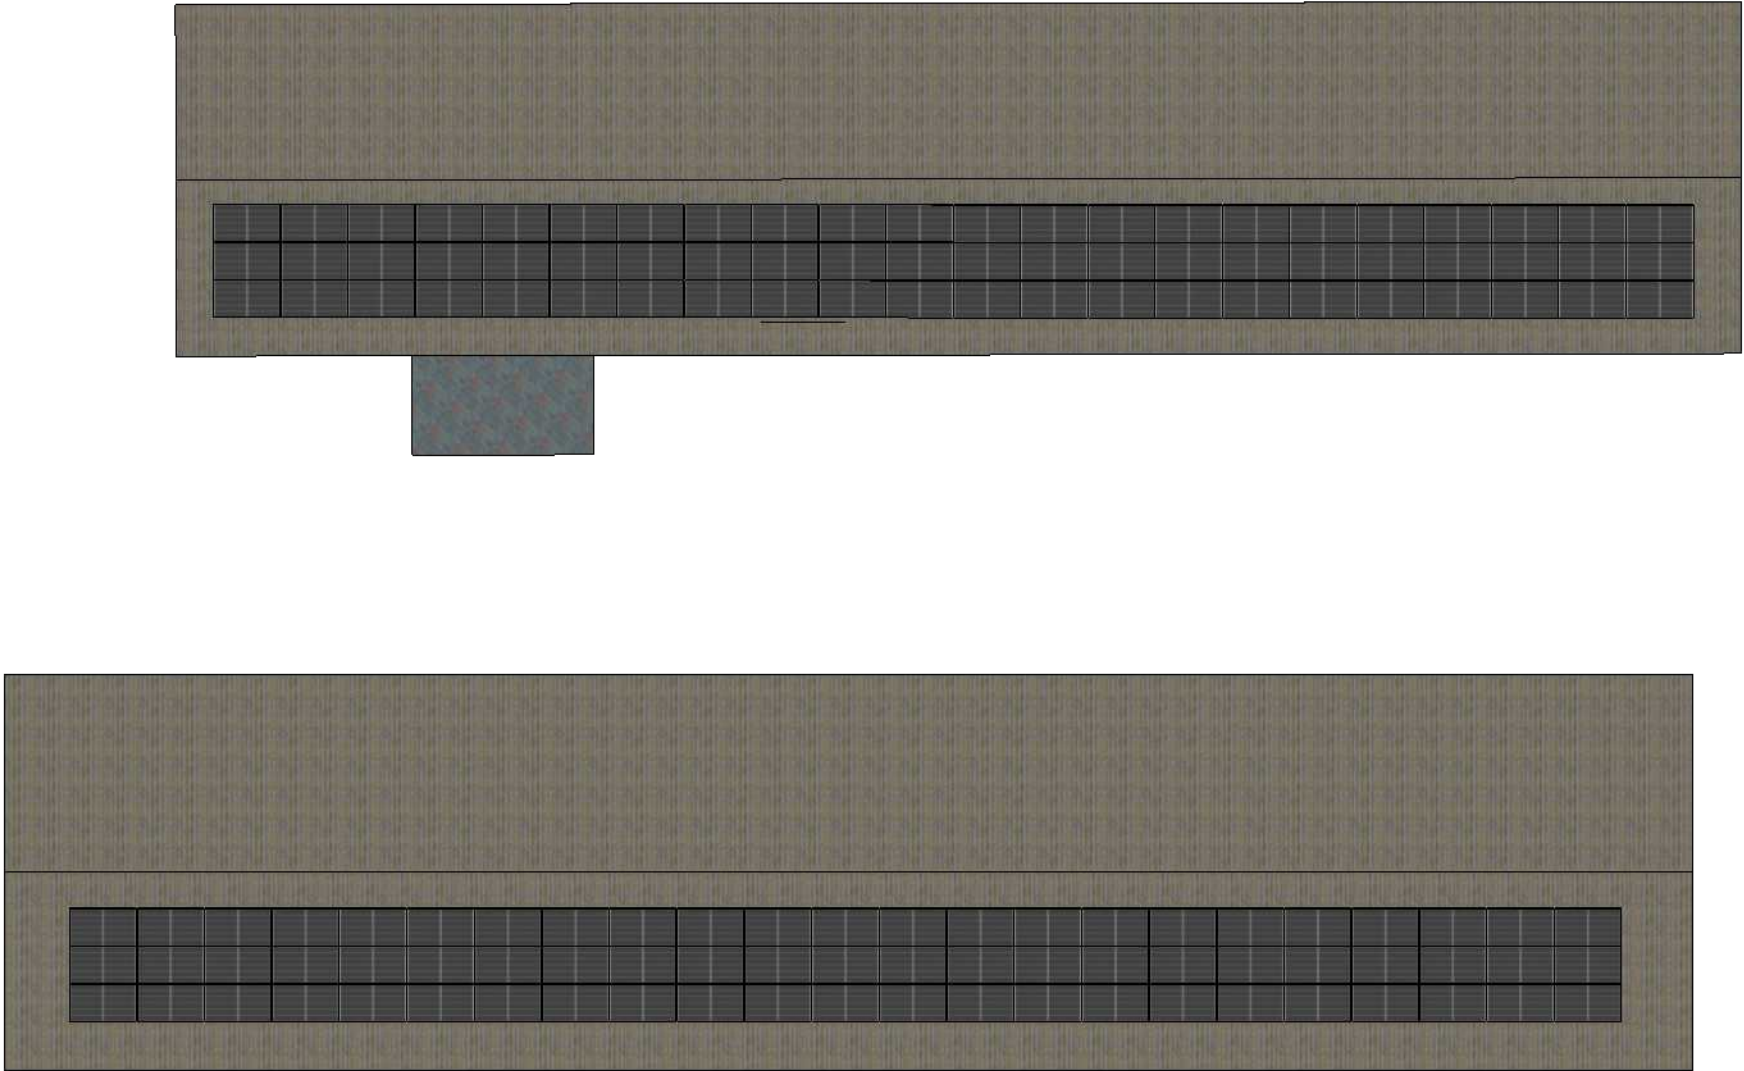

Spirit Energy

44 Portman Road, Reading, Berkshire, RG30 1EA
Telephone: 01189514490 Fax: 01189514499

SITE

Willow Marina, Willow Lane,
Wargrave, RG10 8LH

DESCRIPTION

Roof Plan - Proposed

CLIENT


Val Wyatt Marine Ltd.
Willow Marina,
Willow Lane,
Wargrave,
RG10 8LH

DATE	29/05/2025	SCALE	1:200@A3
------	------------	-------	----------

DRAWN	AM	DRAWING NO.	37226-1-2	REV	C
-------	----	-------------	-----------	-----	---

Roof Plan - Existing

1:200

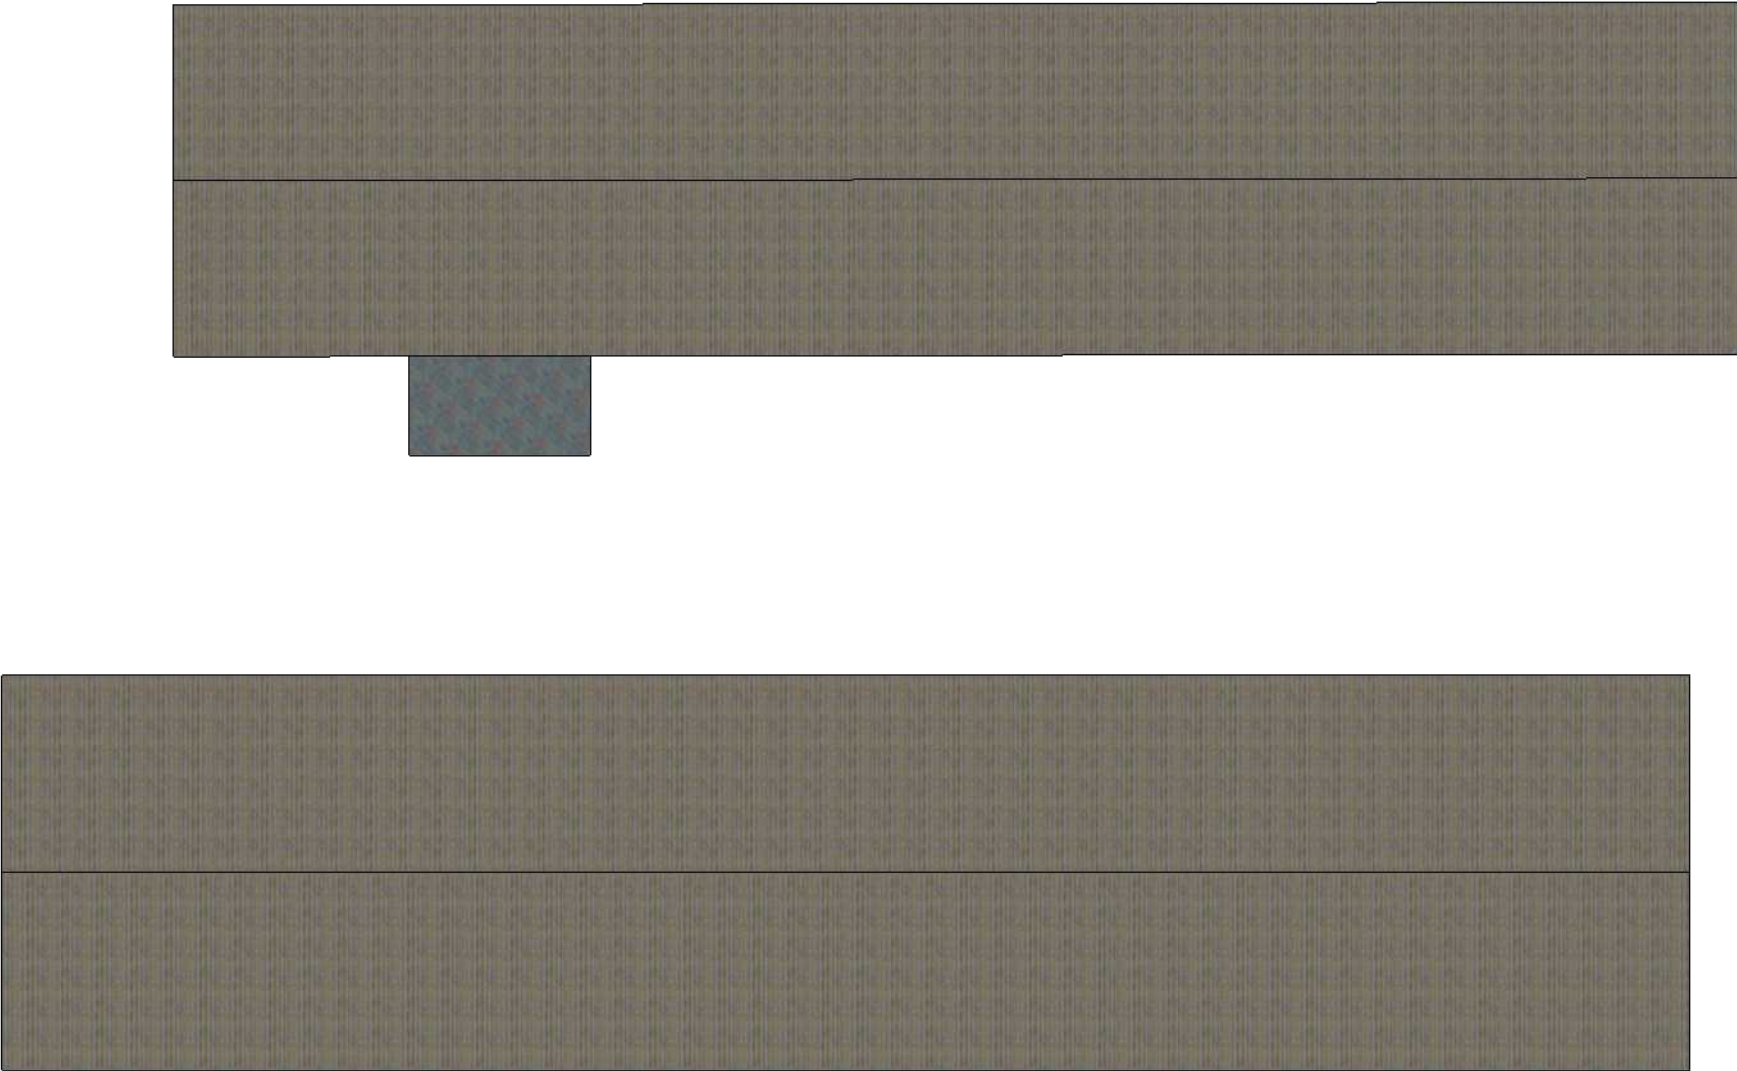

Spirit Energy

44 Portman Road, Reading, Berkshire, RG30 1EA
Telephone: 01189514490 Fax: 01189514499

SITE

Willow Marina, Willow Lane,
Wargrave, RG10 8LH

DESCRIPTION

Roof Plan - Existing

CLIENT


Val Wyatt Marine Ltd.
Willow Marina,
Willow Lane,
Wargrave,
RG10 8LH

DATE	29/05/2025	SCALE	1:200@A3
------	------------	-------	----------

DRAWN	AM	DRAWING NO.	37226-1-3	REV	C
-------	----	-------------	-----------	-----	---


Isometric View - Proposed

Not To Scale

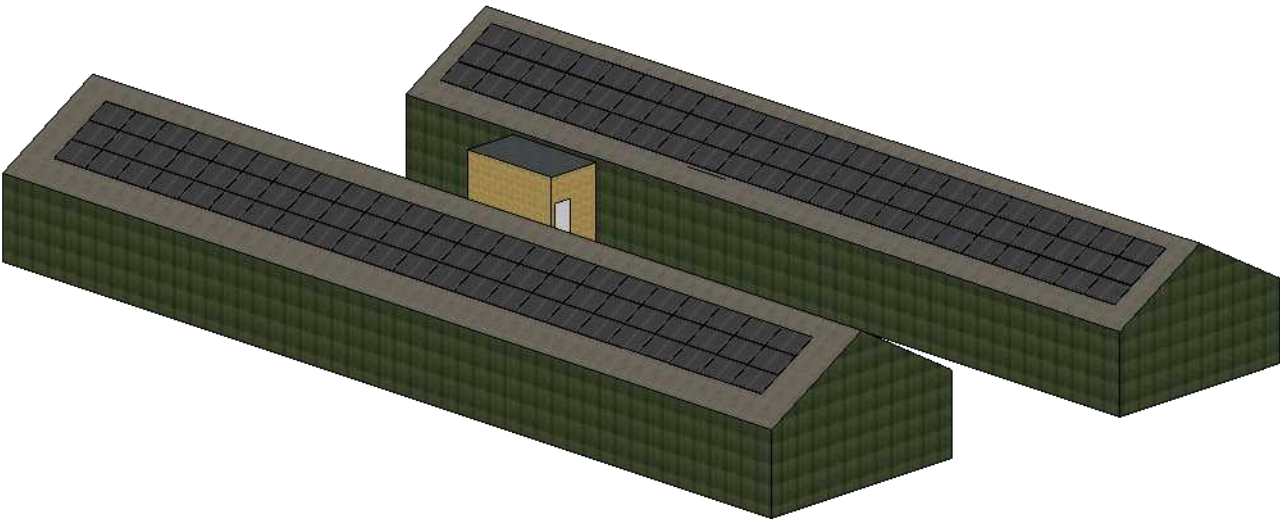

Isometric View - Existing

Not To Scale

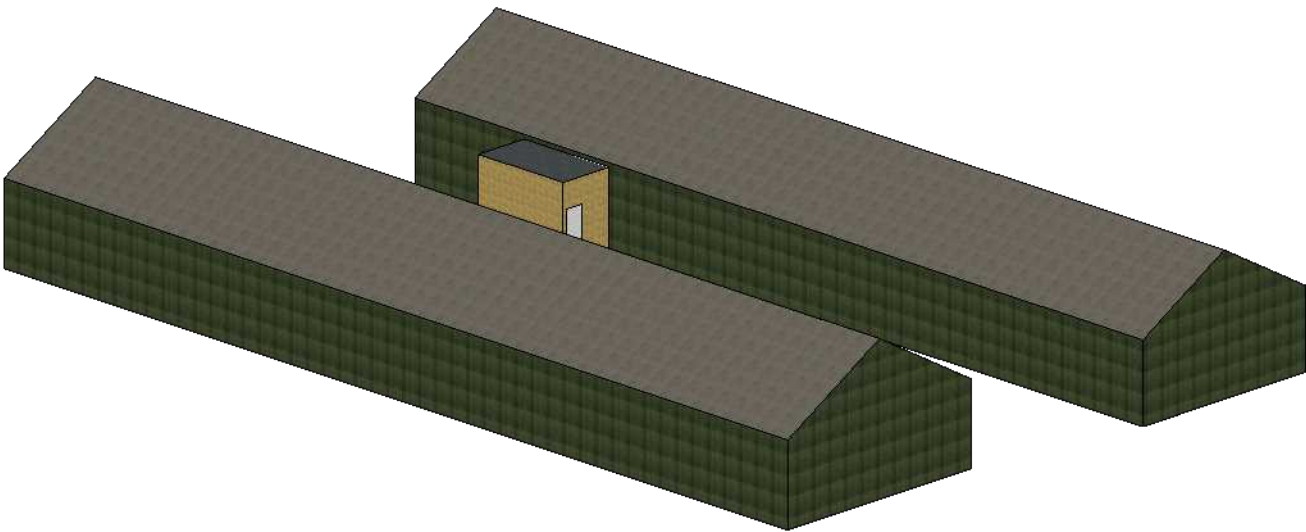

Spirit Energy

44 Portman Road, Reading, Berkshire, RG30 1EA
Telephone: 01189514490 Fax: 01189514499

SITE
Willow Marina, Willow Lane,
Wargrave, RG10 8LH

DESCRIPTION
Isometric View
Proposed and Existing


CLIENT
Val Wyatt Marine Ltd.
Willow Marina,
Willow Lane,
Wargrave,
RG10 8LH

DATE	29/05/2025	SCALE	NTS@A3
-------------	------------	--------------	--------

DRAWN	AM	DRAWING NO.	37226-1-4	REV	C
--------------	----	--------------------	-----------	------------	---


South Elevation - Proposed

1:200

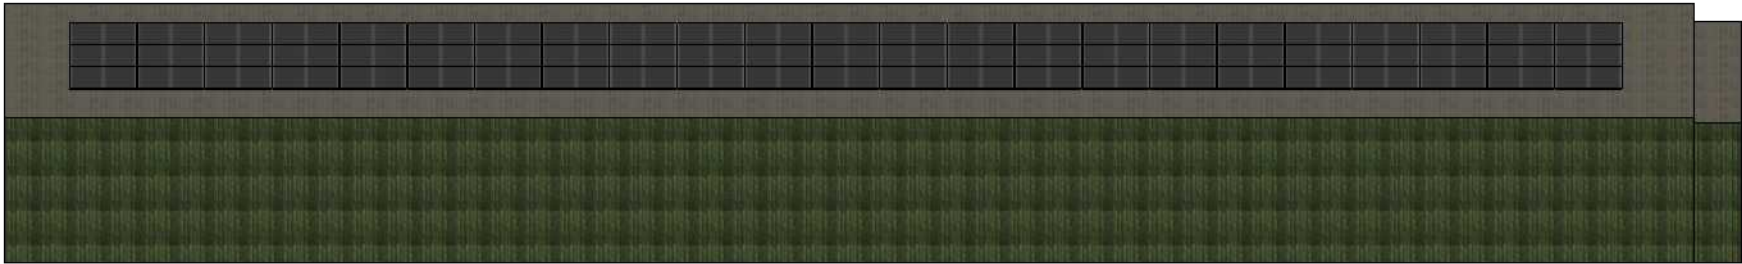

South Elevation - Existing

1:200

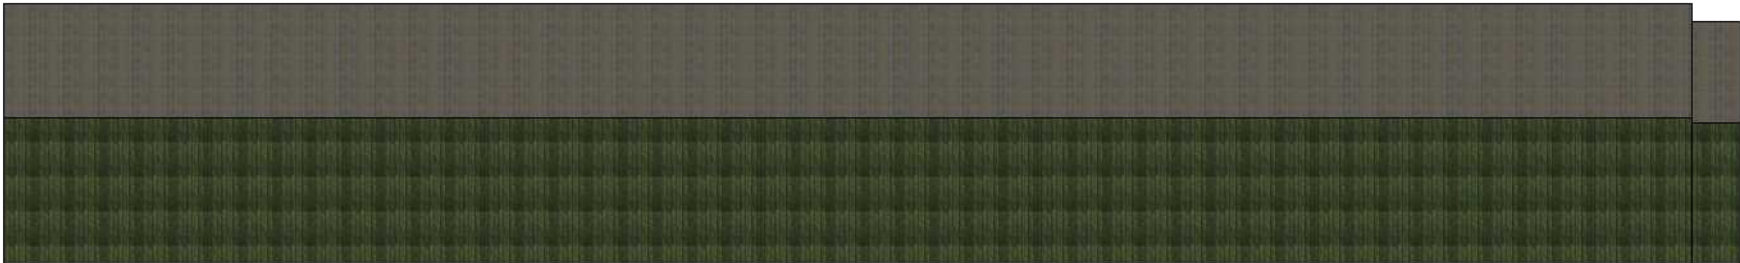

Spirit Energy

44 Portman Road, Reading, Berkshire, RG30 1EA
Telephone: 01189514490 Fax: 01189514499

SITE
Willow Marina, Willow Lane,
Wargrave, RG10 8LH




DESCRIPTION
South Elevation
Proposed and Existing

CLIENT
Val Wyatt Marine Ltd.
Willow Marina,
Willow Lane,
Wargrave,
RG10 8LH



DATE	29/05/2025	SCALE	1:200@A3
------	------------	-------	----------

DRAWN	AM	DRAWING NO.	37226-1-5	REV	C
-------	----	-------------	-----------	-----	---

East Elevation - Proposed
1:100

 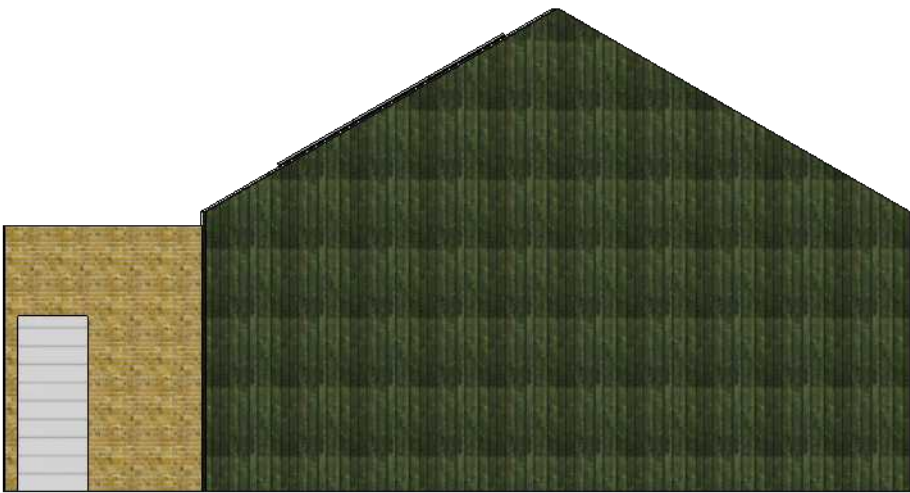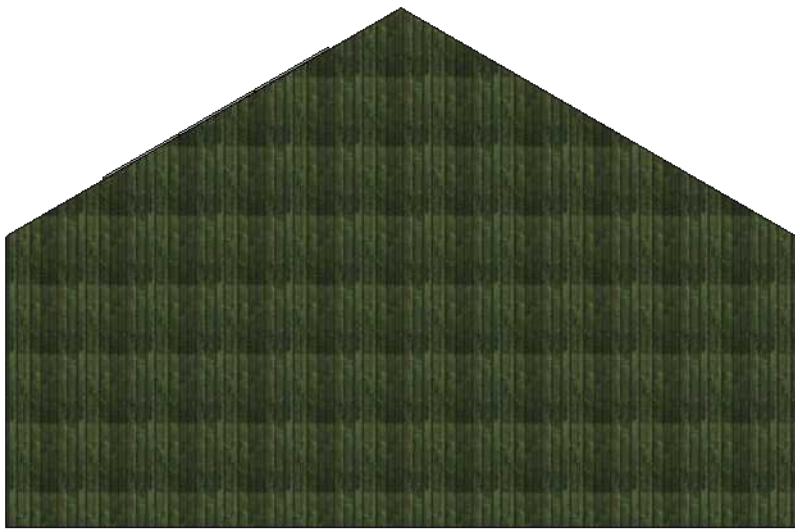

East Elevation - Existing
1:100

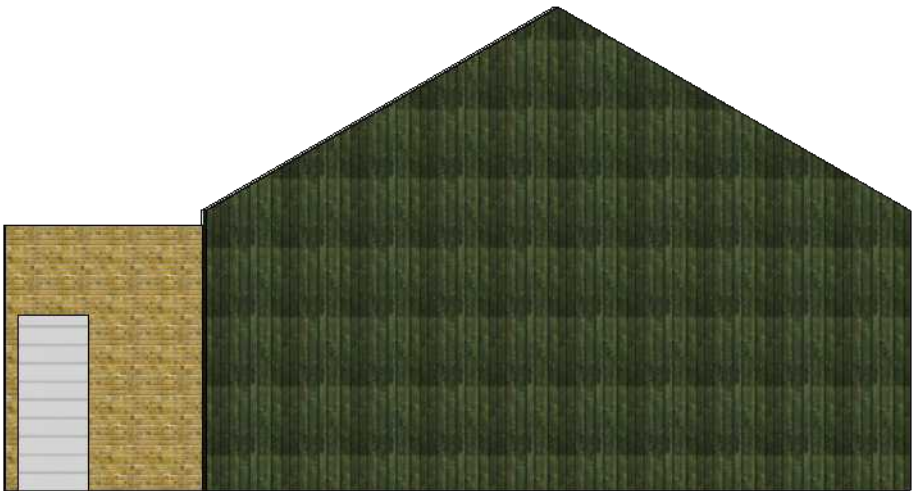
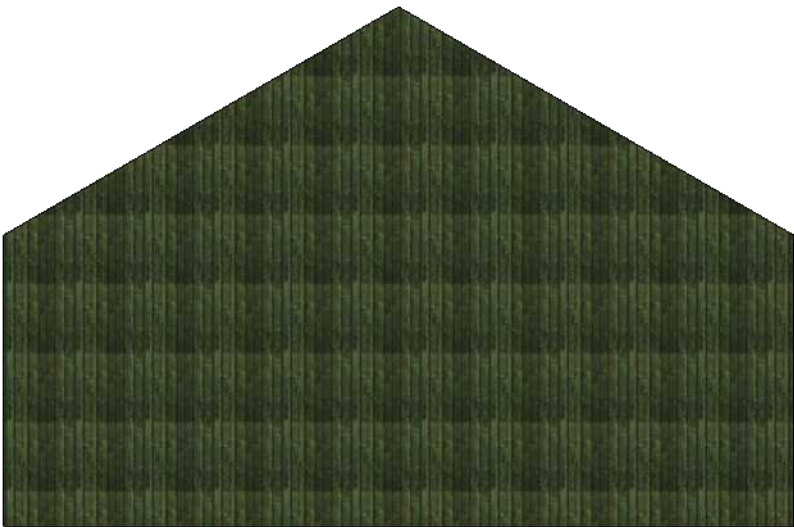


Spirit Energy



44 Portman Road, Reading, Berkshire, RG30 1EA
Telephone: 01189514490 Fax: 01189514499

SITE Willow Marina, Willow Lane, Wargrave, RG10 8LH		
DESCRIPTION East Elevation Proposed and Existing		
CLIENT Val Wyatt Marine Ltd. Willow Marina, Willow Lane, Wargrave, RG10 8LH		
DATE 29/05/2025	SCALE 1:100@A3	
DRAWN AM	DRAWING NO. 37226-1-6	REV C

West Elevation - Proposed
1:100

 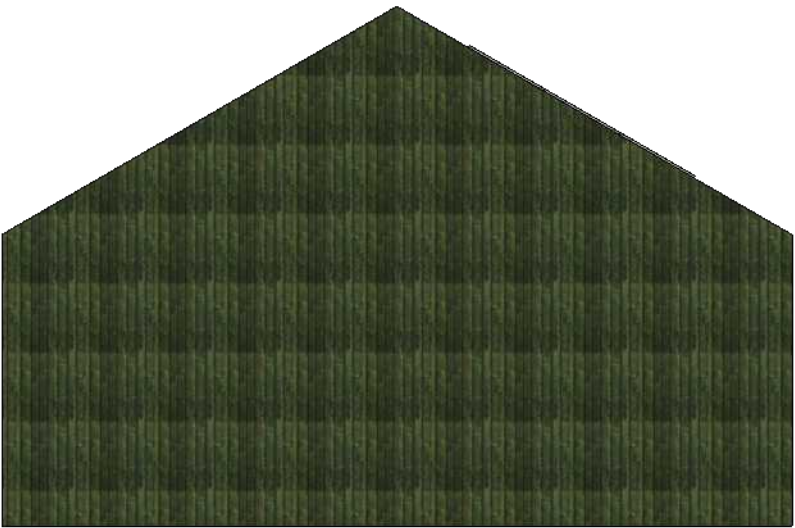

West Elevation - Existing
1:100

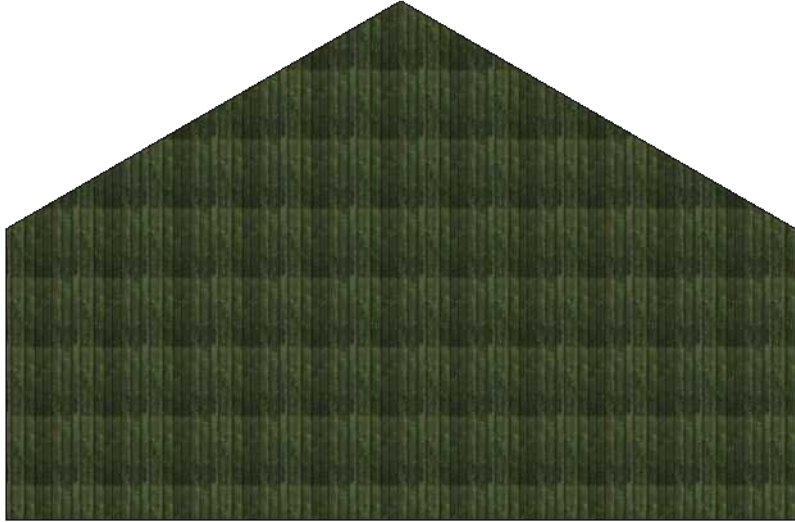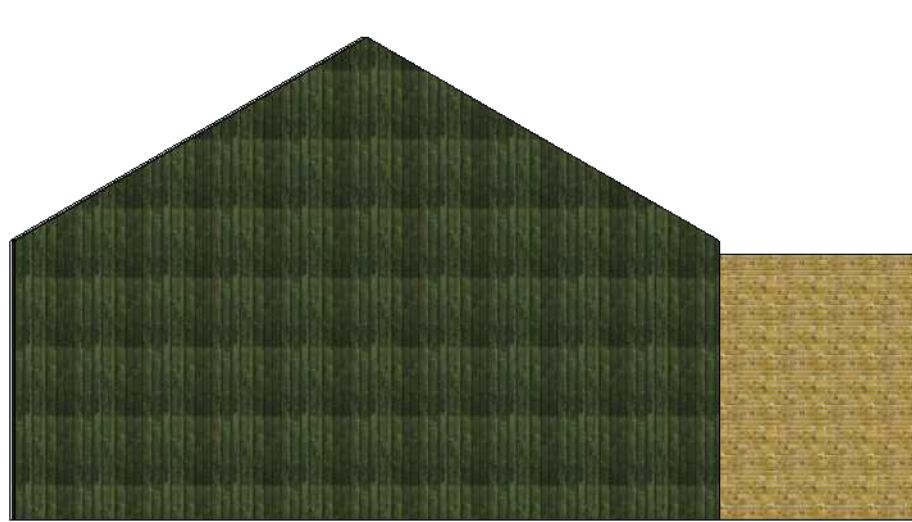

Spirit Energy

44 Portman Road, Reading, Berkshire, RG30 1EA
Telephone: 01189514490 Fax: 01189514499

SITE
Willow Marina, Willow Lane,
Wargrave, RG10 8LH

DESCRIPTION
West Elevation
Proposed and Existing

CLIENT
Val Wyatt Marine Ltd.
Willow Marina,
Willow Lane,
Wargrave,
RG10 8LH

DATE 29/05/2025		SCALE 1:100@A3	
DRAWN AM	DRAWING NO. 37226-1-7	REV C	