



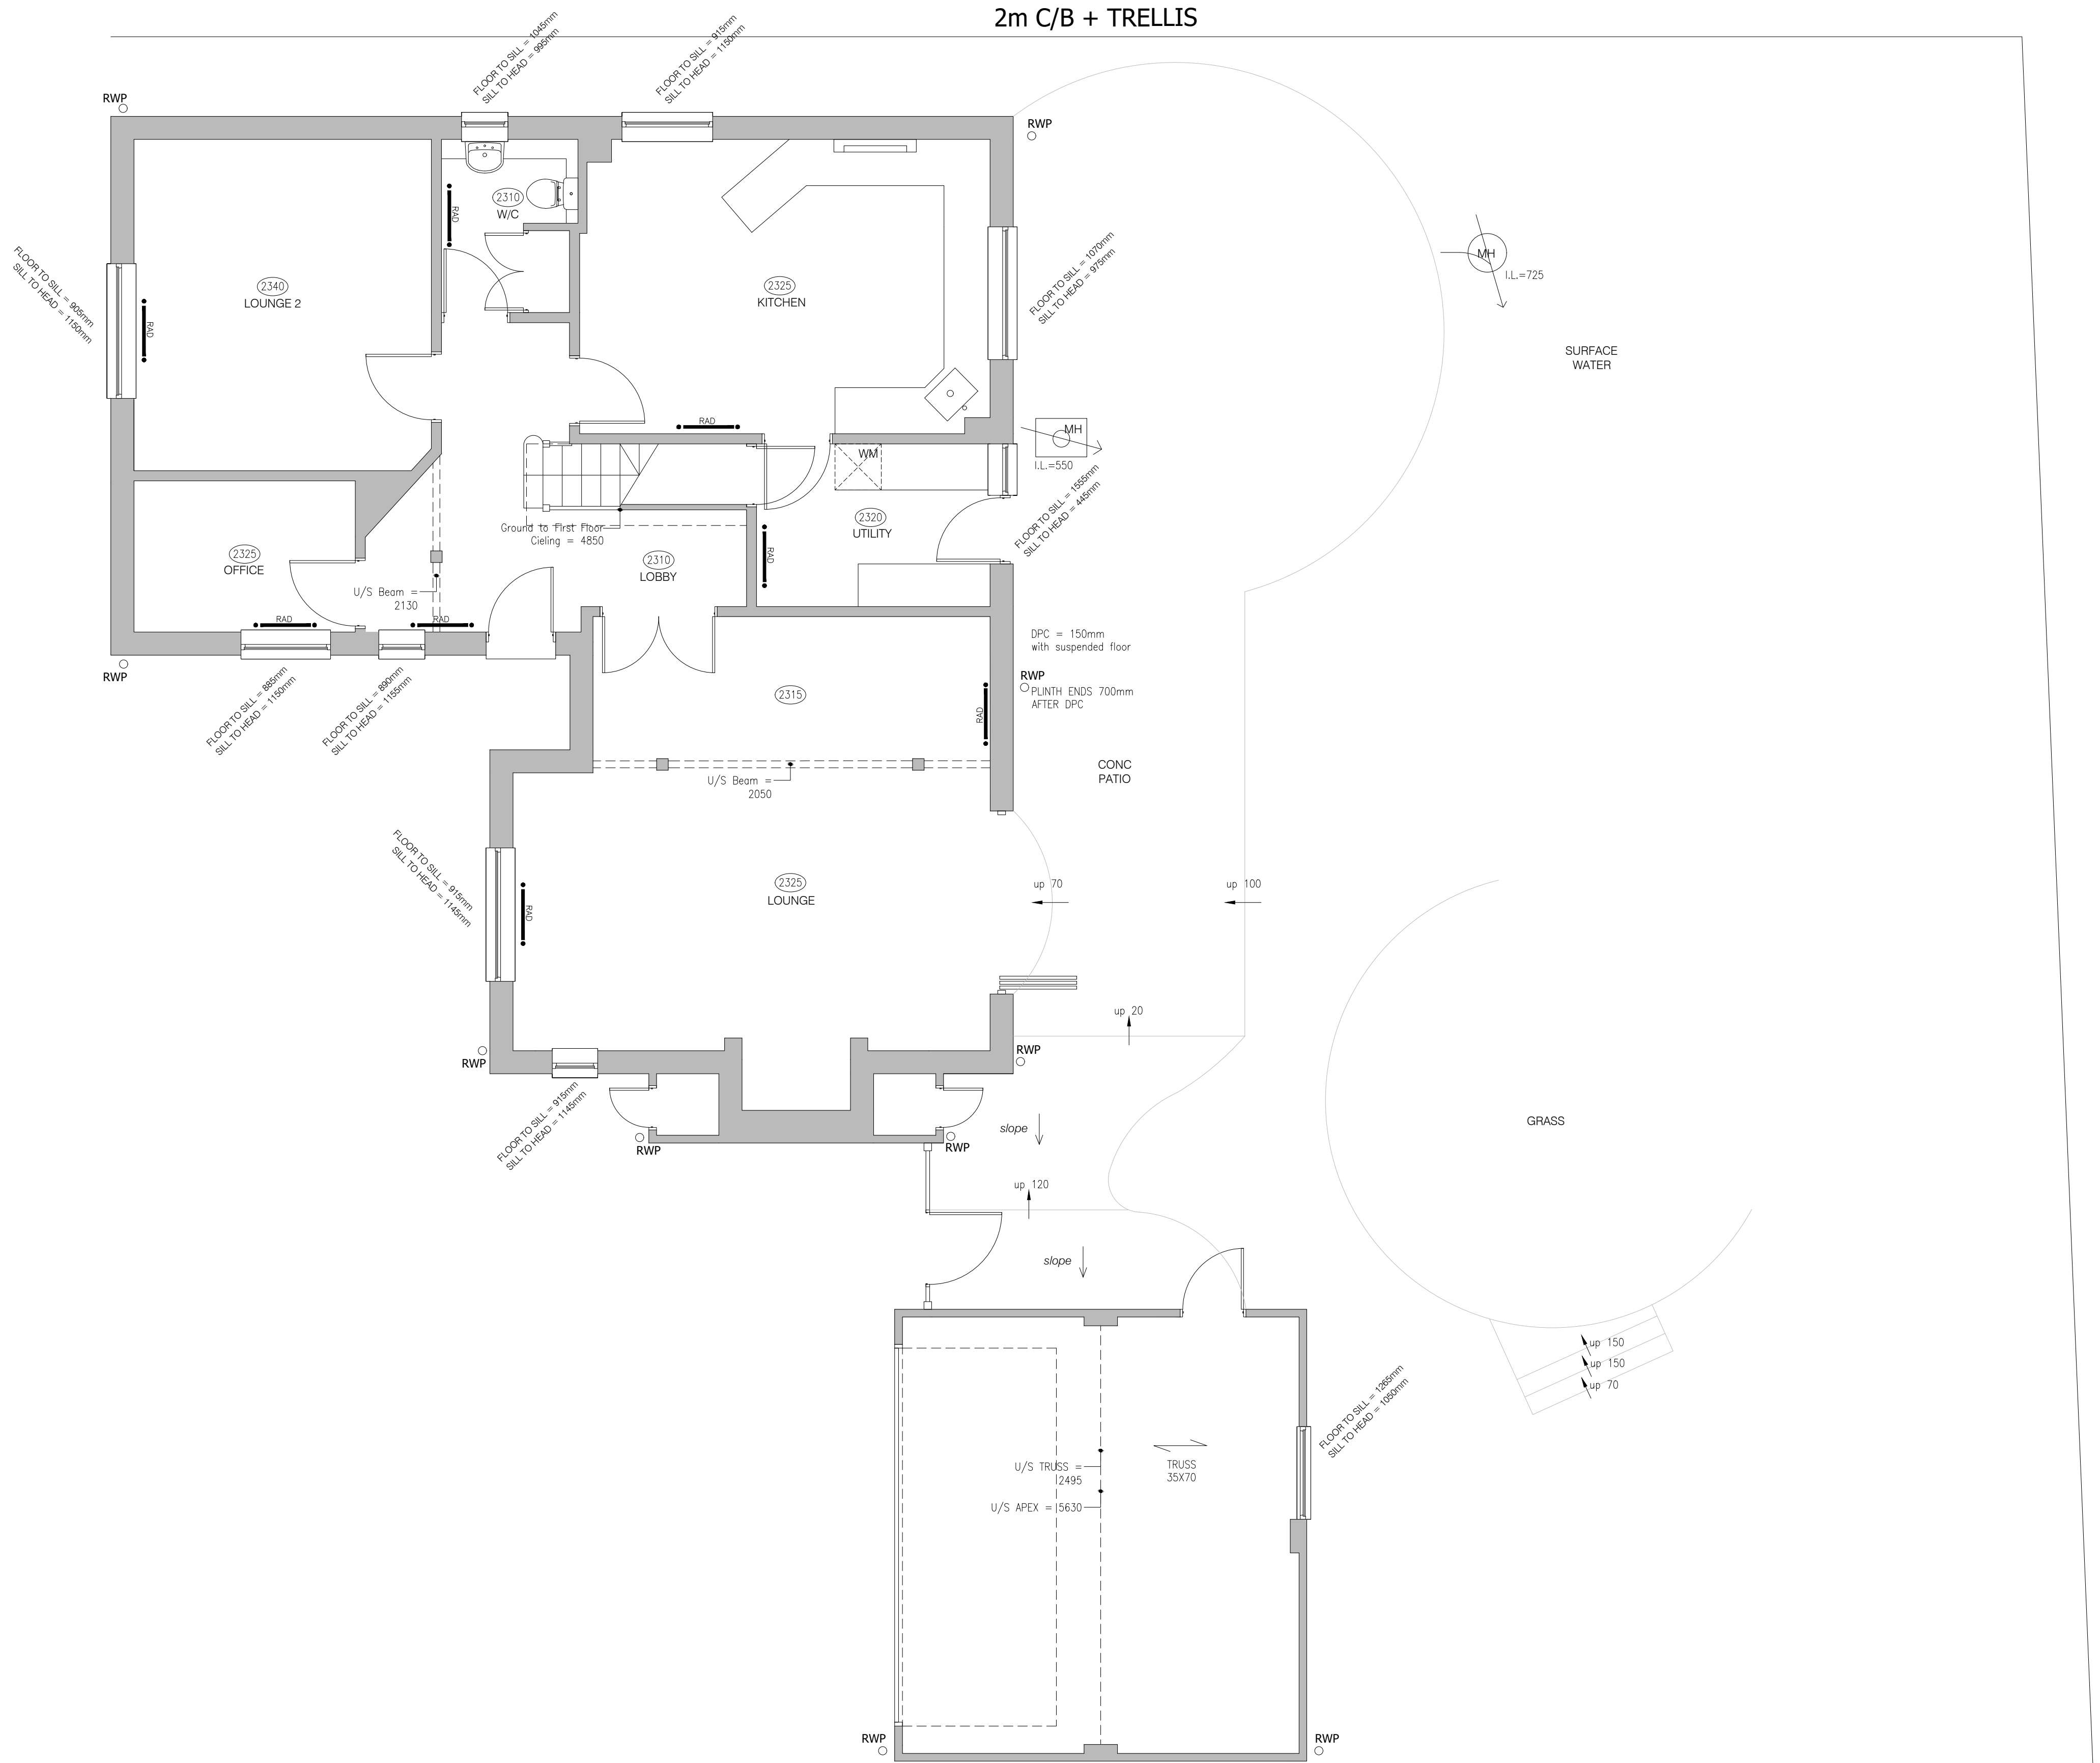

GROUND FLOOR PLAN
SCALE 1:50

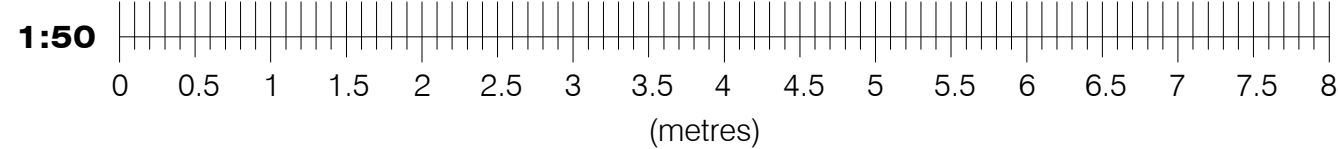

- NOTES:
1. THIS DRAWING IS TO BE READ IN CONJUNCTION WITH ALL RELEVANT ARCHITECTS, SUB-CONTRACTORS AND ARCHITECTURAL DRAWINGS.
 2. THIS DRAWINGS REMAINS THE COPYRIGHT OF JETARCH DESIGN LTD AND MAY NOT BE SHARED OR REPRODUCED WITHOUT THEIR KNOWLEDGE



100 Berkshire Place
Winnersh Triangle
Wokingham, Berkshire RG41 5RD
Tel: 07787296792
email: info@jetarchdesign.co.uk

Client
MR & MRS STANNARD

Property:
8 THE SHIRES
WOKINGHAM
RG41 4SZ

Drawing Title:
DETAILS OF EXISTING
GROUND FLOOR PLAN

Rev.	Date	Revisions

Drawing No.	Rev.
A1/439/01	
Plot Date:	APRIL 25
Scale	AS NOTED @ A1
Date	MARCH 25
Drawn	SA