



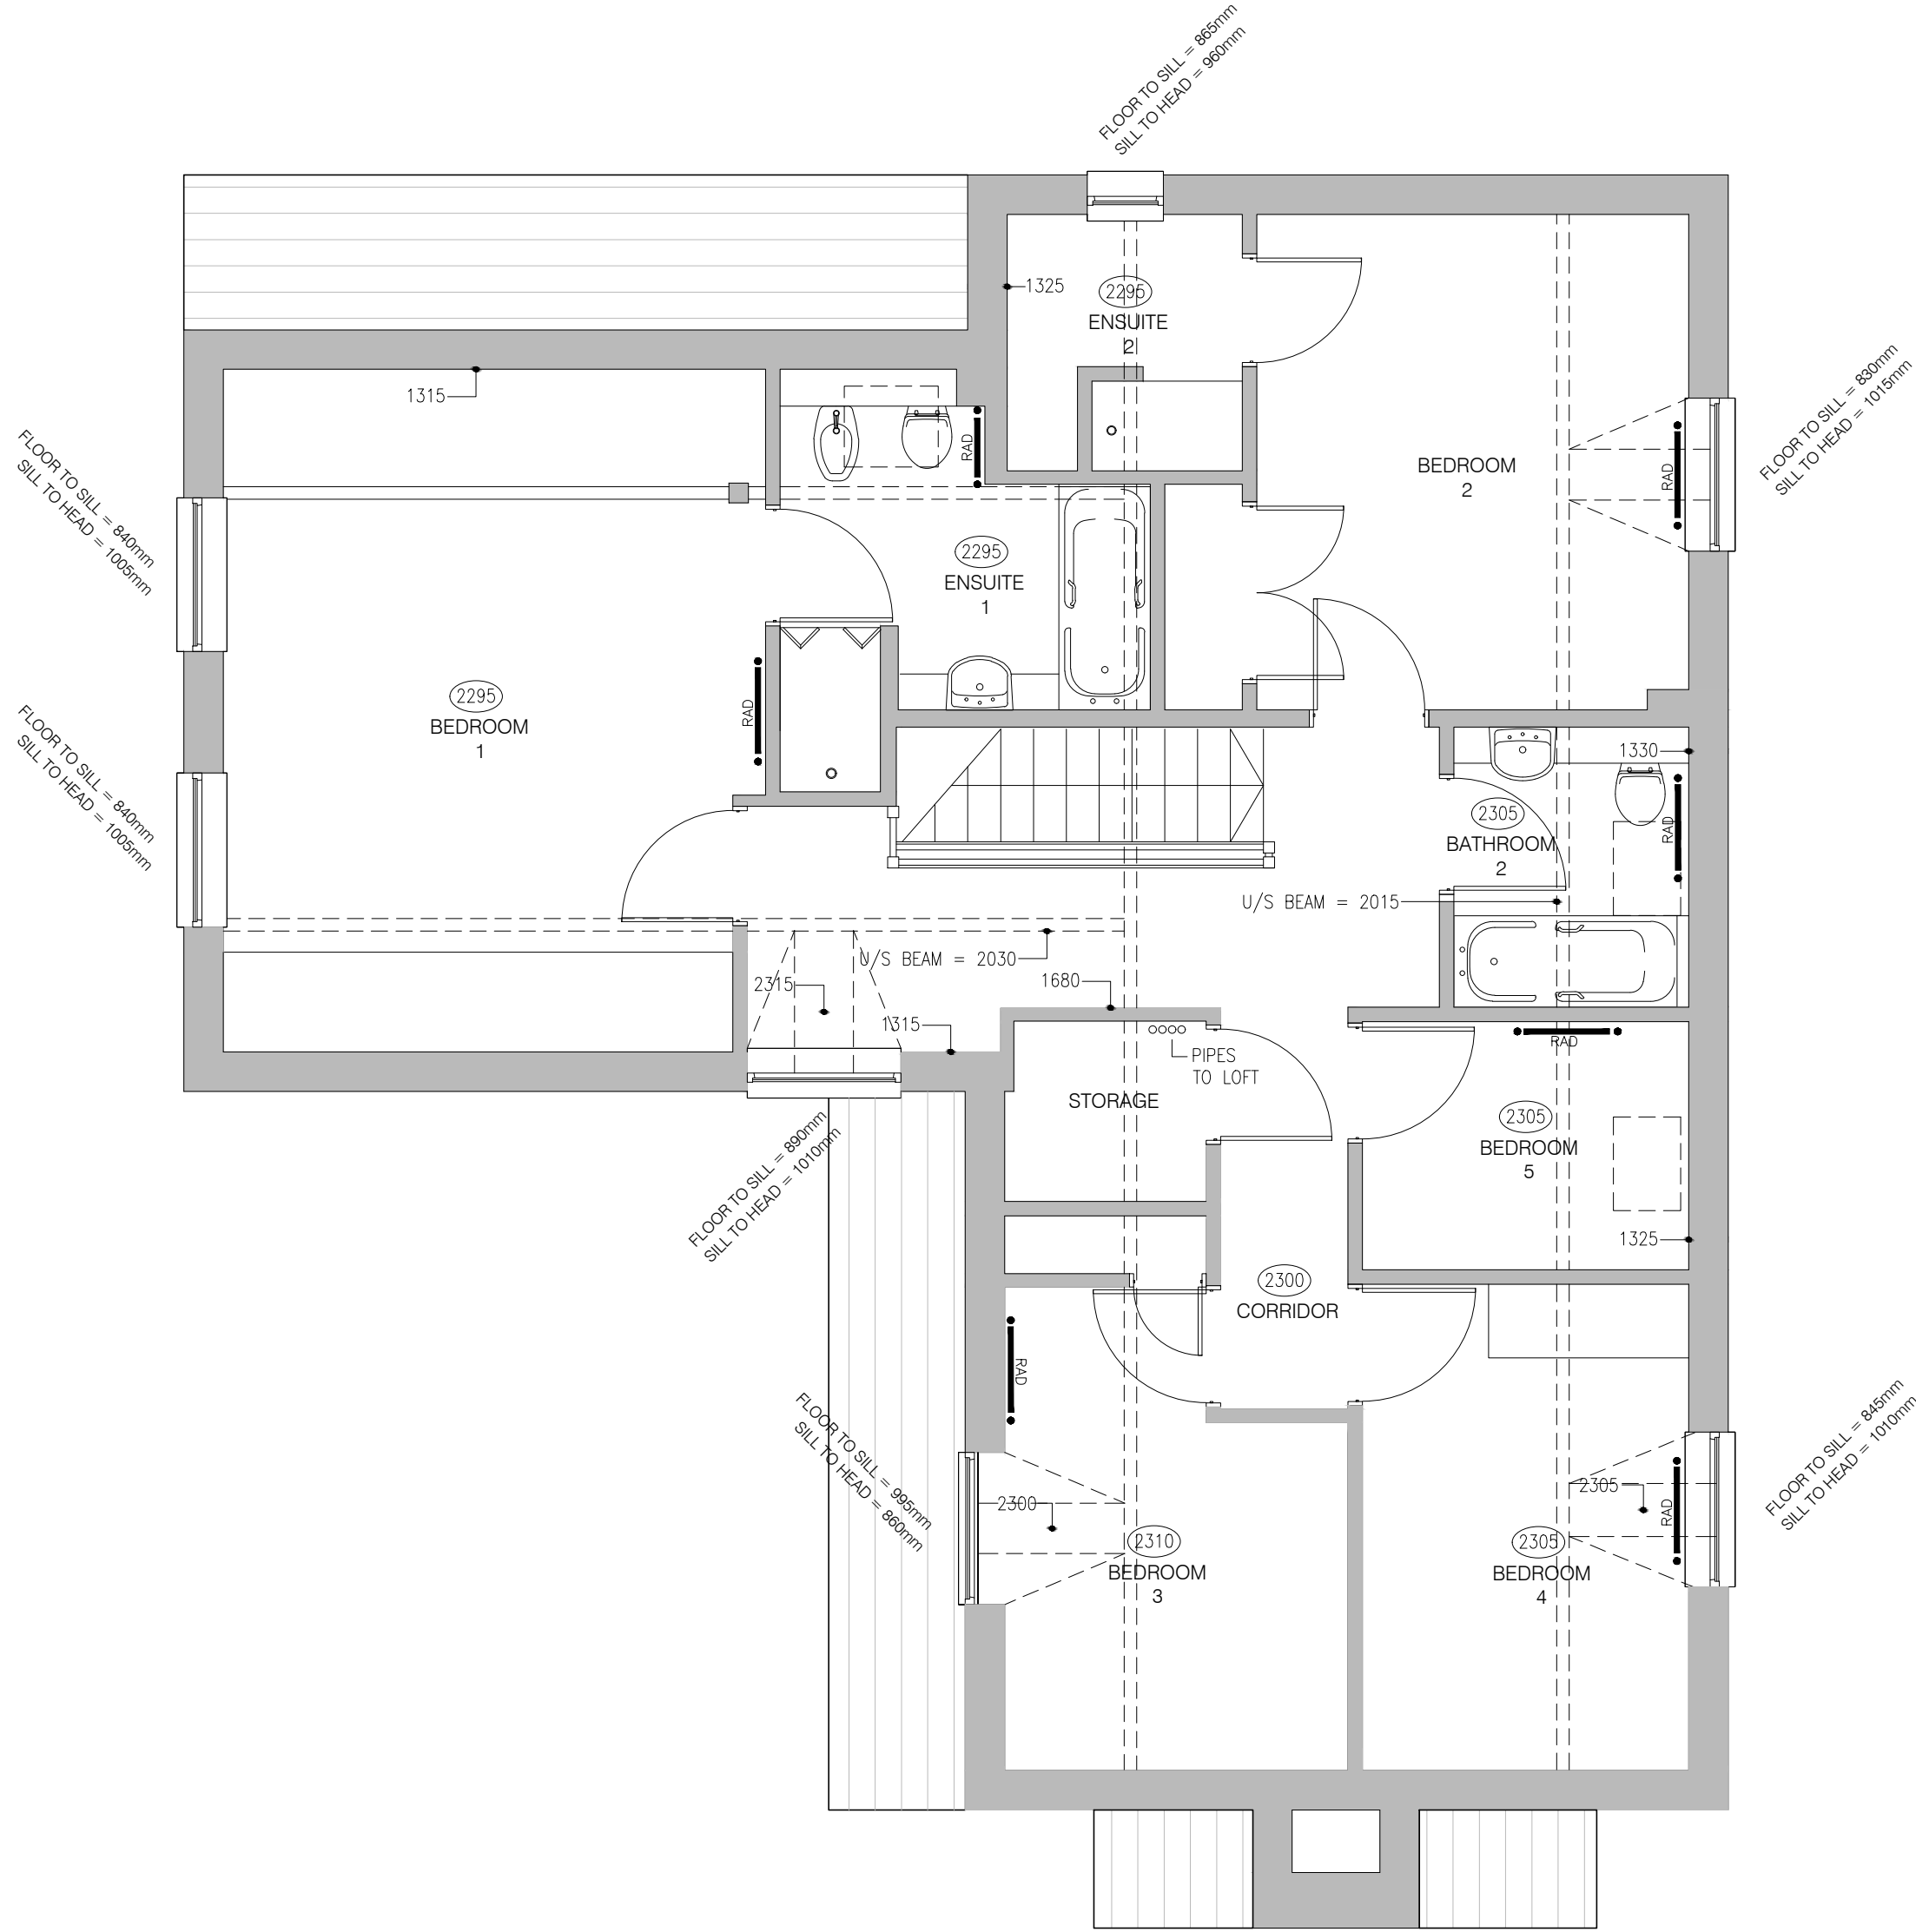

FIRST FLOOR PLAN  
SCALE 1:50

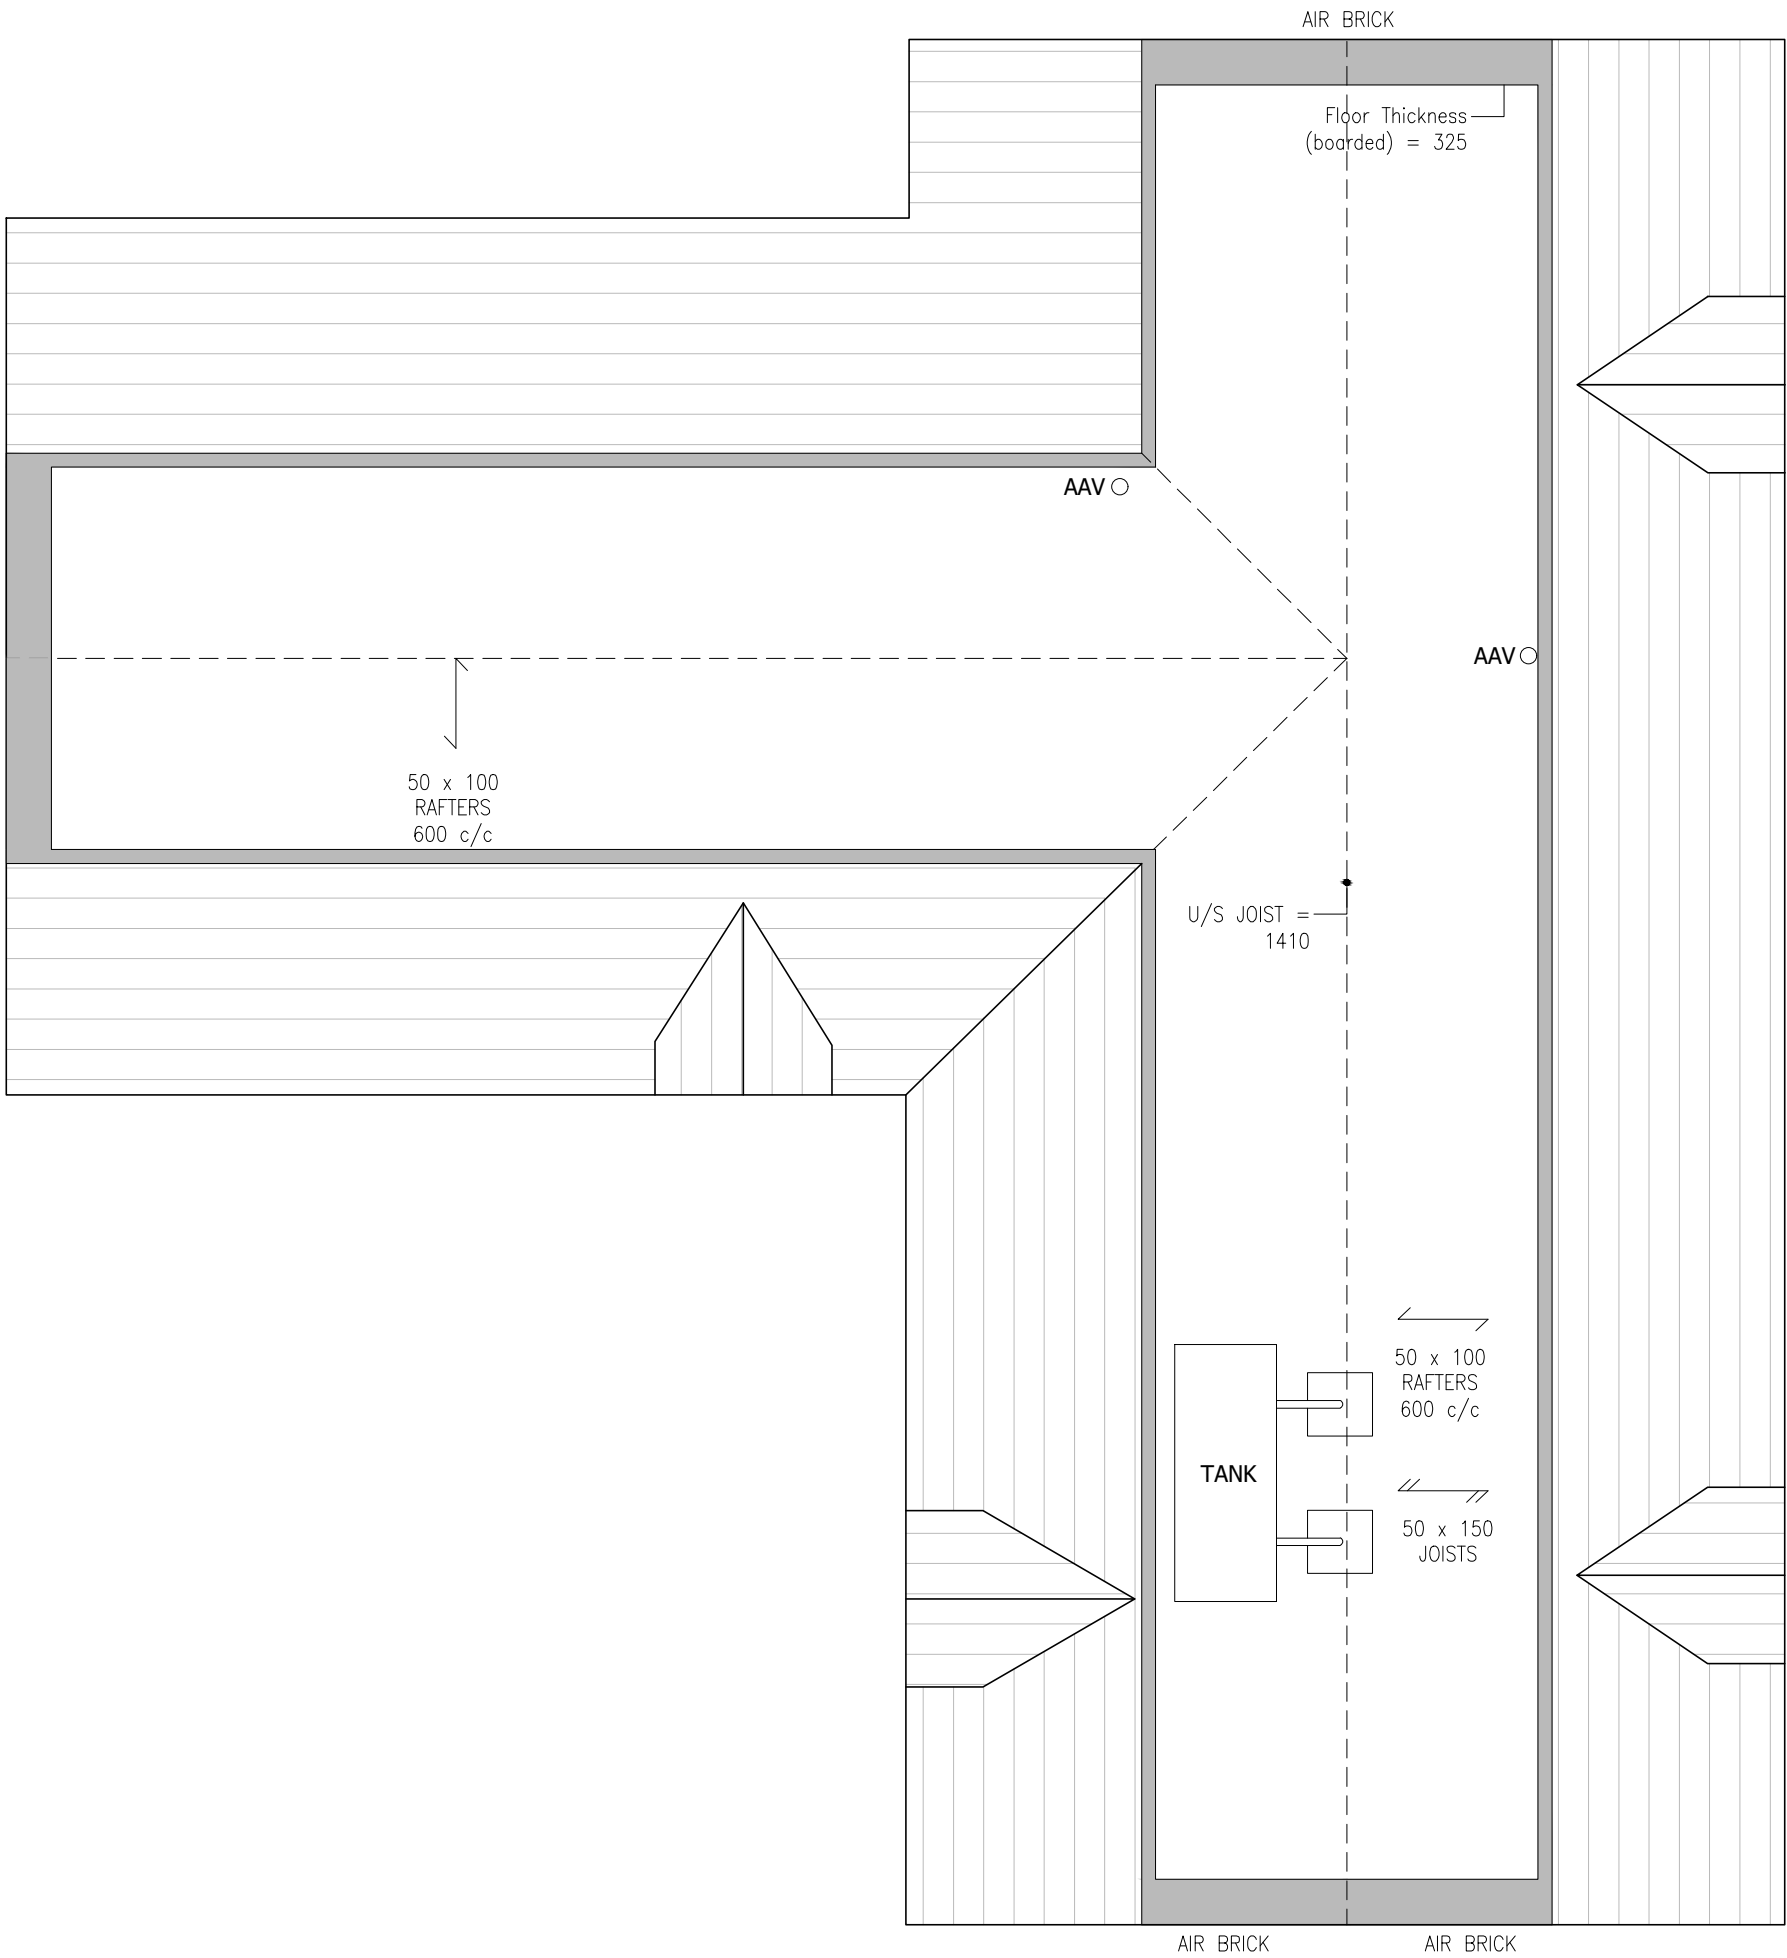

LOFT FLOOR PLAN  
SCALE 1:50

- NOTES:
- THIS DRAWING IS TO BE READ IN CONJUNCTION WITH ALL RELEVANT ARCHITECTS, SUB-CONTRACTORS AND ARCHITECTURAL DRAWINGS.
  - THIS DRAWINGS REMAINS THE COPYRIGHT OF JETARCH DESIGN LTD AND MAY NOT BE SHARED OR REPRODUCED WITHOUT THEIR KNOWLEDGE



100 Berkshire Place  
Winnersh Triangle  
Wokingham, Berkshire RG41 5RD  
Tel: 07787296792  
email: info@jetarchdesign.co.uk

Client  
MR & MRS STANNARD

Property:  
8 THE SHIRES  
WOKINGHAM  
RG41 4SZ

Drawing Title:  
DETAILS OF EXISTING  
FIRST FLOOR & LOFT PLAN

| Rev. | Date | Revisions |
|------|------|-----------|
|      |      |           |
|      |      |           |
|      |      |           |

|                          |          |
|--------------------------|----------|
| Drawing No.<br>A1/439/02 | Rev.     |
| Plot Date: APRIL 25      |          |
| Scale AS NOTED @ A1      |          |
| Date MARCH 25            | Drawn SA |