



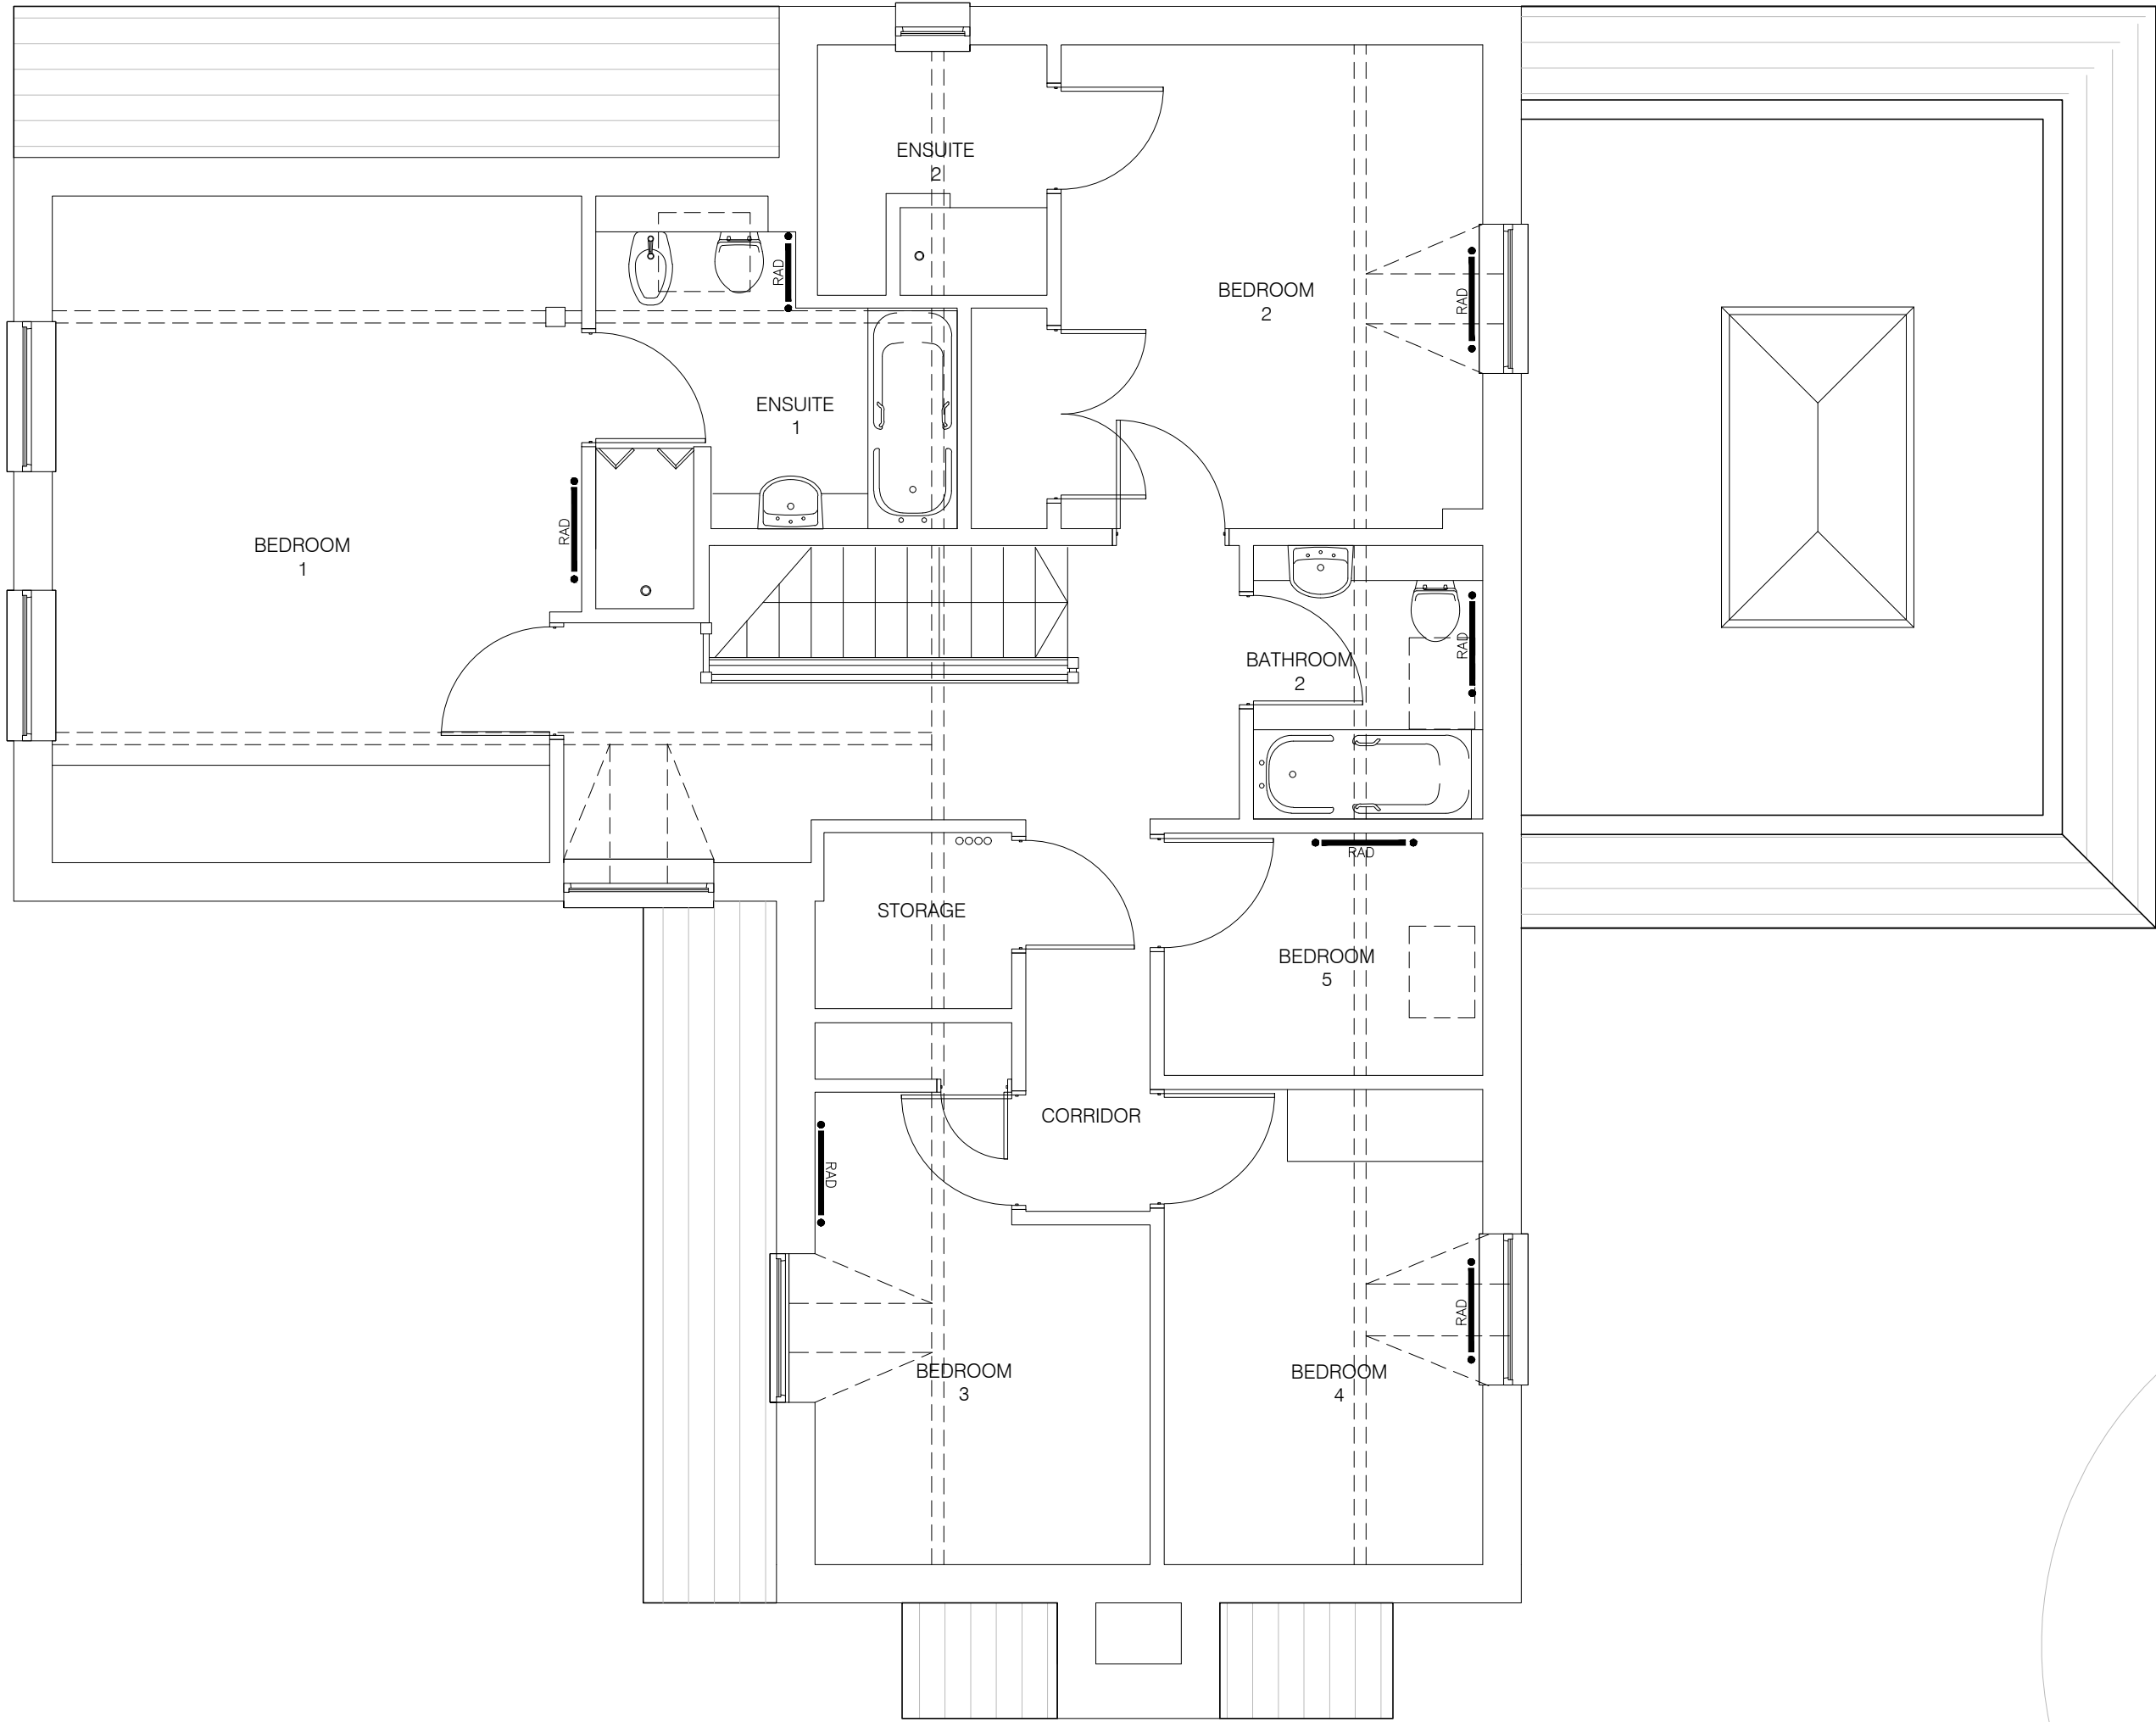

FIRST FLOOR PLAN
SCALE 1:50

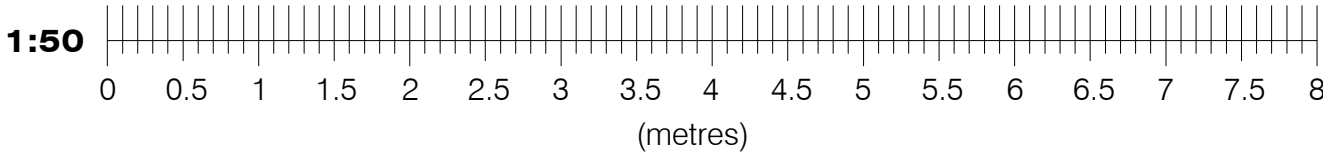

REAR ELEVATION
SCALE 1:100



FRONT ELEVATION
SCALE 1:100



SIDE ELEVATION
SCALE 1:100



SIDE ELEVATION
SCALE 1:100

- NOTES:
1. THIS DRAWING IS TO BE READ IN CONJUNCTION WITH ALL RELEVANT ARCHITECTS, SUB-CONTRACTORS AND ARCHITECTURAL DRAWINGS.
 2. THIS DRAWINGS REMAINS THE COPYRIGHT OF JETARCH DESIGN LTD AND MAY NOT BE SHARED OR REPRODUCED WITHOUT THEIR KNOWLEDGE



100 Berkshire Place
Winnersh Triangle
Wokingham, Berkshire RG41 5RD
Tel: 07787296792
email: info@jetarchdesign.co.uk

Client
MR & MRS STANNARD

Property:
**8 THE SHIRES
WOKINGHAM
RG41 4SZ**

Drawing Title:
**DETAILS OF PROPOSED
1ST FLOOR PLAN & ELEVATIONS**

Rev.	Date	Revisions

Drawing No.	Rev.
A1/439/05	
Plot Date: APRIL 25	
Scale AS NOTED @ A1	
Date MARCH 25	Drawn SA