





Ground Floor Plan

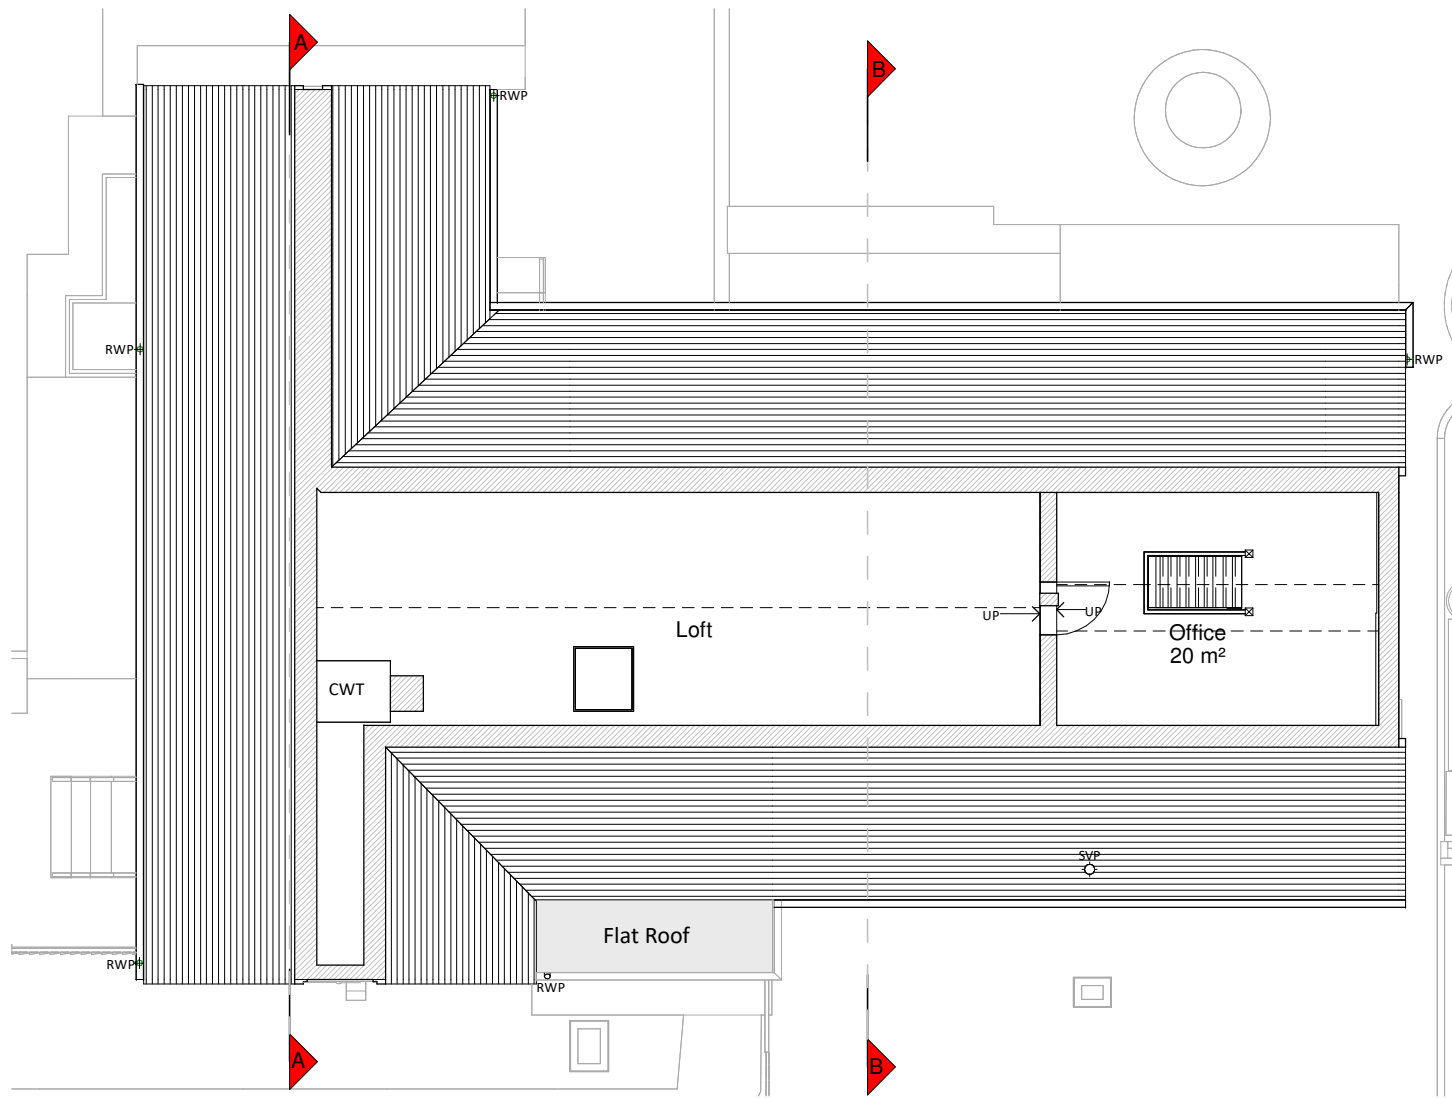

Loft Plan

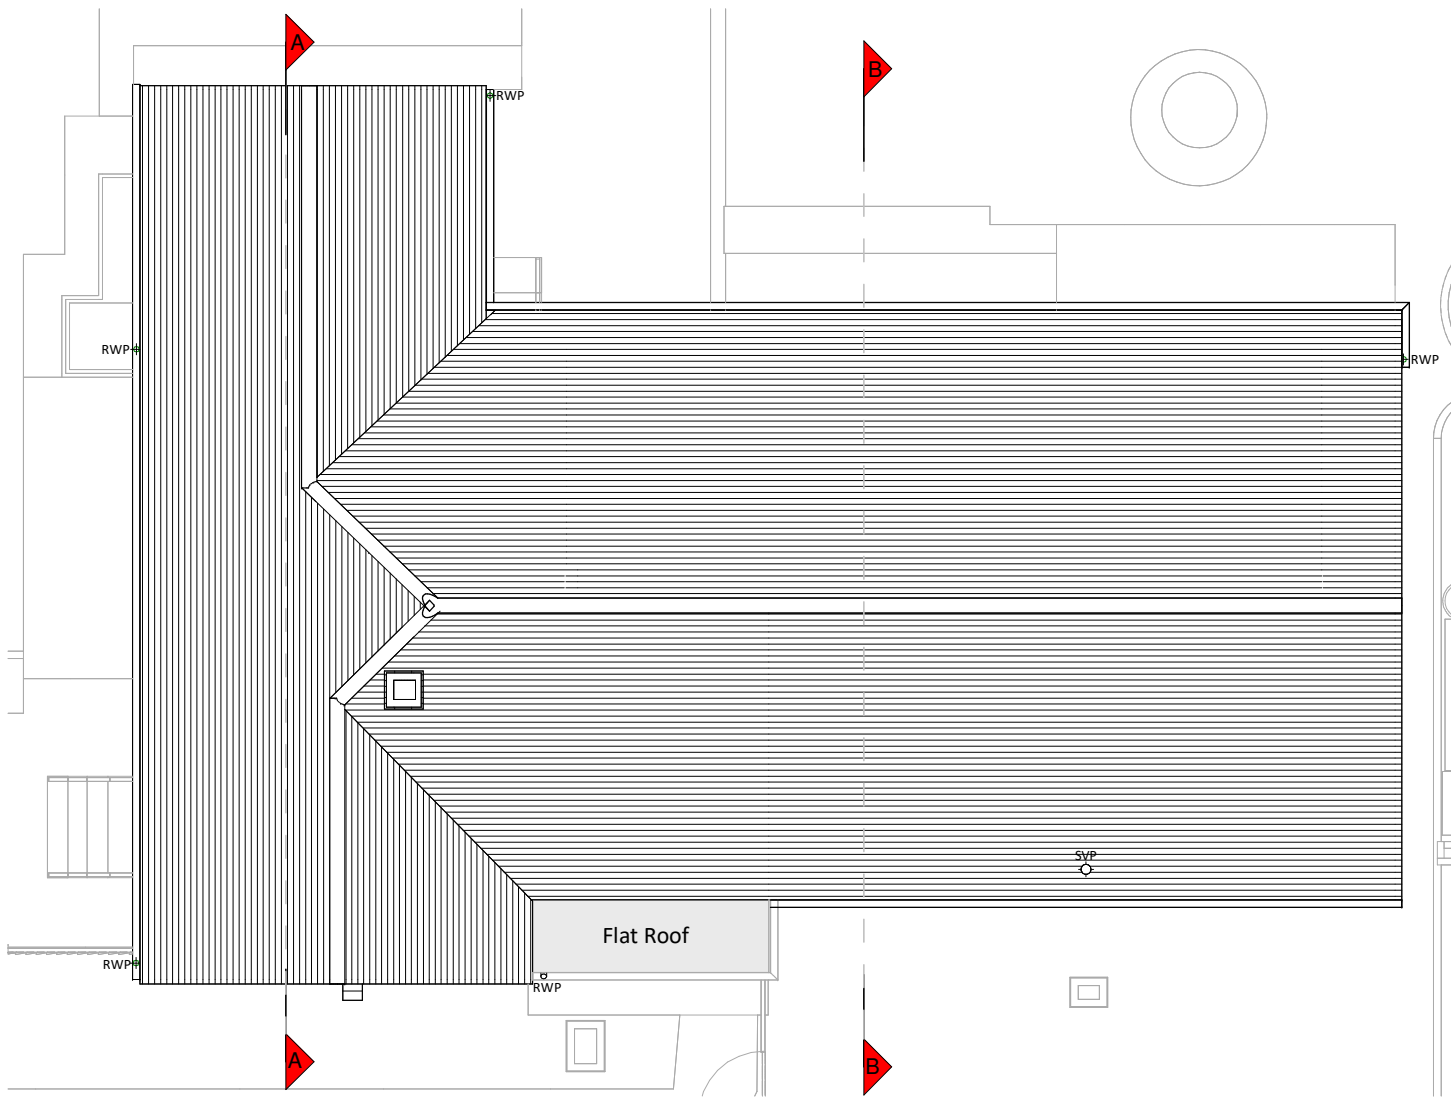


Roof Plan




Front Elevation



Left Side Elevation

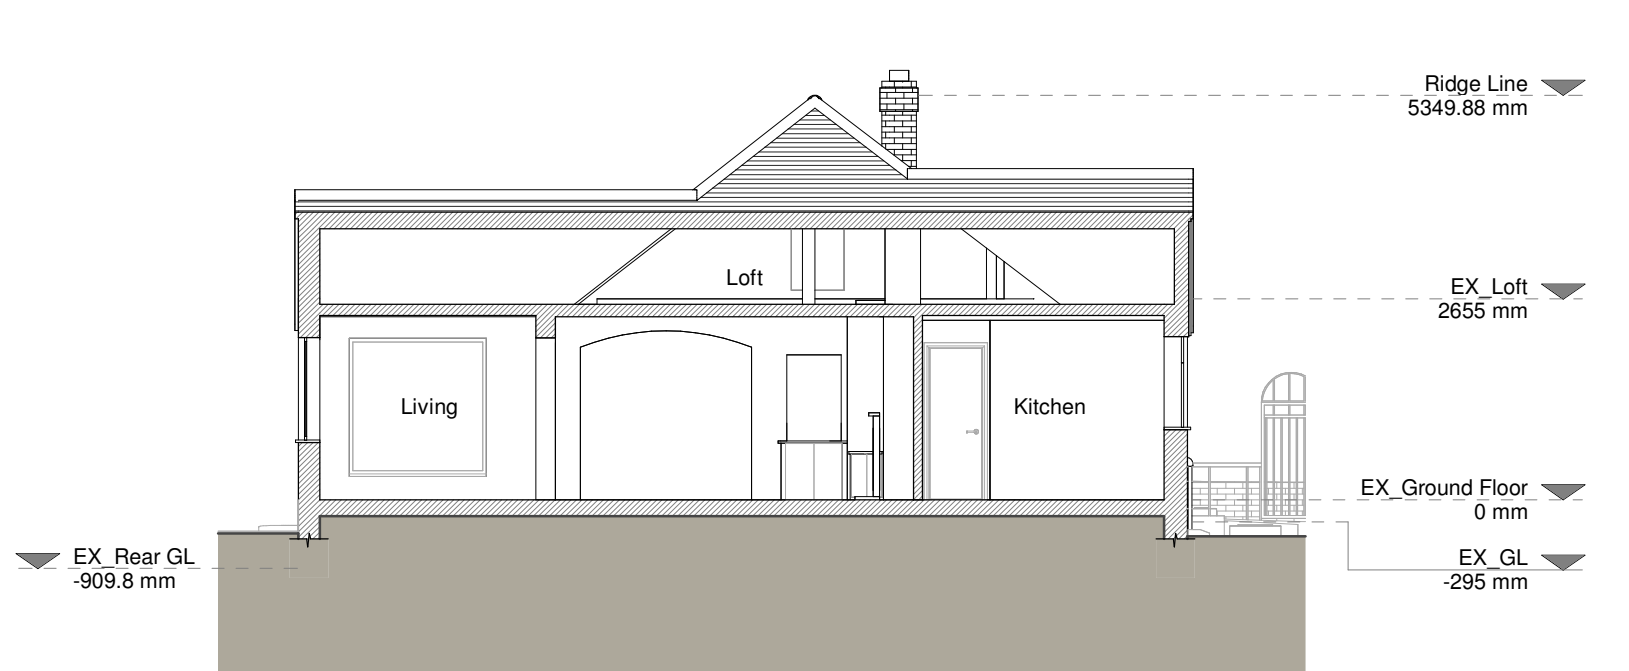


Section A - A

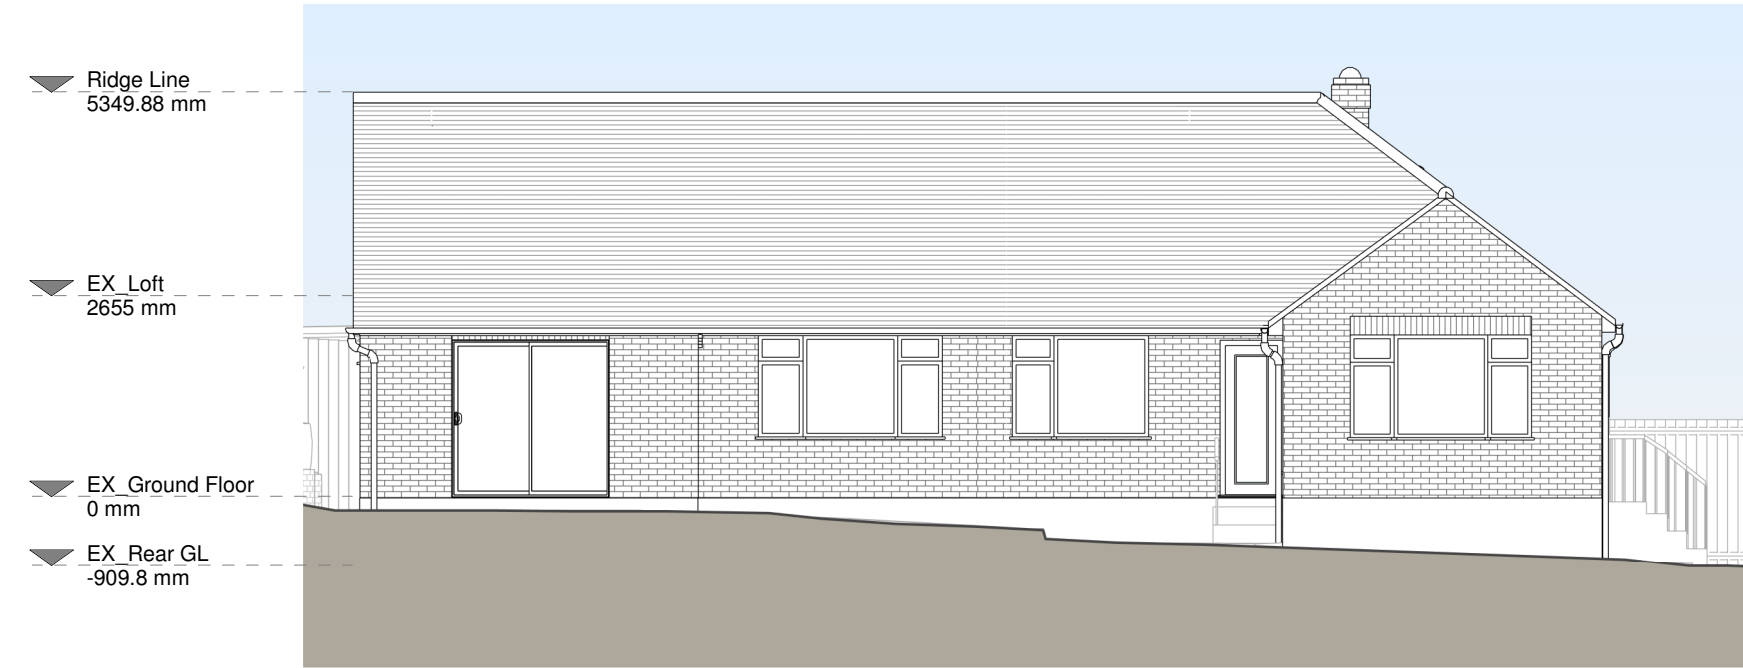

Rear Elevation



Right Side Elevation

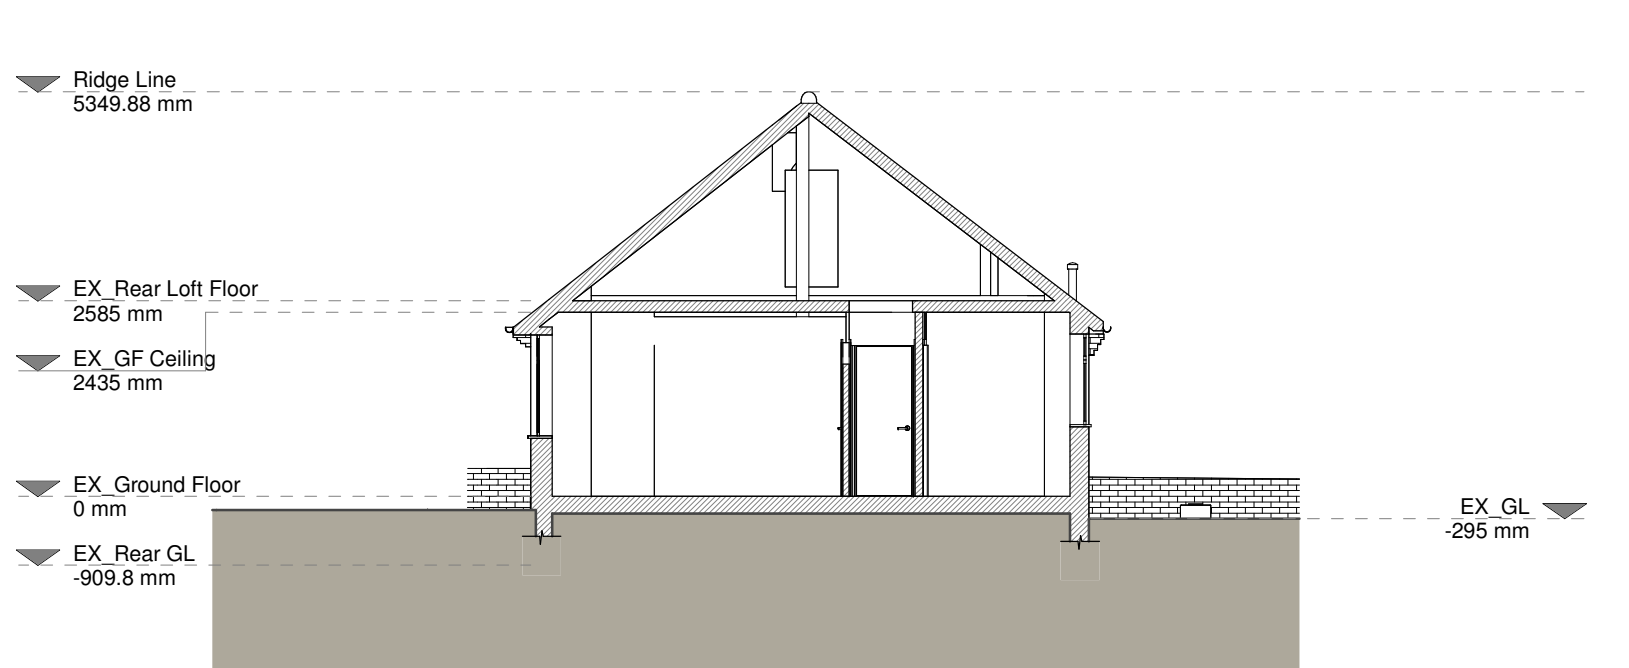

Section B - B

Copyright in the design and this drawing is the property of RESI. Reproduction in whole or in part is forbidden without written sanction of RESI. This drawing must be read in conjunction with all other relevant documentation and drawings.

RESI accepts no liability for any expense, loss or damage of whatever nature and however arising from any variation which has not been referred to them and their approval obtained.

RESI do not advise using planning drawings for the construction stages. All dimensions to be cross-checked on-site prior to manufacture and construction. Any discrepancies to be reported to RESI immediately.

Existing Materials:

Brickwork / walls - London stock brick walls, and mixed red brick walls, vertical timber cladding

Pitched roof - Concrete tiles

Windows - White uPVC

Doors - White uPVC and white Timber

RWP / Gutters / Fascias - White painted uPVC gutters and downpipes, white painted fascia boards

KEY

- Existing walls
- Existing furniture
- Boundary line
- Level line
- 1.5m head height
- 1.8m head height

Revision		
Rev	Notes	Date
A	Planning Issue	30/09/2026

resi

Job Title

Proposed rear loft dormer extension, window and door amendments, floor plan redesign and all associated works at 2 Oaklands Drive, RG41 2SA

Drawing Status

Planning Drawings


Client


Chris Pilling

Drawing Title


Existing Drawings

Scale	1:100 @ A1	Drawn	AR
Date	September 2026	Checked	AM
Drawing No.	8373467-1100	Rev	A

 


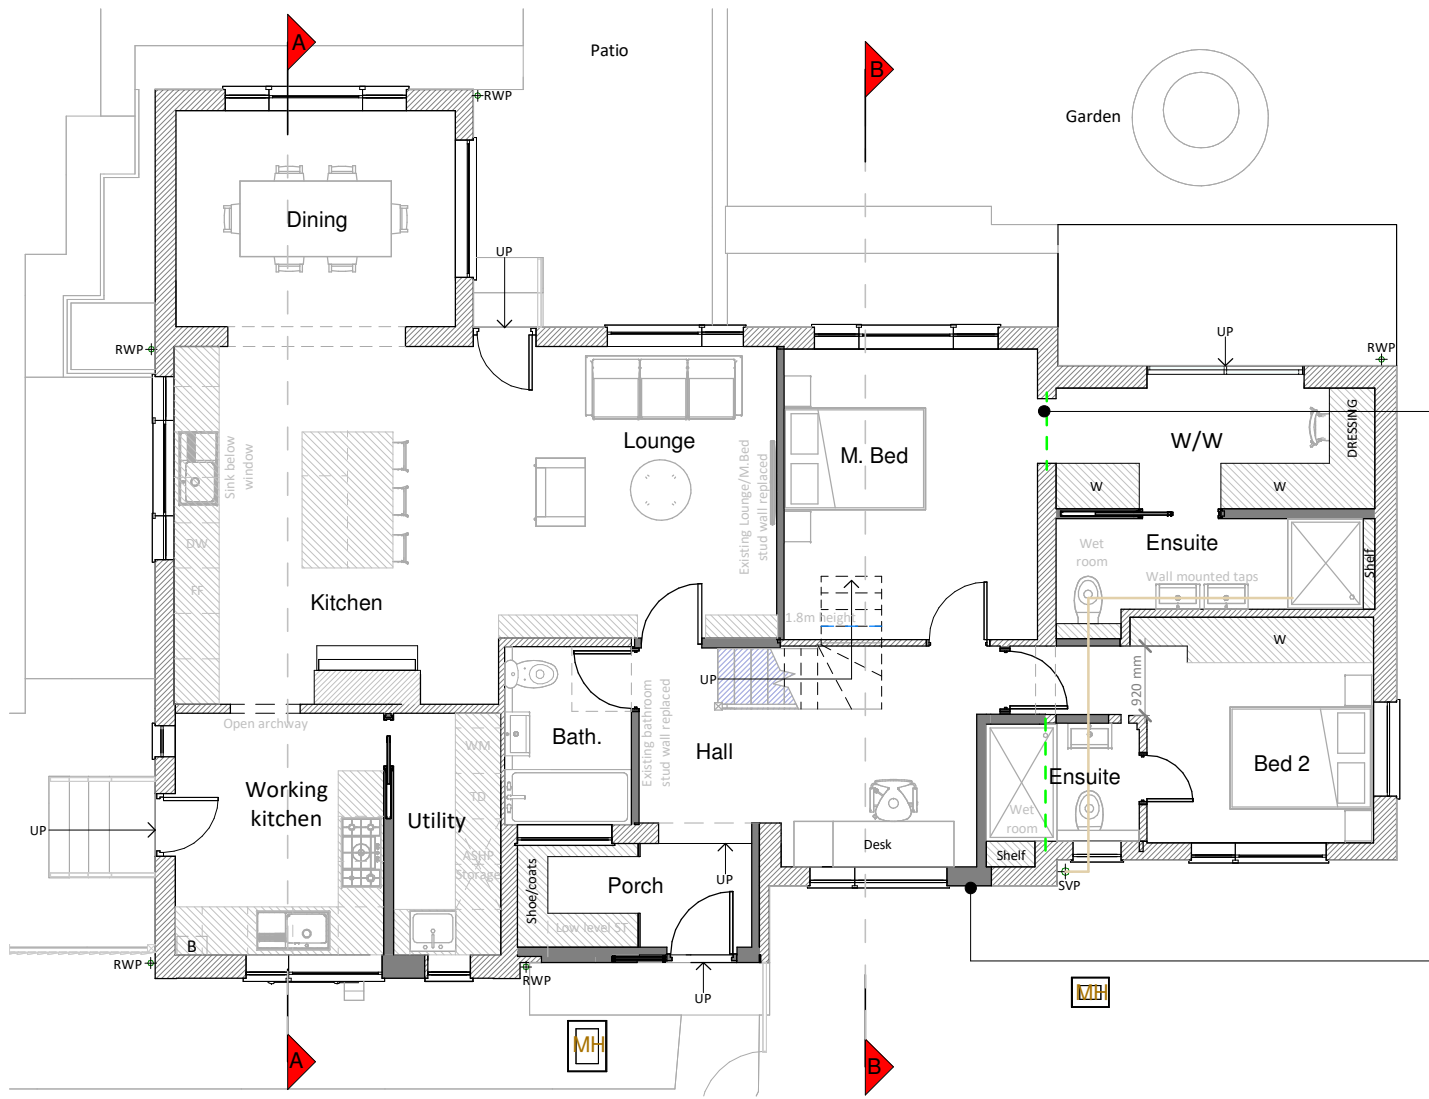

Ground Floor Plan

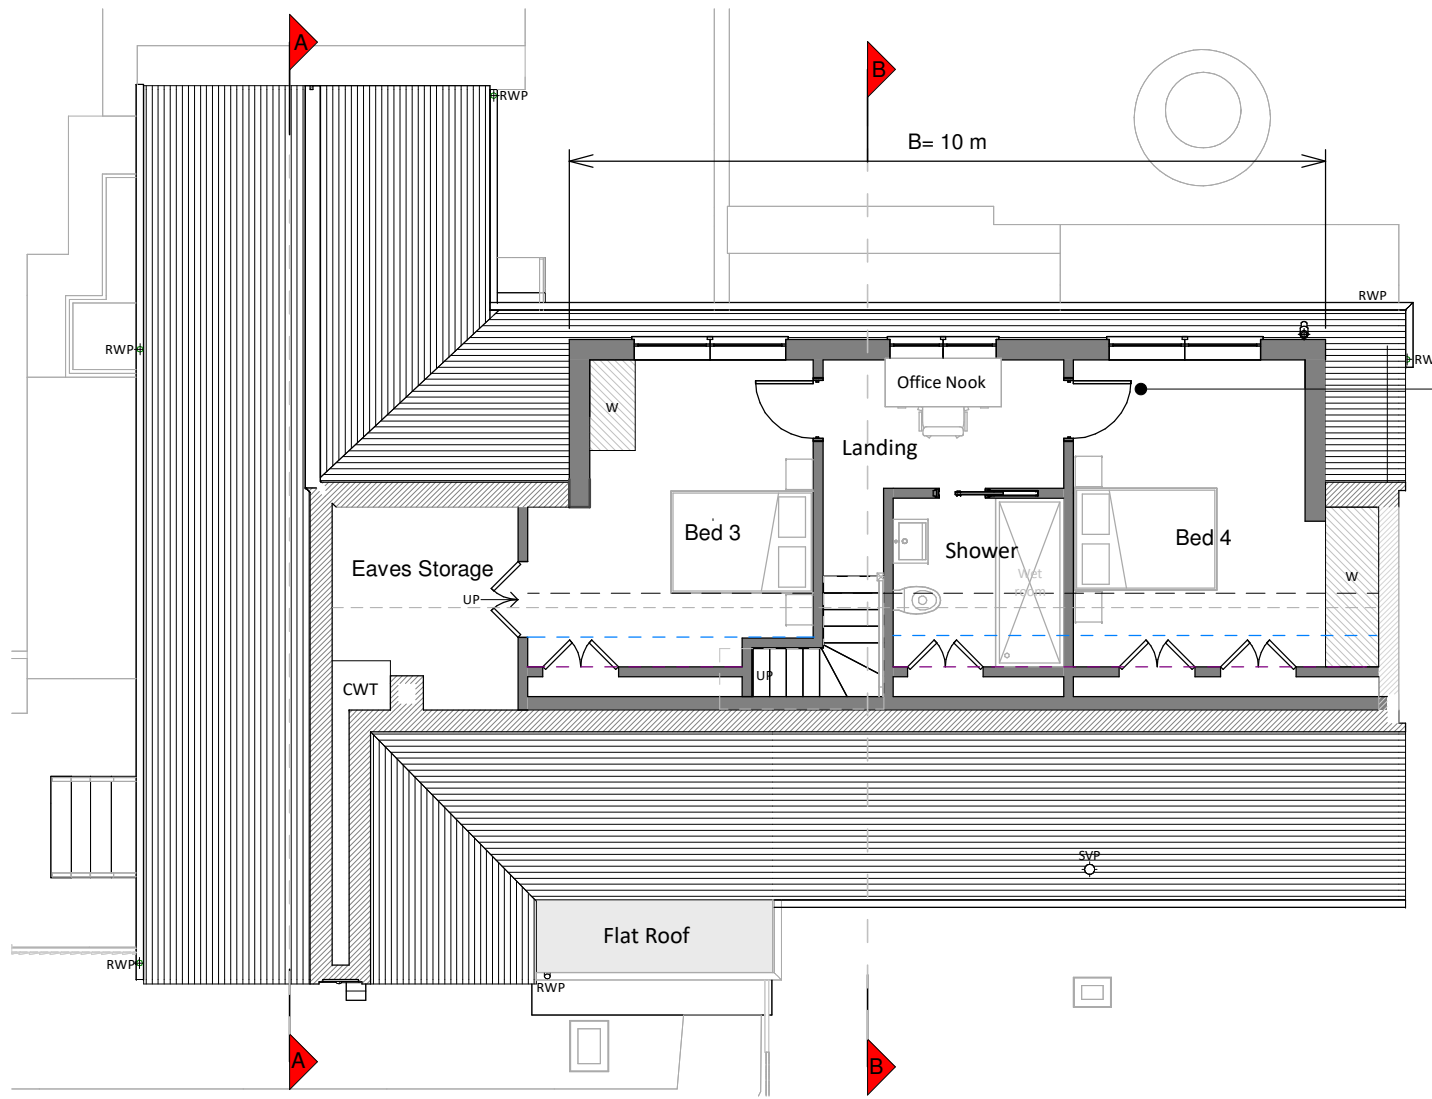

Loft Plan

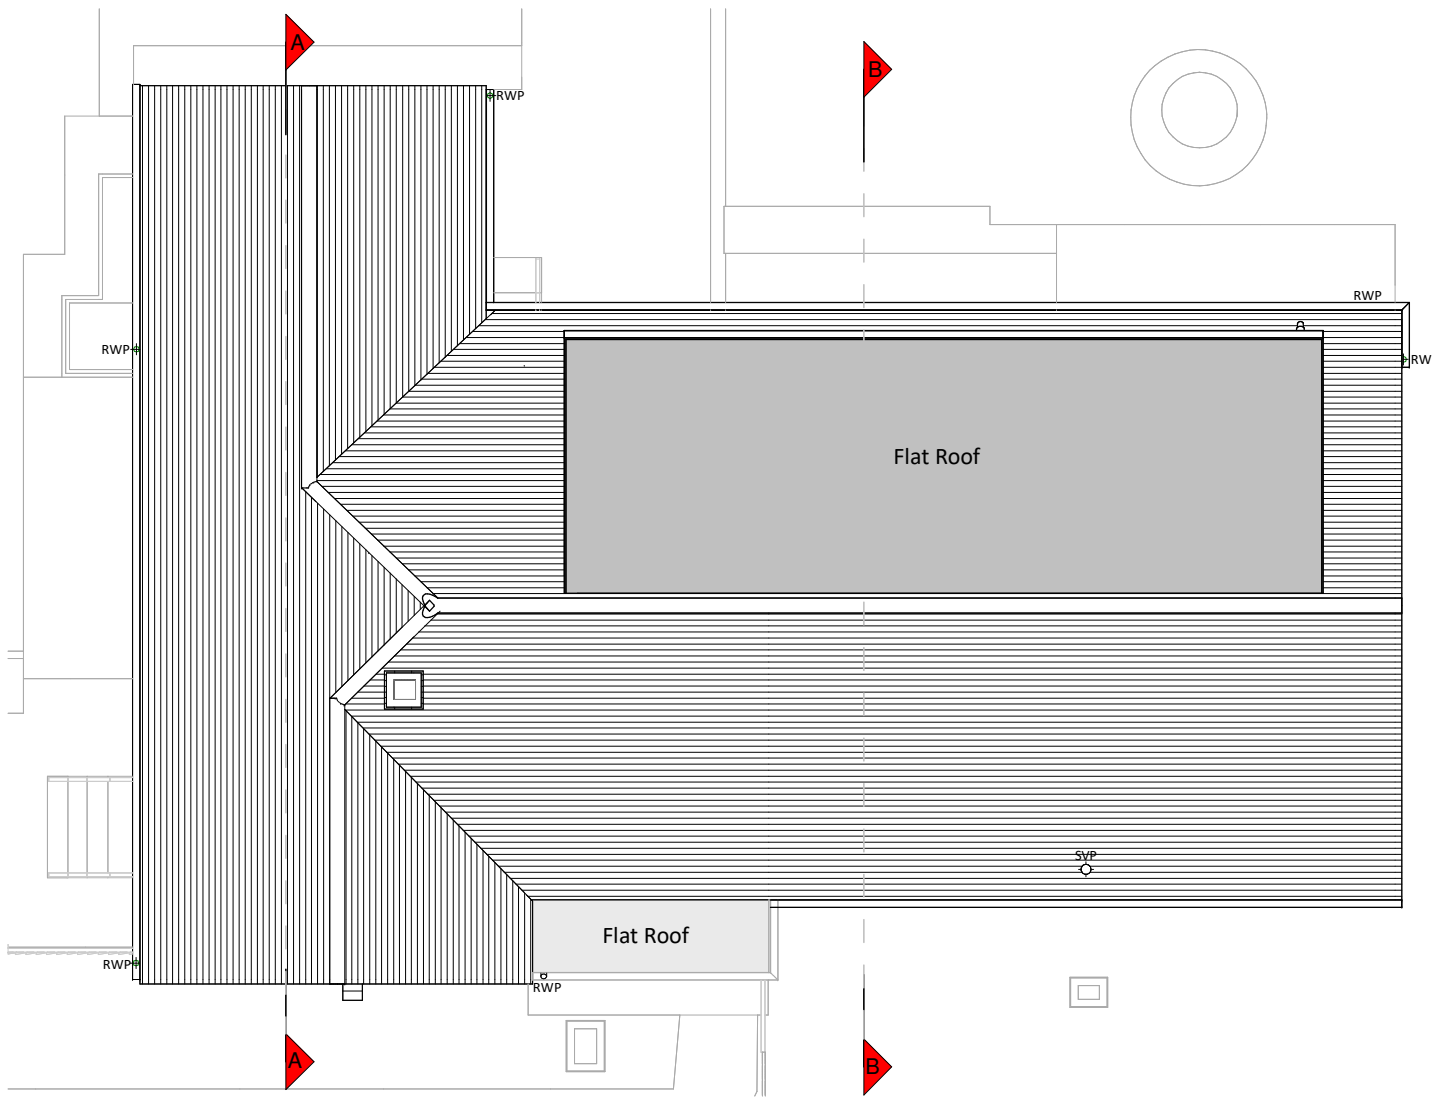

Roof Plan




Front Elevation




Left Side Elevation




Section A - A

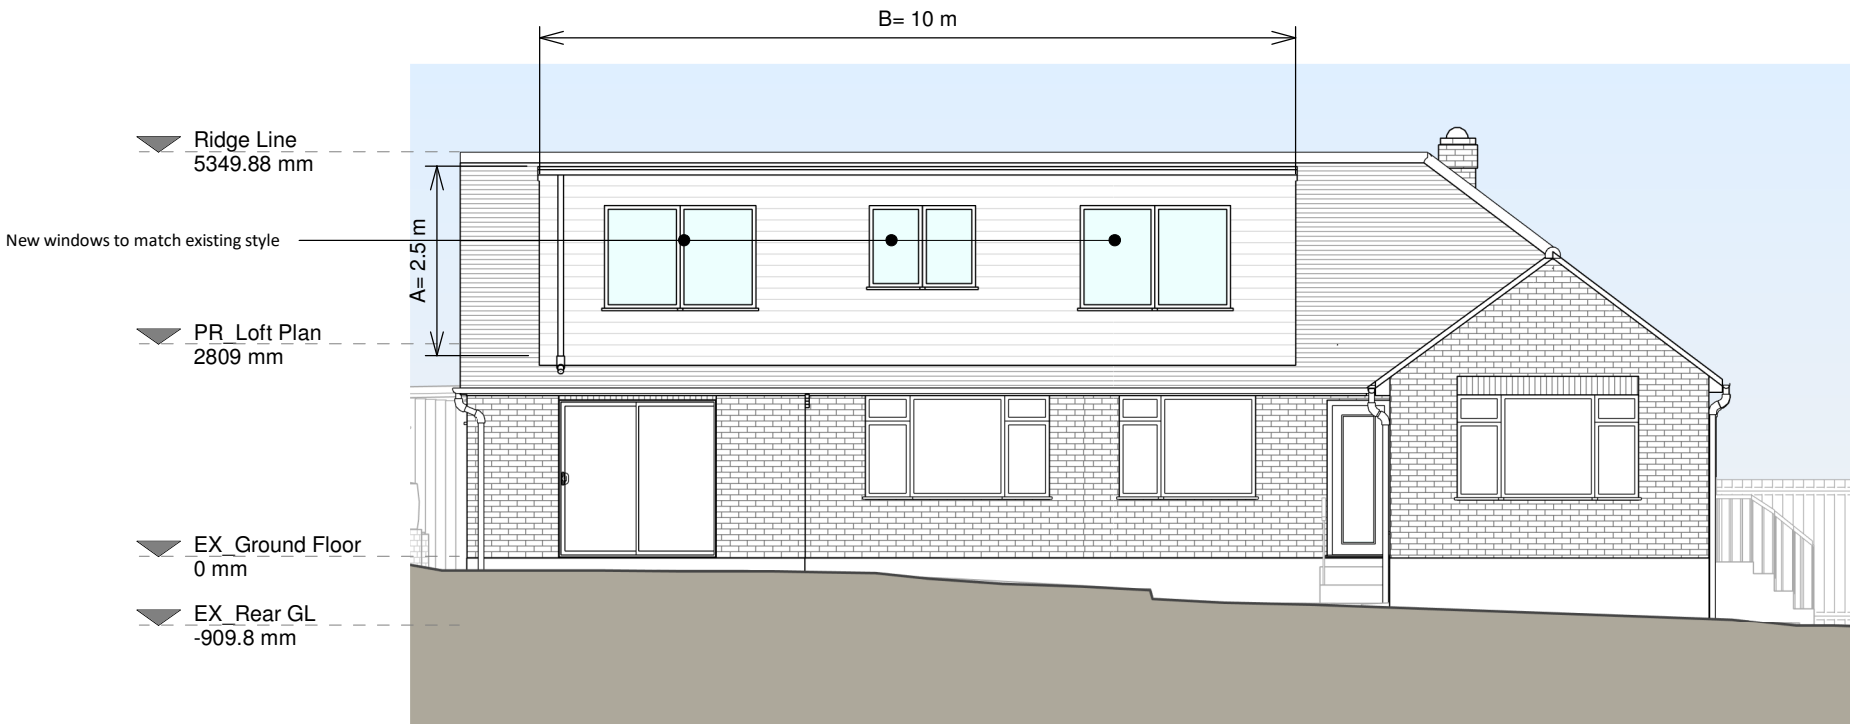

Rear Elevation

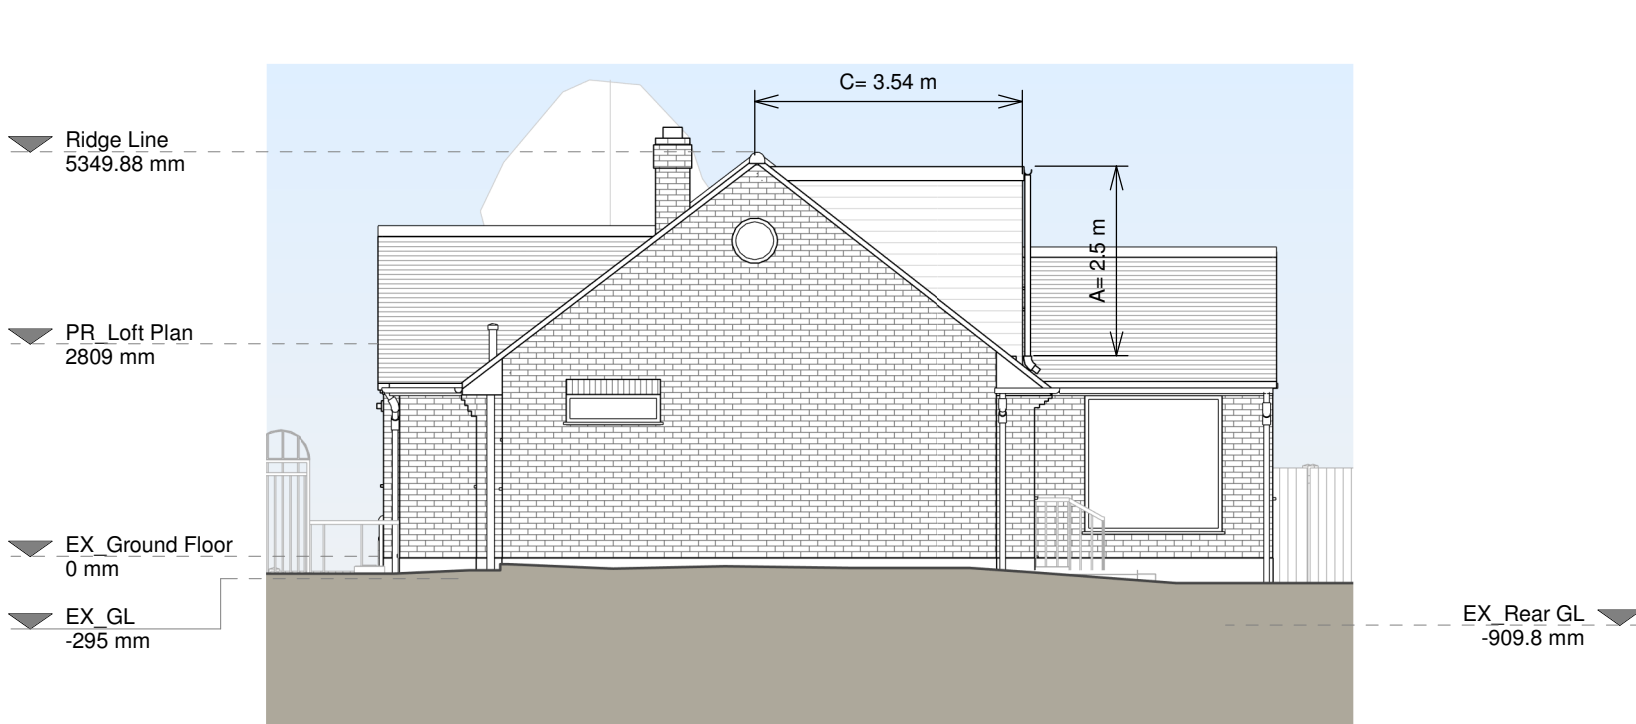

Right Side Elevation

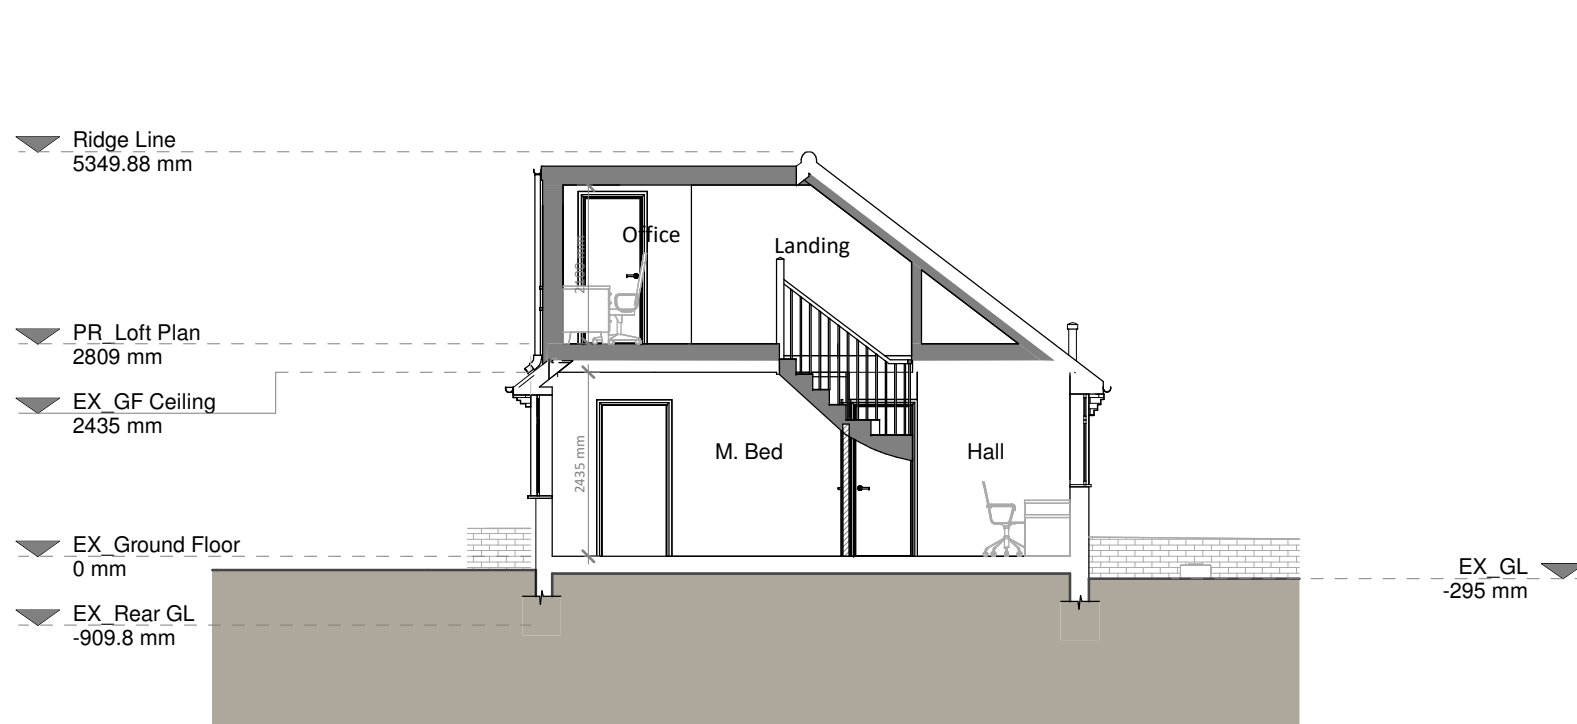

Section B - B

Copyright in the design and this drawing is the property of RESI. Reproduction in whole or in part is forbidden without written sanction of RESI. This drawing must be read in conjunction with all other relevant documentation and drawings.

RESI accepts no liability for any expense, loss or damage of whatever nature and however arising from any variation which has not been referred to them and their approval obtained.

RESI do not advise using planning drawings for the construction stages. All dimensions to be cross-checked on-site prior to manufacture and construction. Any discrepancies to be reported to RESI immediately.

VOLUME CALCULATIONS

Volume of Dormer

$1/2 \times A \times B \times C$

$1/2 \times 10 \times 3.54 \times 2.5 = 44.25m^3$

Total Volume of Dormer = 44.25m³

Total Volume allowance = 50m³

Proposed Materials:

Brickwork / Walls - to match existing

Pitched roof - N/A

Flat roof - Fibreglass or similar

Windows - to match existing

Doors - to match existing

RWPs / Gutter's / Fascia's - to match existing

KEY

- Existing walls
- Proposed walls
- Proposed furniture
- Proposed staircase
- Proposed windows
- Proposed rooflight
- Proposed rooflight
- Boundary line
- Proposed beam
- Proposed drainage
- Existing removed
- 1.5m head height
- 1.8m head height

Revision

Rev	Notes	Date
A	Planning Issue	30/09/2026

resi

Job Title

Proposed rear loft dormer extension, window and door amendments, floor plan redesign and all associated works at 2 Oaklands Drive, RG41 2SA

Drawing Status

Planning Drawings

Client

Chris Pilling

Drawing Title

Proposed Drawings

Scale	Drawn
1:100 @ A1	AM

Date	Checked
September 2026	AM

Drawing No.	Rev
8373467-3100	A

1 0 1 2 3 4 5

SCALE 1:100

m