



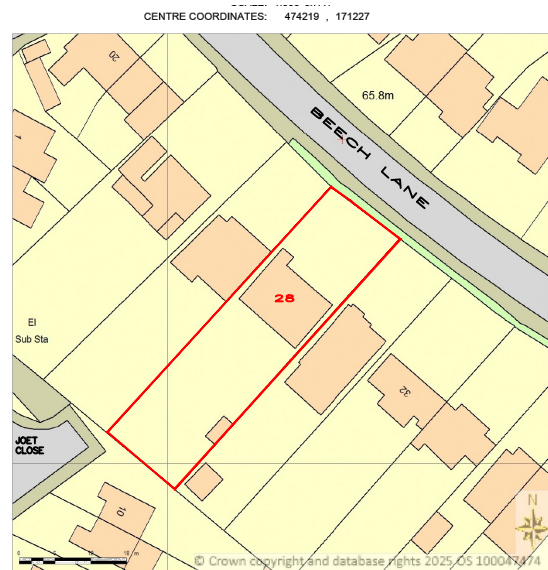


LOCATION PLAN
SCALE 1:1250@A3

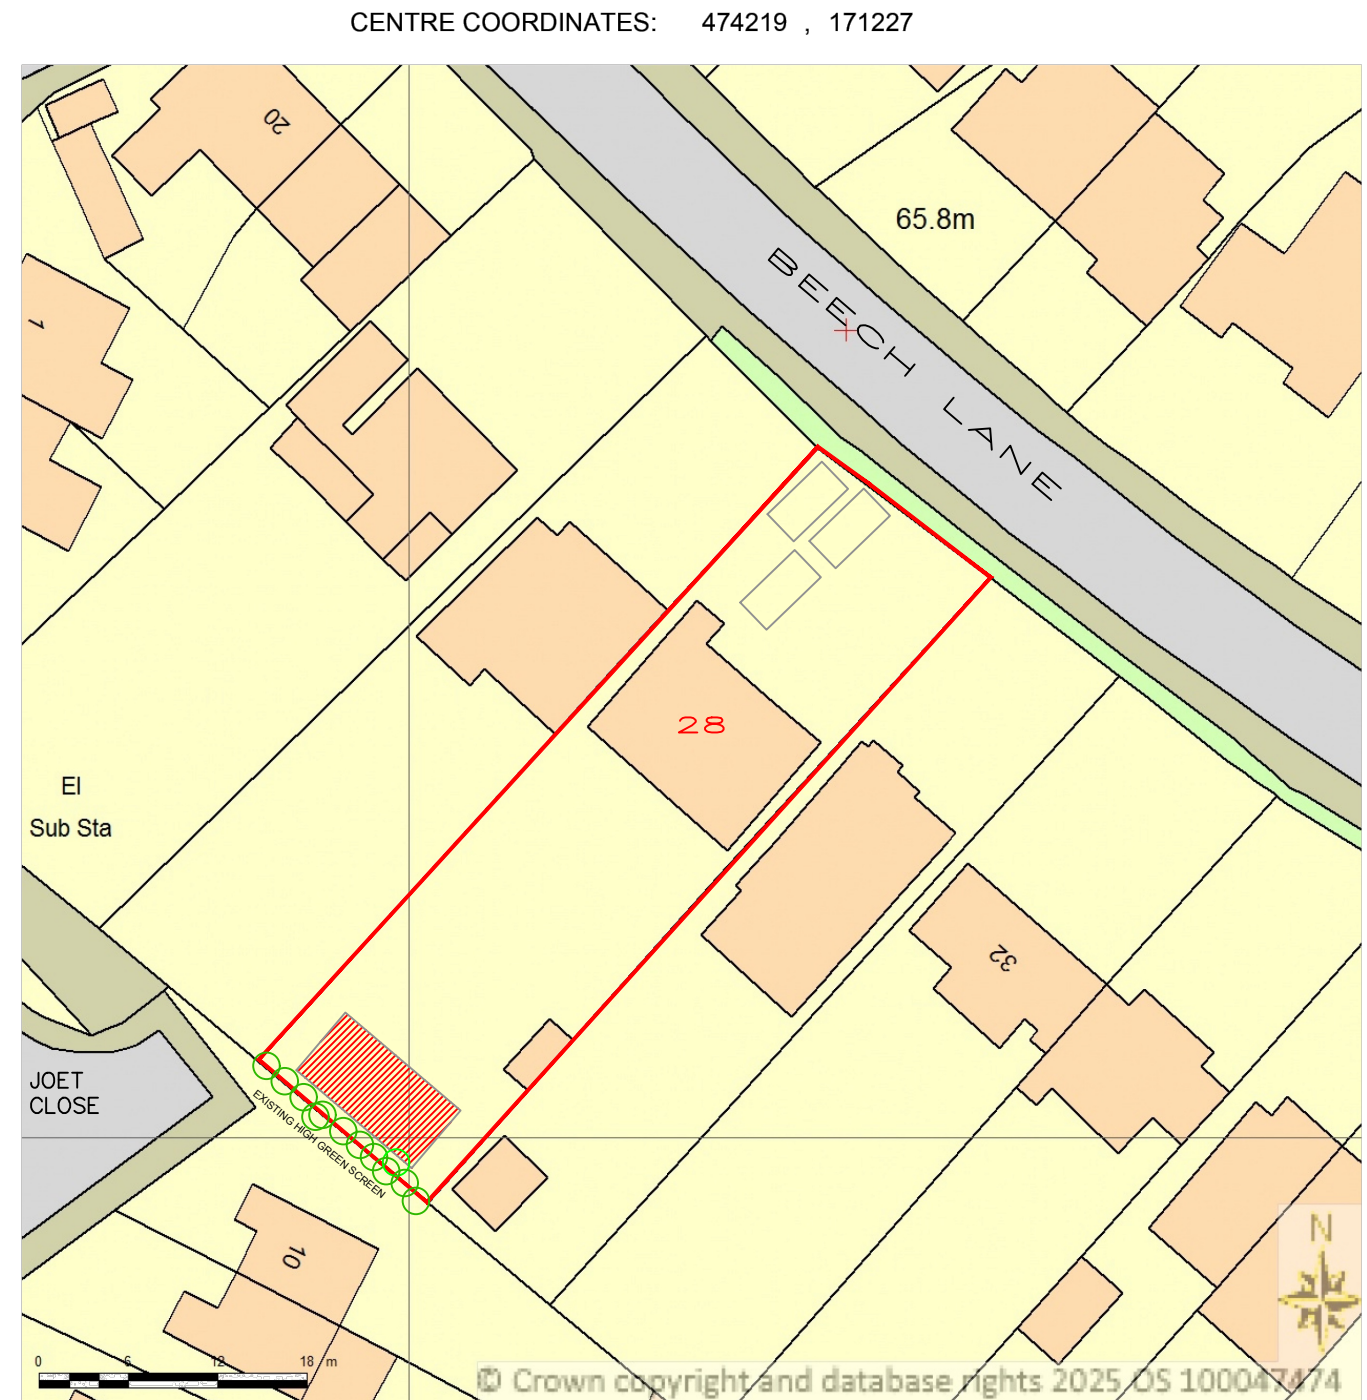

BLOCK PLAN
SCALE 1:500@A3

Supplied by Streetwise Maps Ltd
www.streetwise.net
Licence No: 100047474

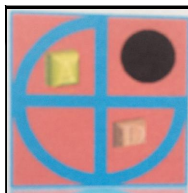


PROJECT:
PROPOSED OUTBUILDING FOR HOME GYM AND HOME OFFICE

28 Beech Lane
Earley


DRAWN BY:	P.S.
DATE:	12/01/2026
SCALE:	AS SHOWN@A3
FILENAME:	25016

DRAWING TITLE: LOCATION AND BLOCK PLAN	
DRAWING NUMBER:	BL-01


ArchDezine Limited
archdeziner7@gmail.com

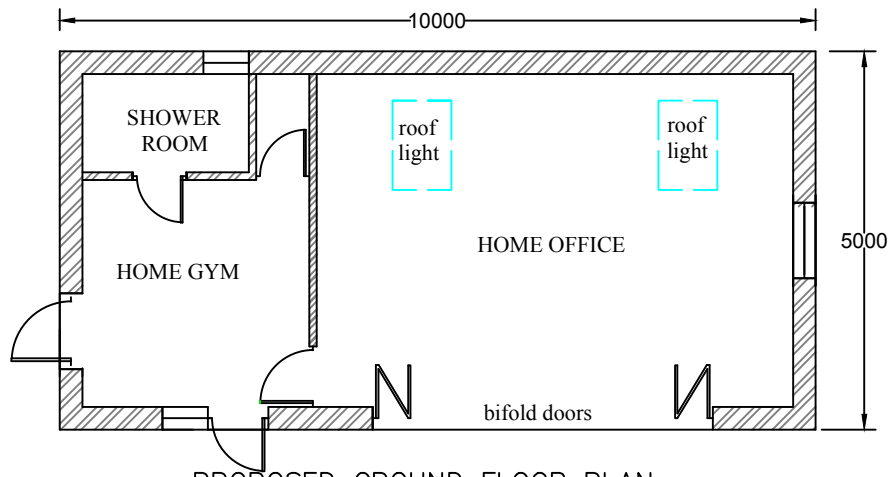


PROPOSED GROUND FLOOR PLAN

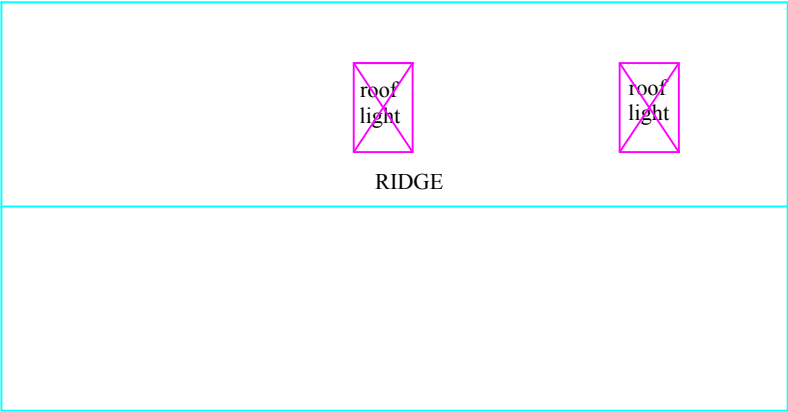


PROPOSED ROOF PLAN

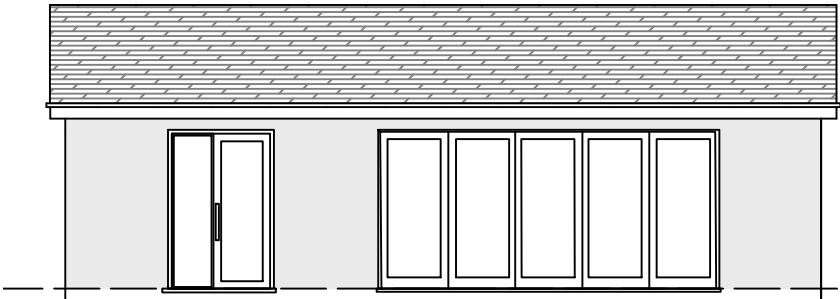


PROPOSED FRONT ELEVATION

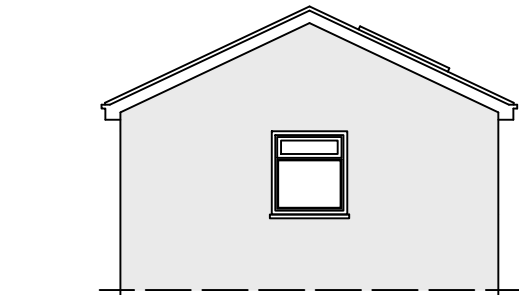


PROPOSED SIDE-1 ELEVATION

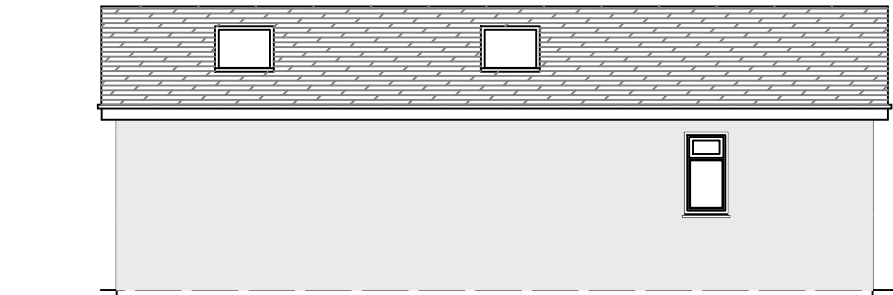


PROPOSED REAR ELEVATION

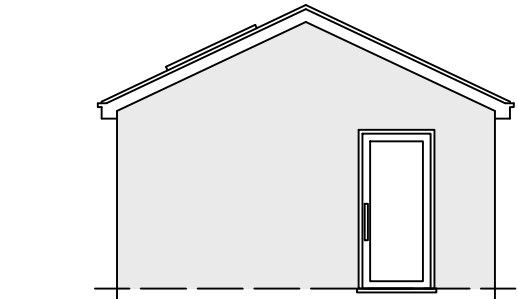

PROPOSED SIDE-2 ELEVATION

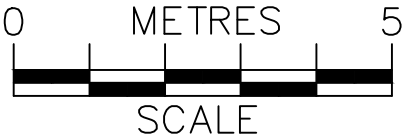

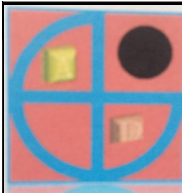	PROJECT:	28 Beech Lane Earley	DRAWN BY:	P.S.	DRAWING TITLE:		ArchDezine Limited archdeziner7@gmail.com
	PROPOSED OUTBUILDING FOR HOME GYM AND HOME OFFICE		DATE:	12/01/2026	PROPOSED PLANS & ELEVATIONS		
			SCALE:	1:100@A3	DRAWING NUMBER:		
			FILENAME:	25016	NMA—01		