



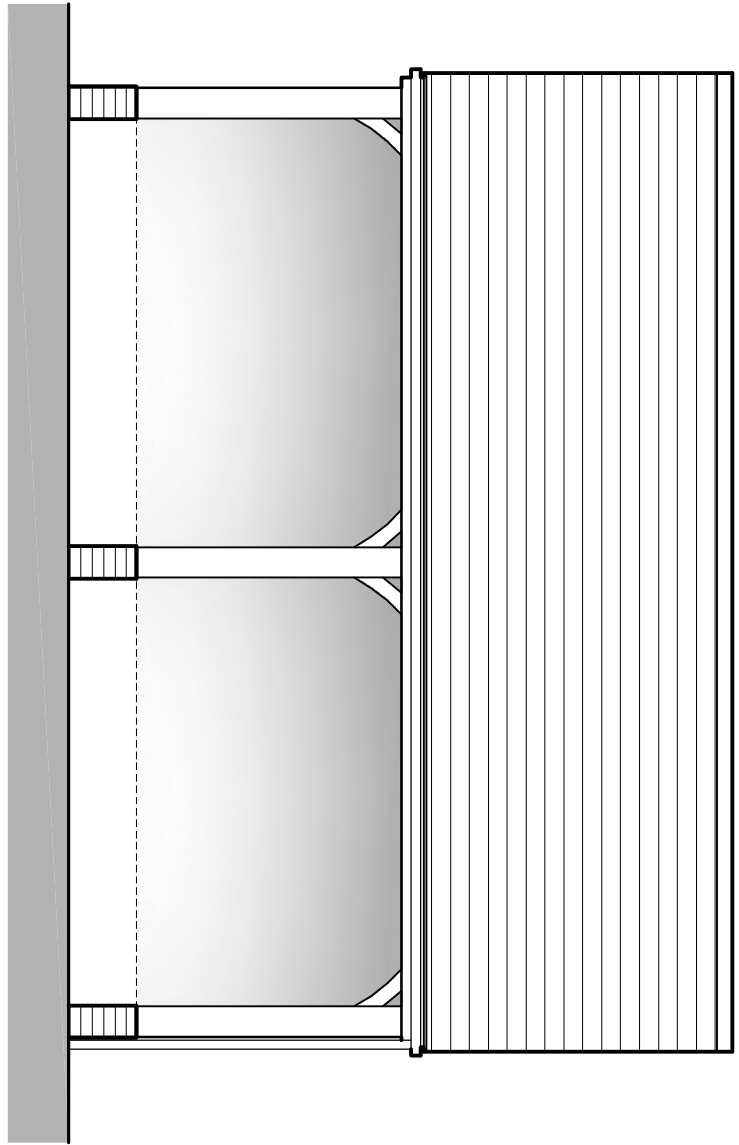

0 1 2 3 Metres

SCALE BAR @ 1-50


Proposed Front Elevation

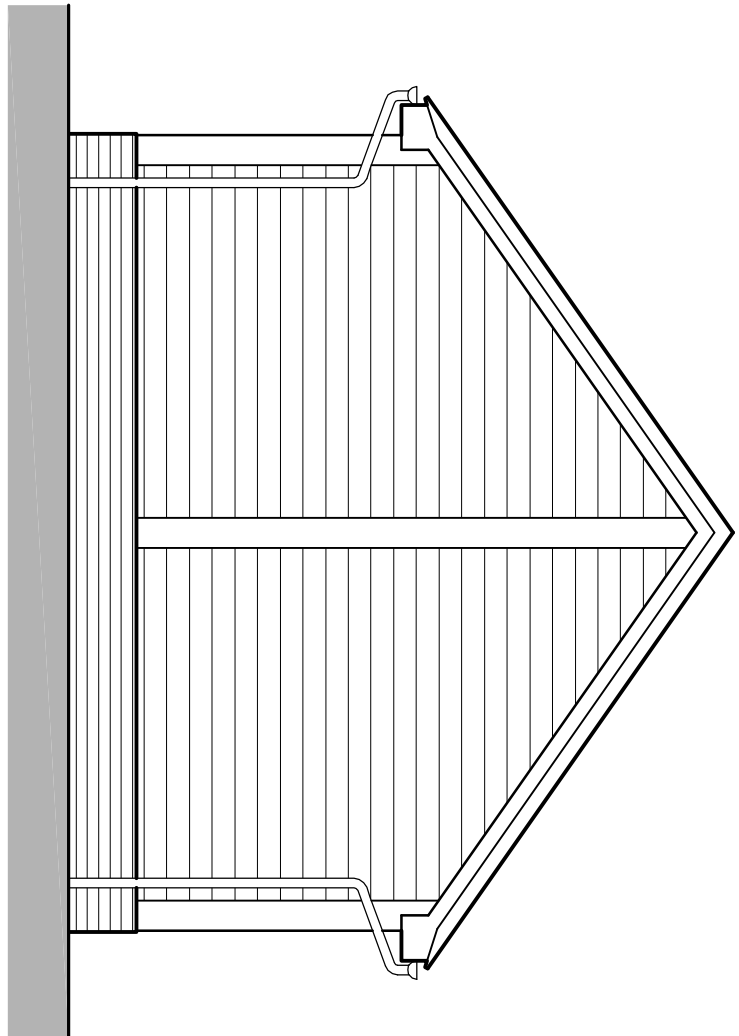

0 1 2 3 Metres

SCALE BAR @ 1-50


Proposed Side Elevation

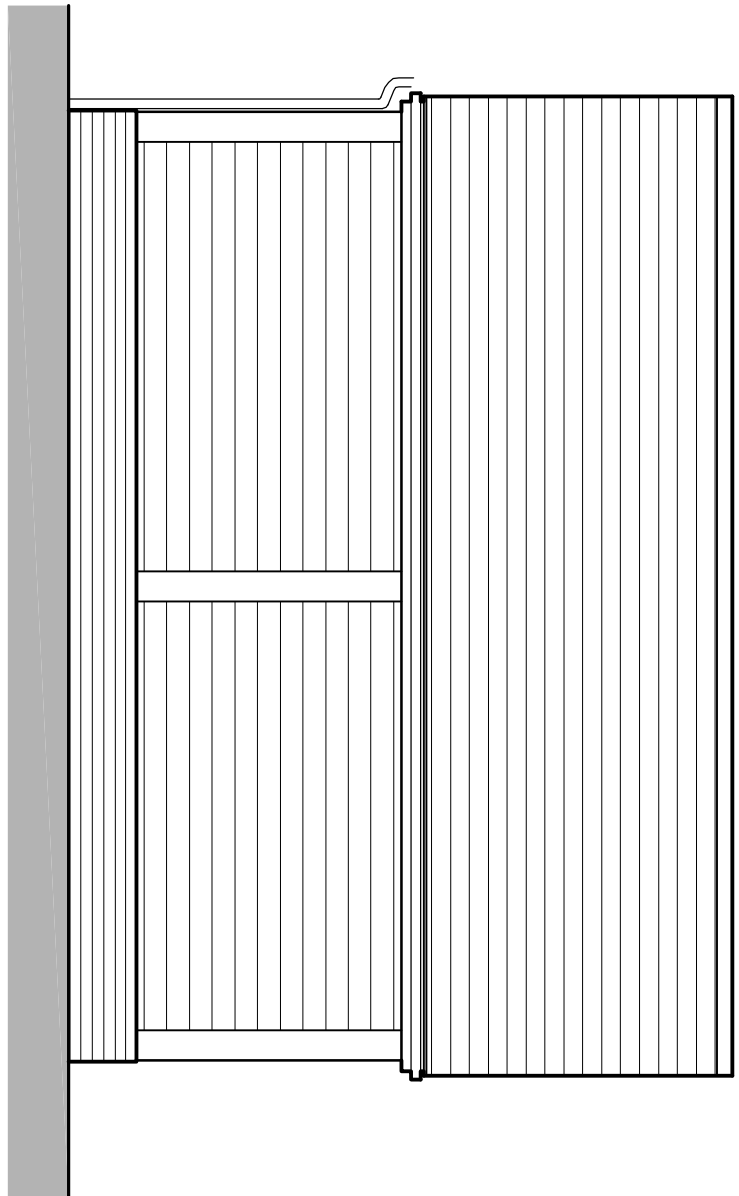

0 1 2 3 Metres

SCALE BAR @ 1-50



Proposed Rear Elevation

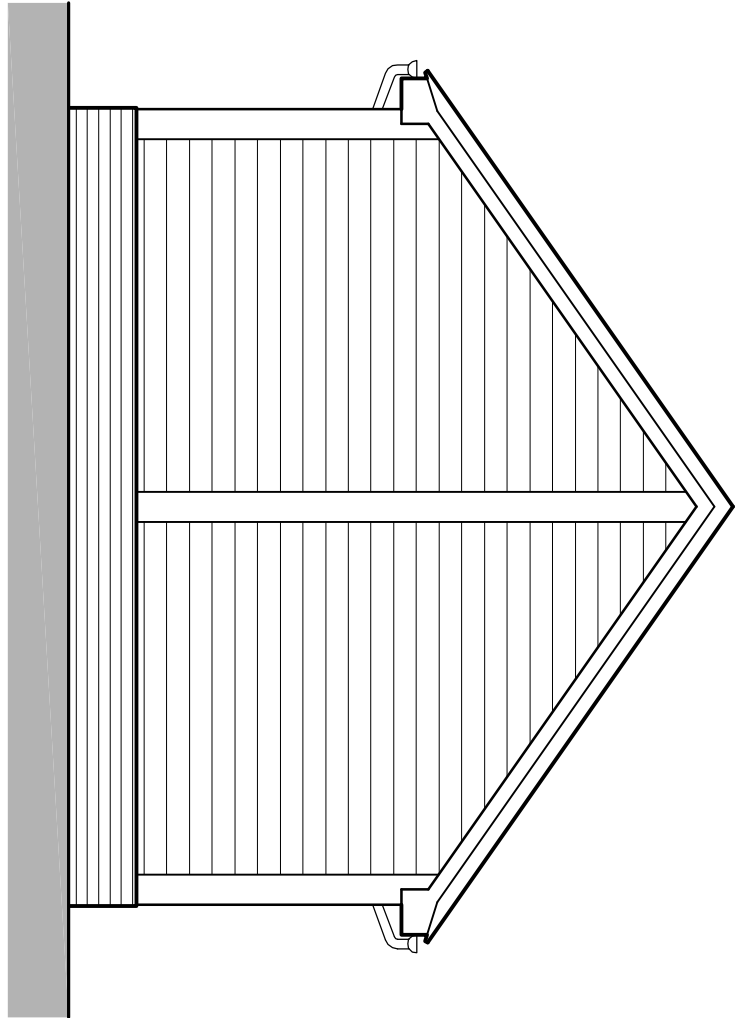

0 1 2 3 Metres

SCALE BAR @ 1-50

Proposed Side Elevation

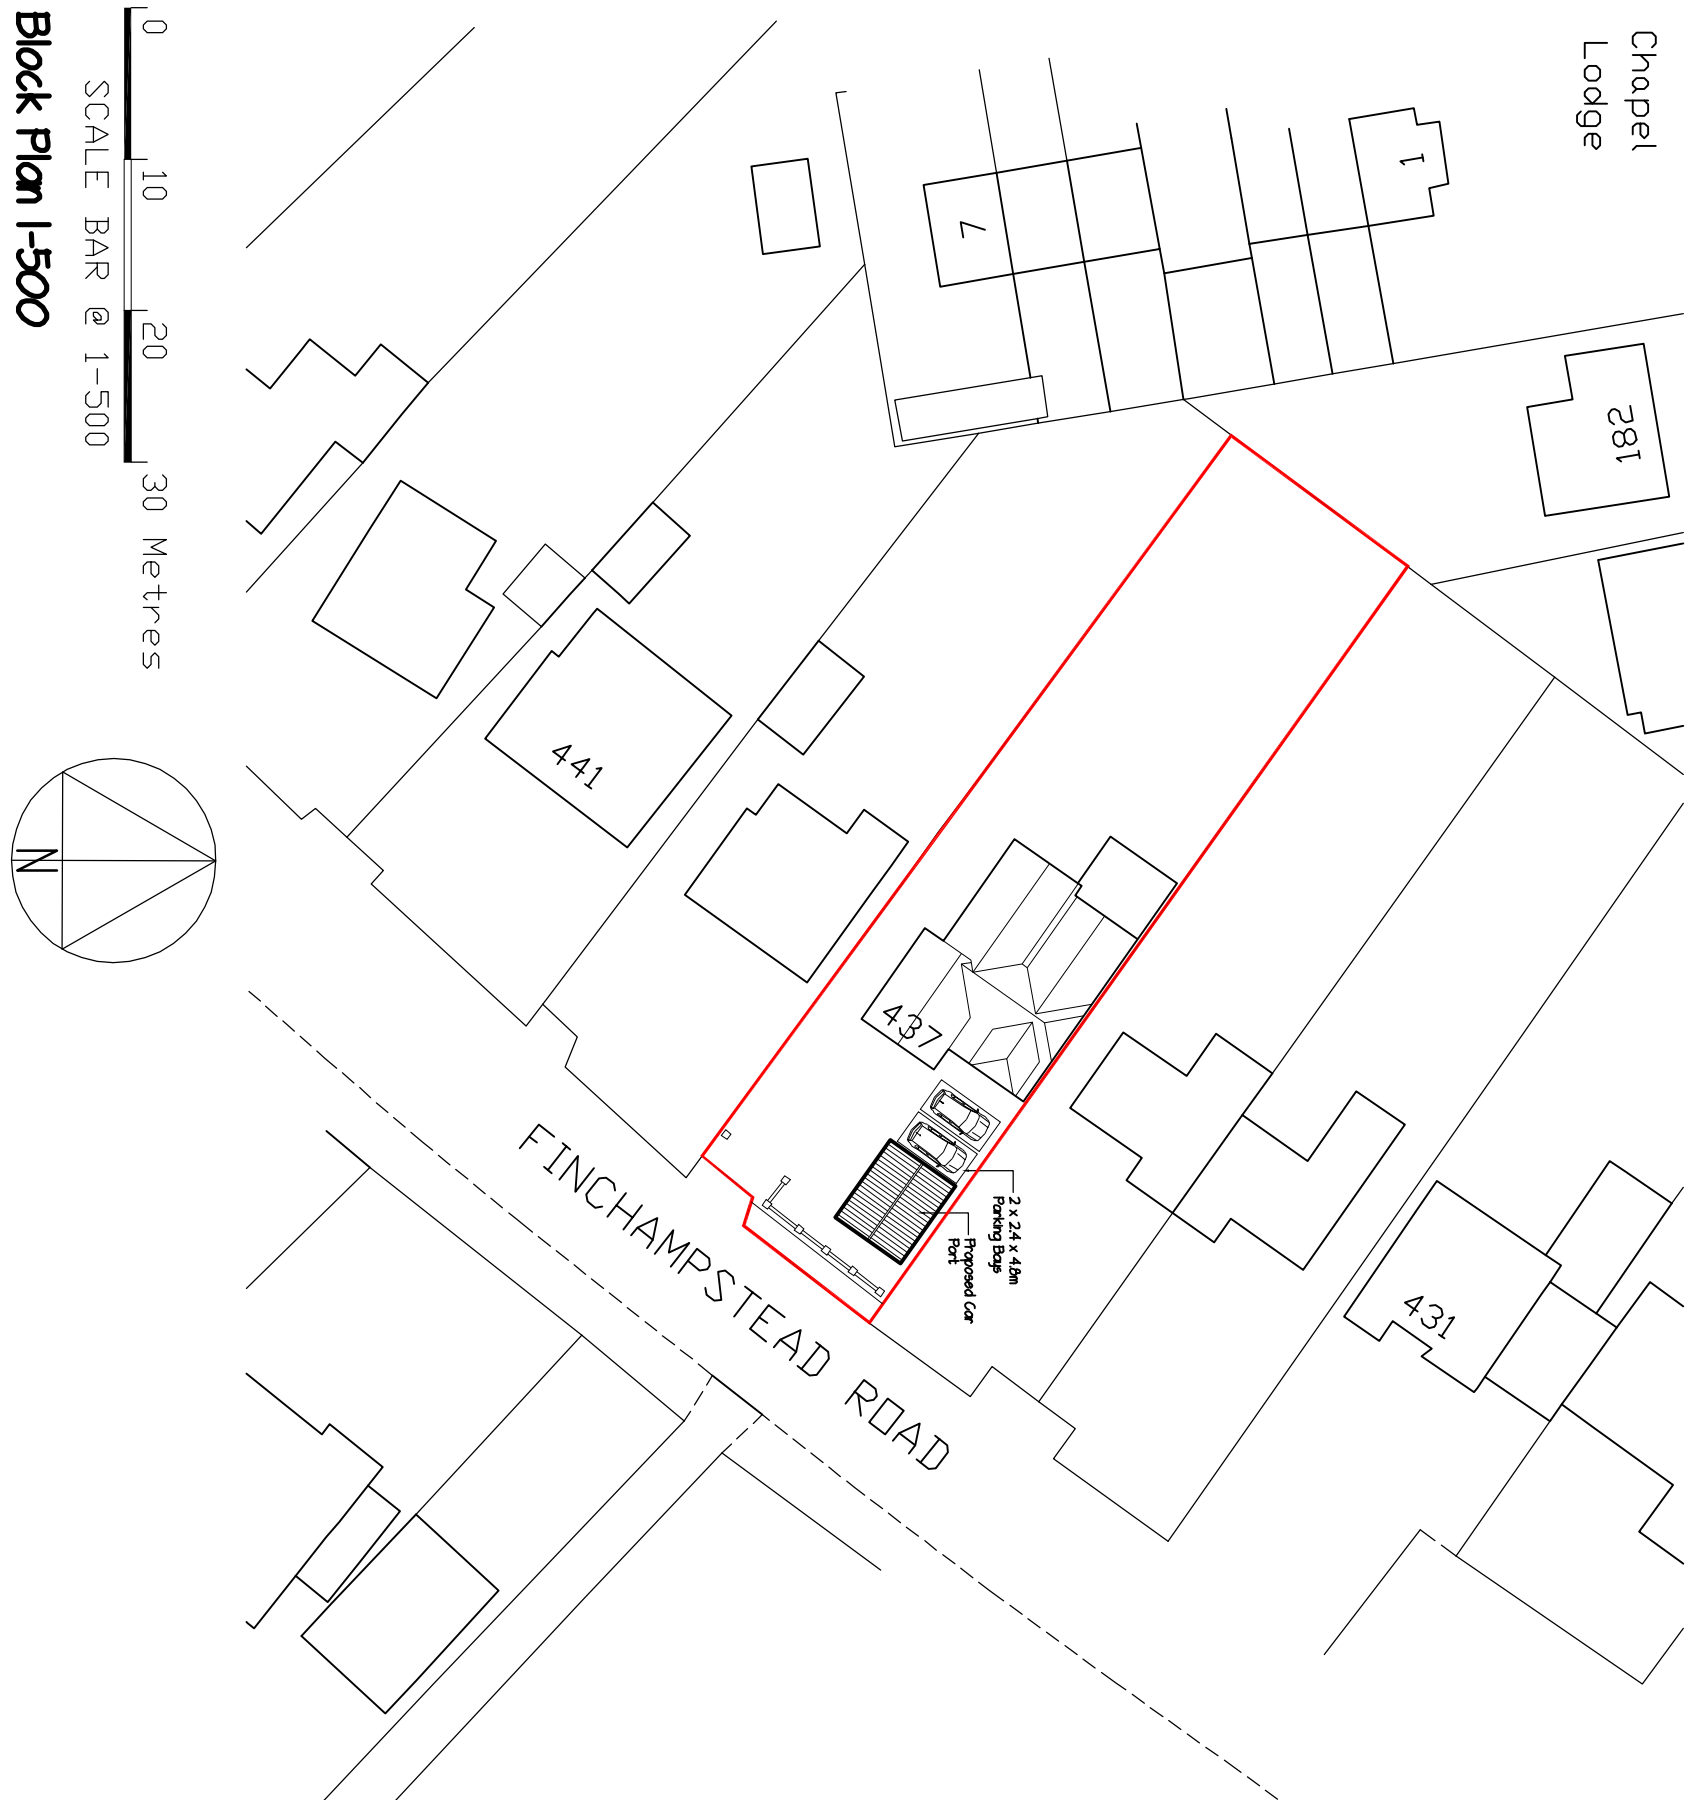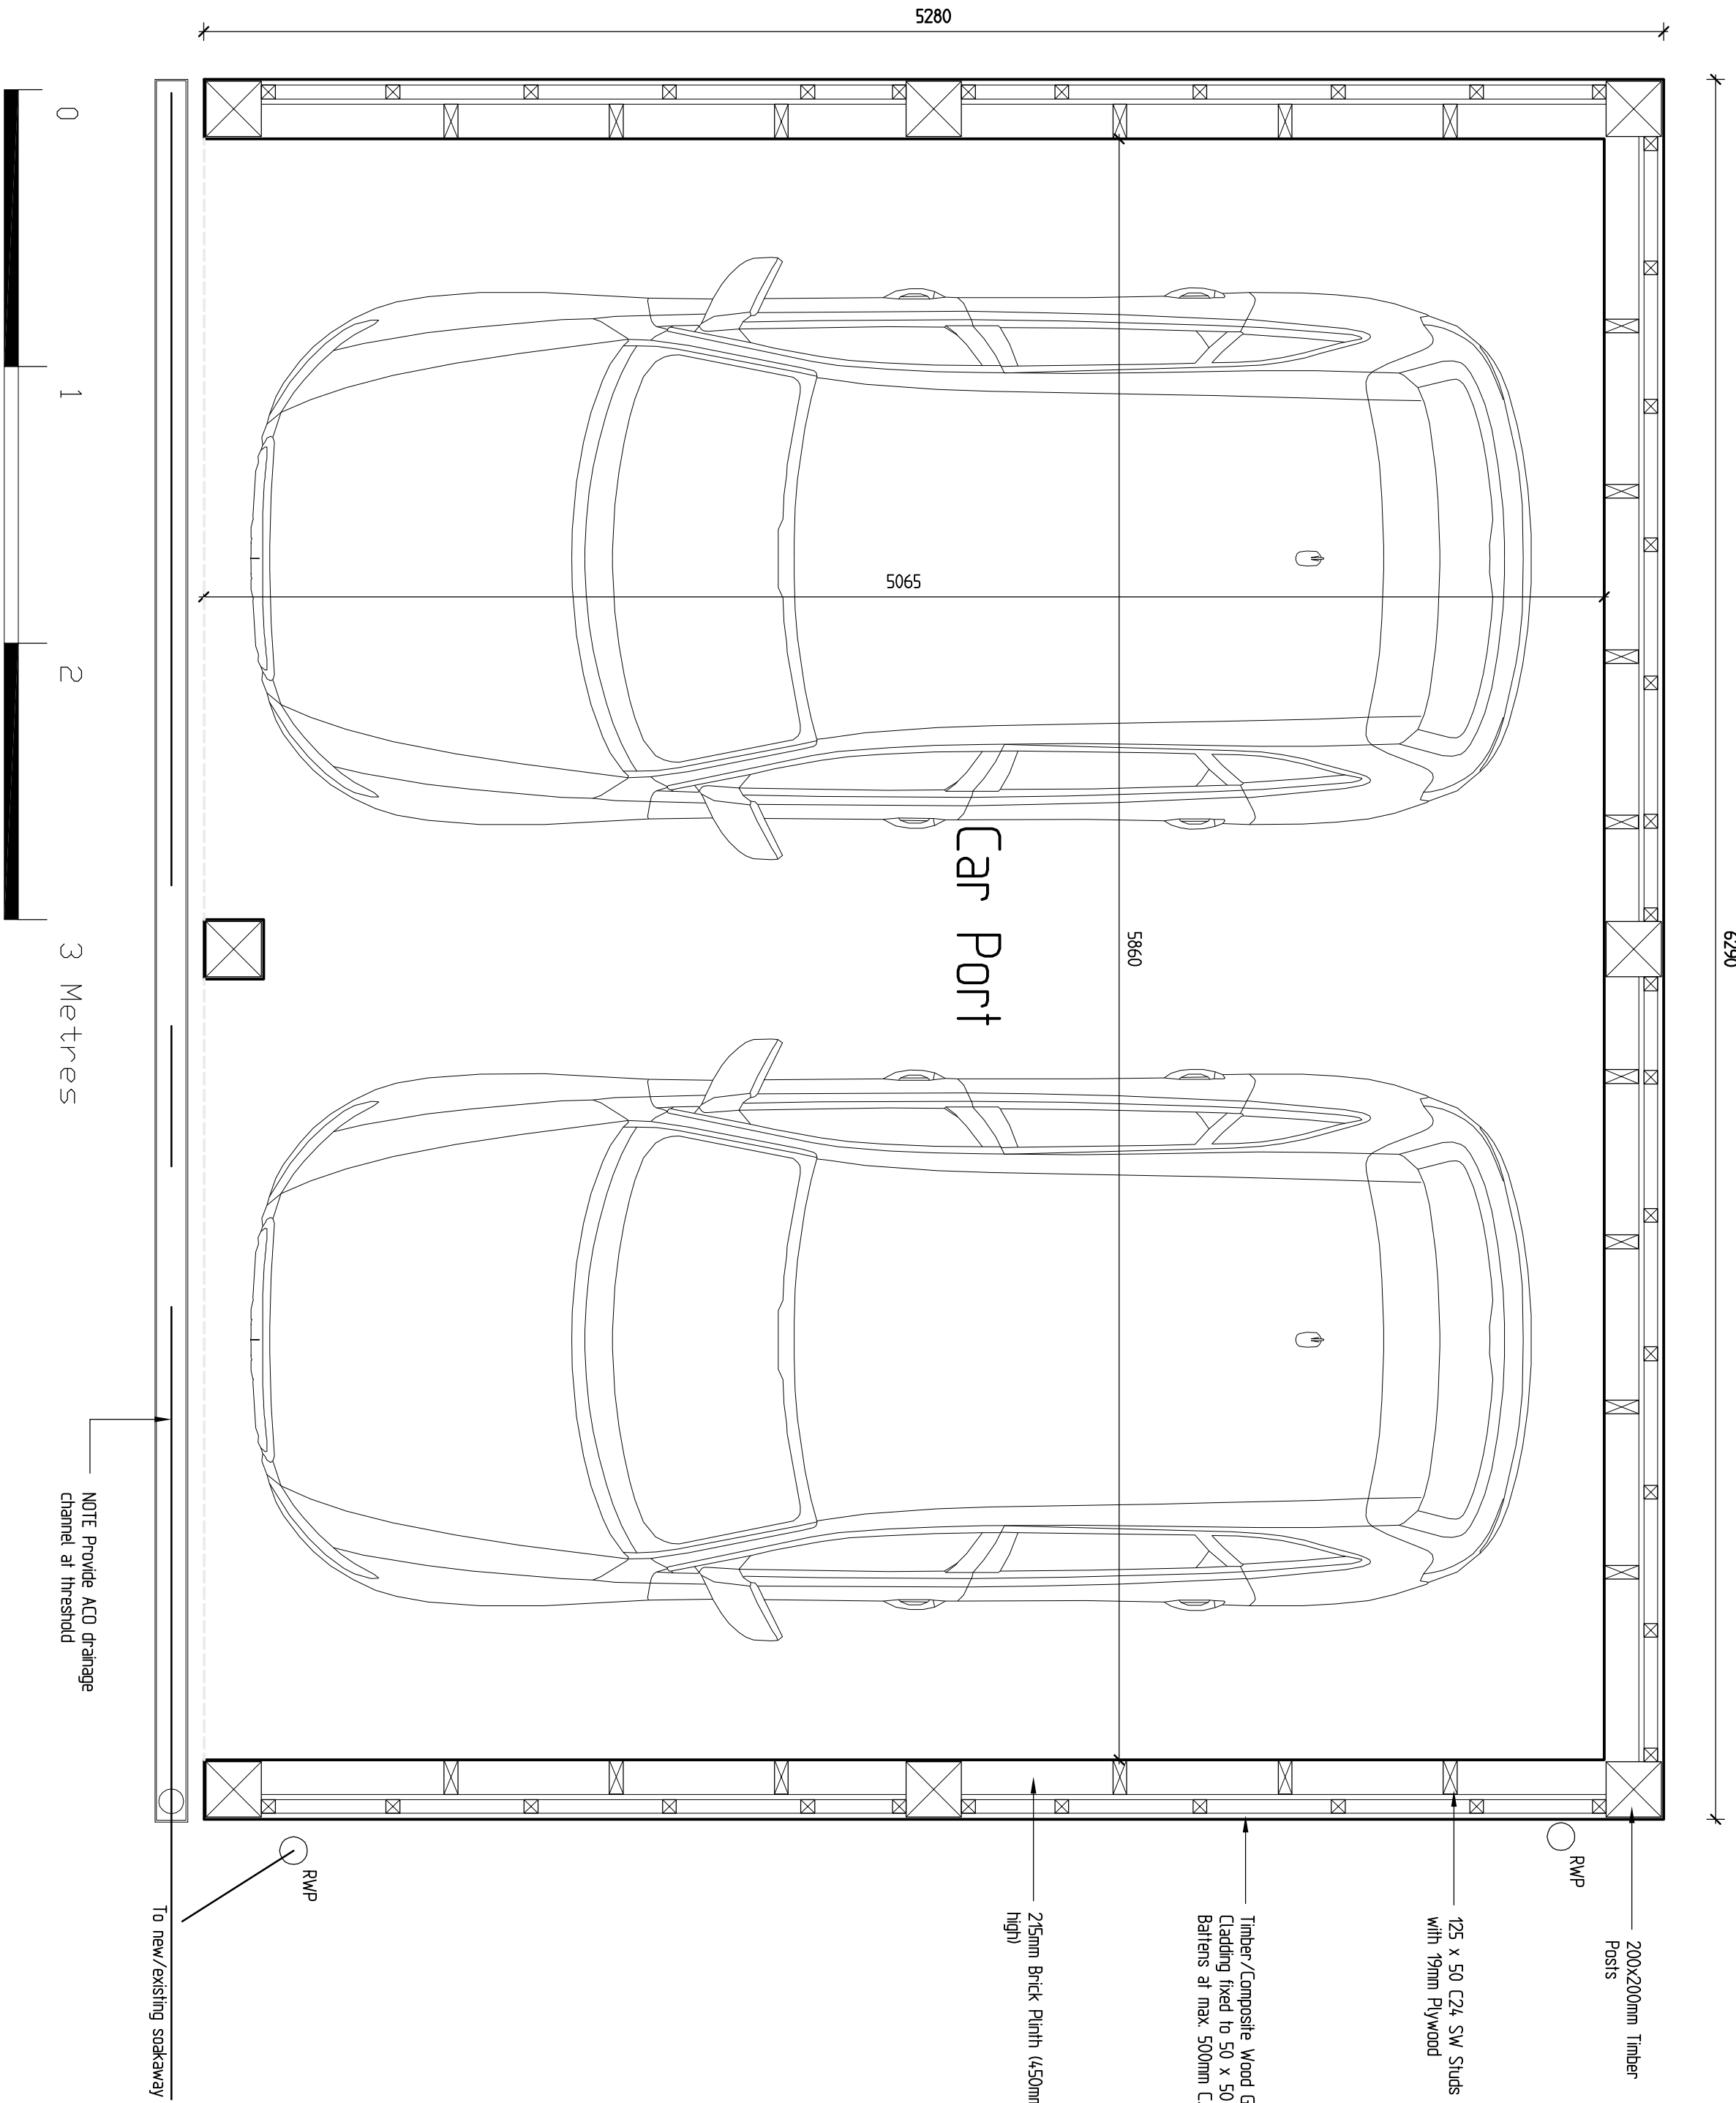

 G R E G Farrell Building & Design Consultant greg@gregfarrell.co.uk		43 Wexdown Way, Tidhurst, Bexhill, Kent, CT20 4BJ Tel & Fax: 0178 941 4249 Mobile: 07967 009862	
Planning, Building Regulations & Structural Design			
REVISIONS		Date	
Rev.	Description		
JOB TITLE			
437 Finchampstead Road Wokingham			
TITLE			
Proposed Car Port			
SCALE		DATE	
1:20 1:50		October 2024	
DRAWING No.		01	