



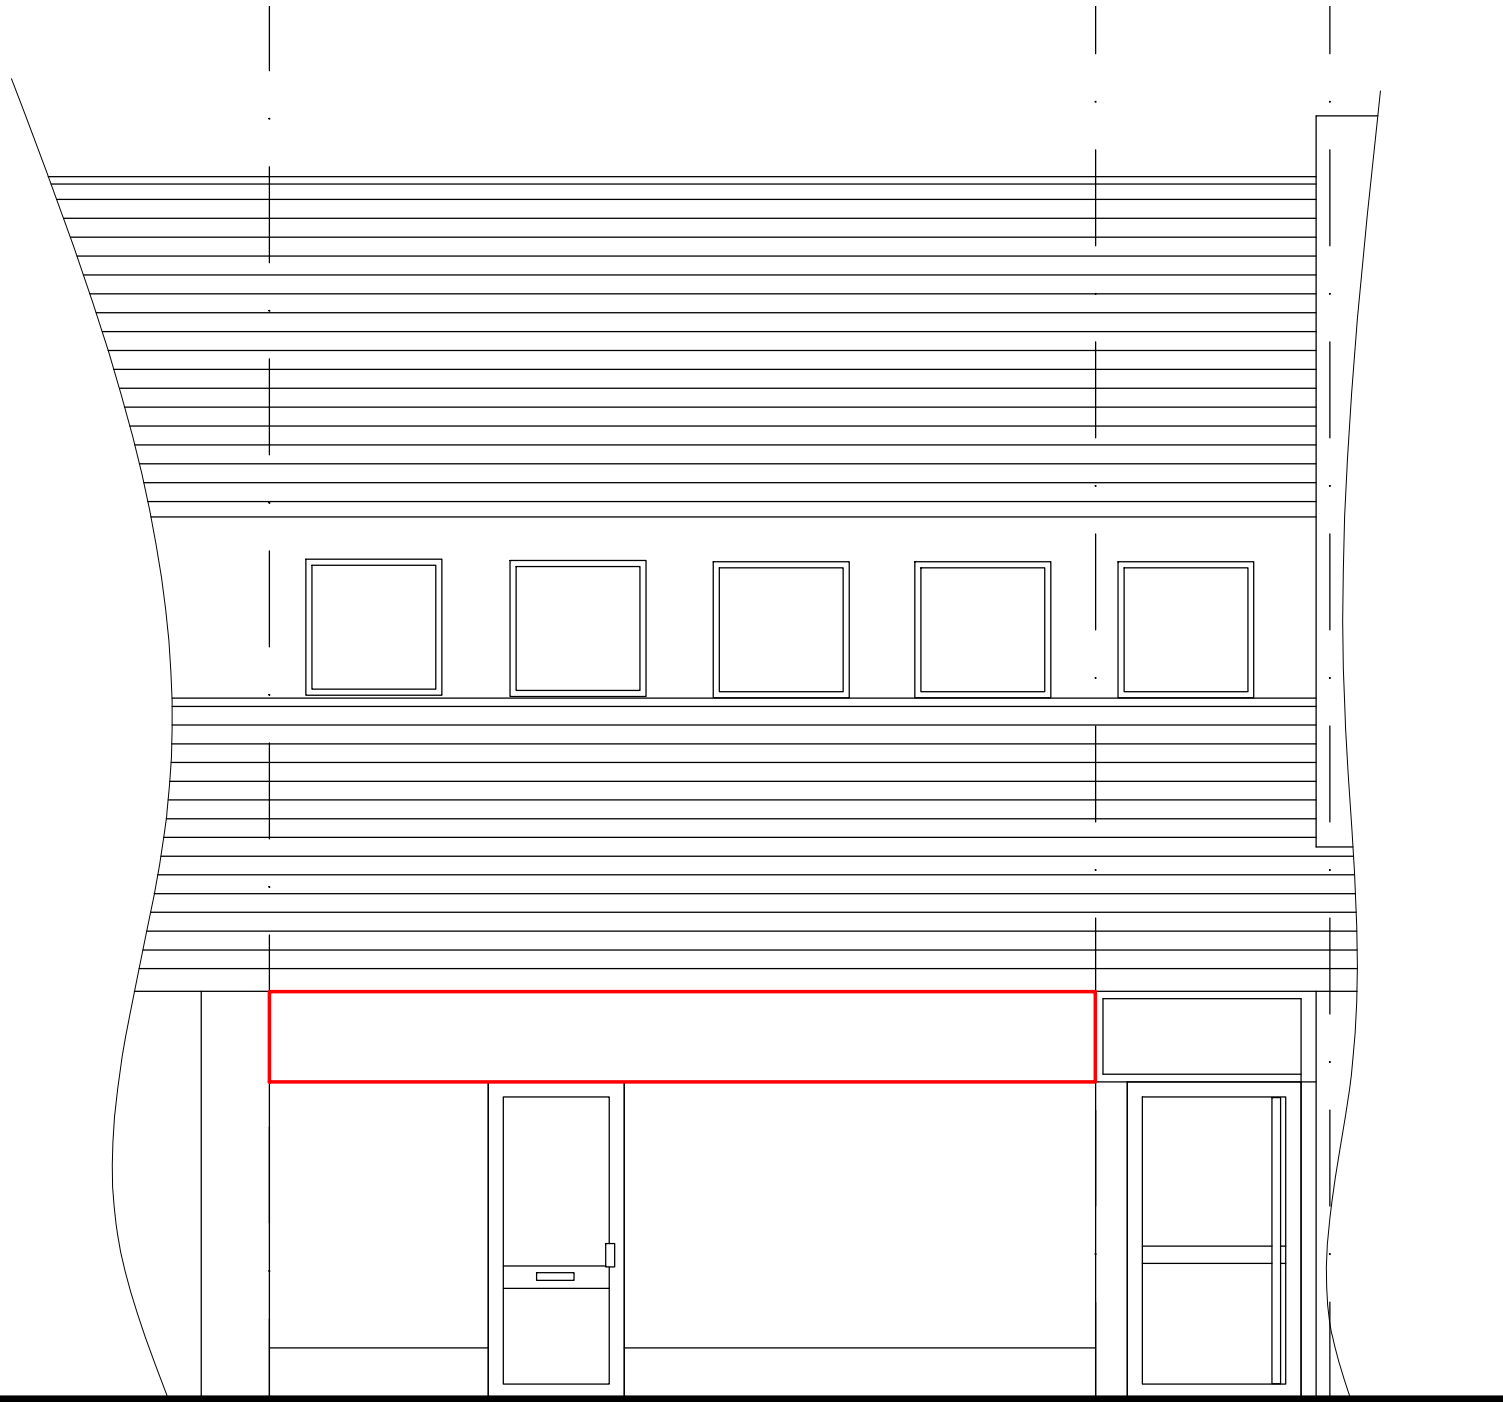

Please see shop sign specification seperately showing dimensions ans specifications.

Proposed Front Elevation 1:50

Scale Bar 1:50

 

ALL DIMENSIONS SHOWN ARE IN MILLIMETRES

<i>Name</i>	<i>SITE ADDRESS</i>		
Mr. M. K. Bhatti	UNIT 3 57-59 Crockhamwell Road Woodley. RG5 3SZ.		
<i>TITLE</i>			
<i>Proposed Shop sign</i>			
<i>SCALE</i>	<i>DATE</i>	<i>DWG NO</i>	<i>Rev</i>