



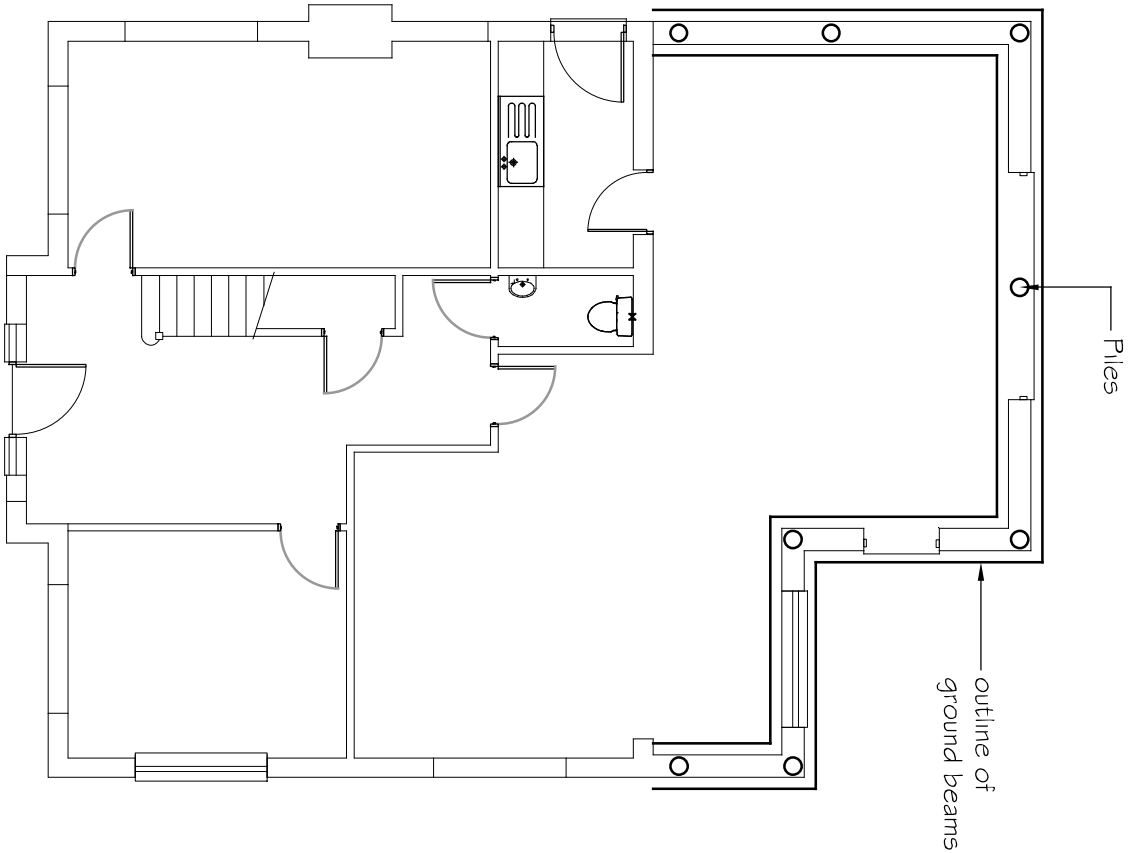

PLAN

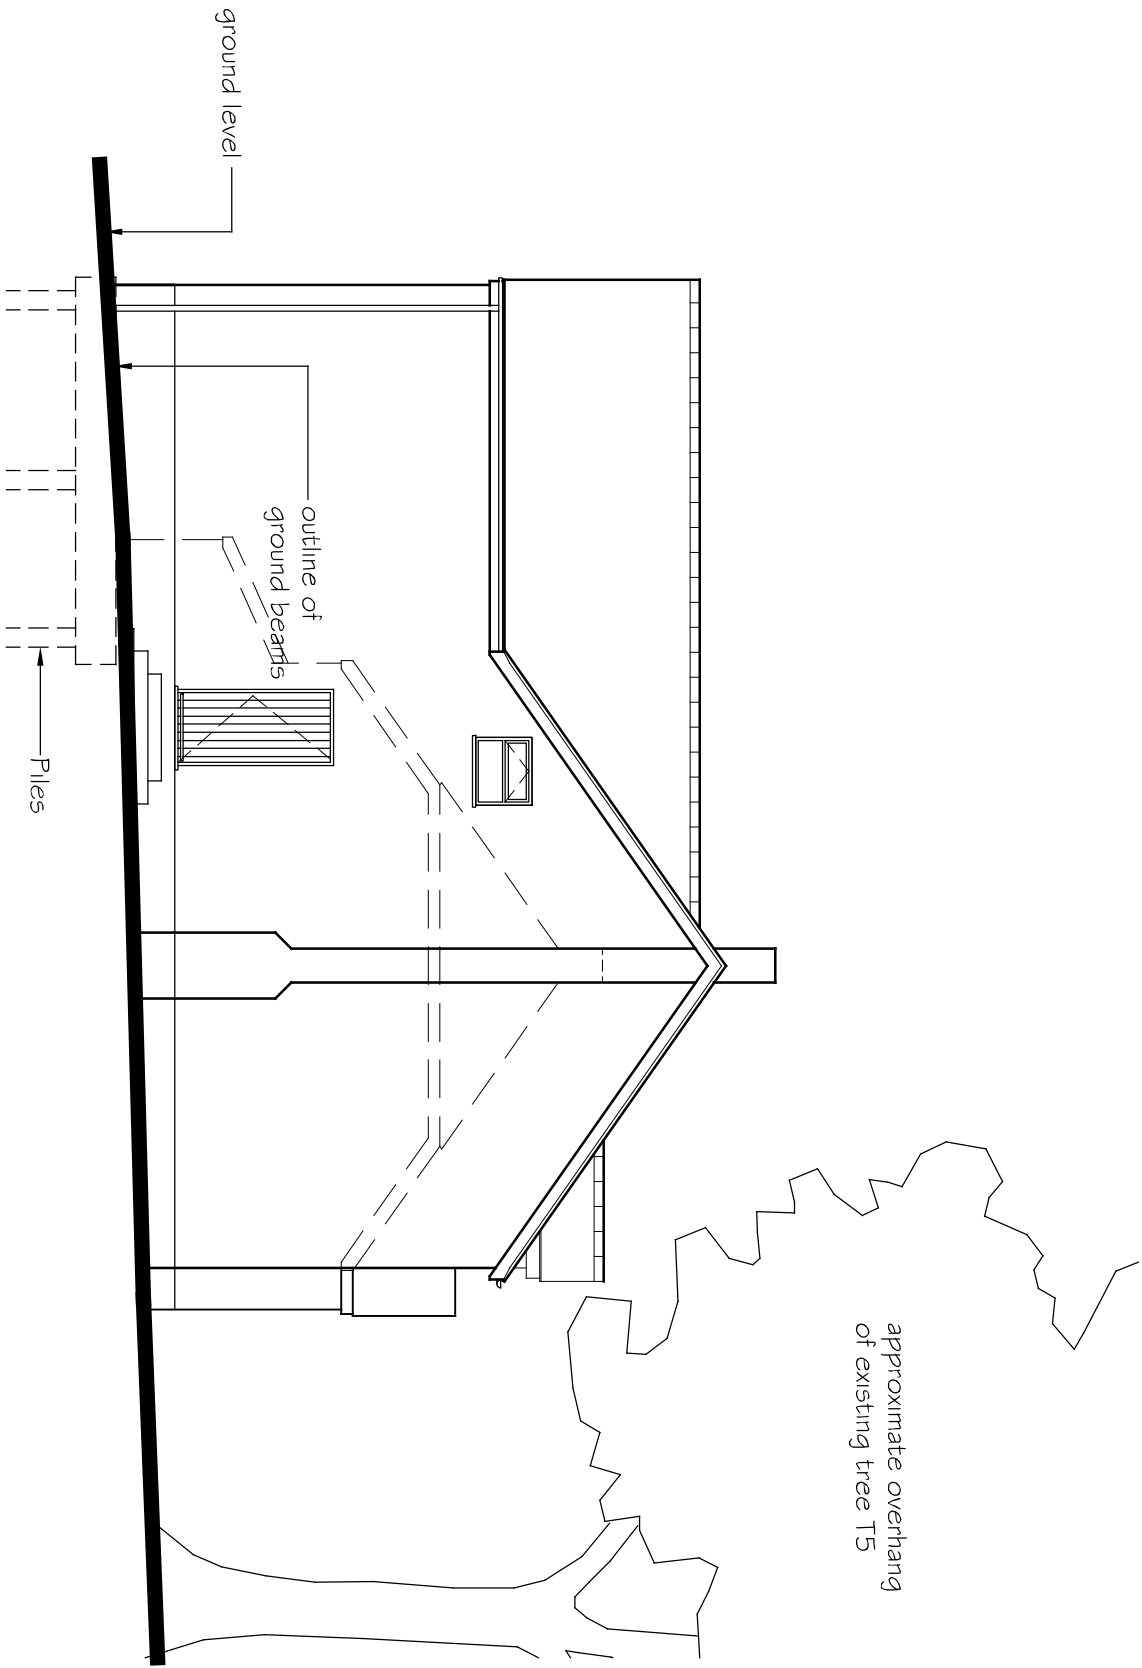

SIDE ELEVATION SHOWING RELATIONSHIP OF  
GROUND BEAMS TO EXISTING GROUND LEVELS

A3  
Original

0 1 2 3 4m  
Scale 1:100

Revision A Sept 2025  
Extension reduced in  
depth and tree indicated  
against front elevation

354 Barkham Road,  
Wokingham

Proposed Extensions  
Preliminary Pile Layout Plan

Architectural Services  
17 Wicker Oak, Church Street, Sandhurst, RG21 2JH  
Tel: 07946 072610

Drawings  
251 532/06 A

Scale: 1:100  
Date: April 2025

Copyright