




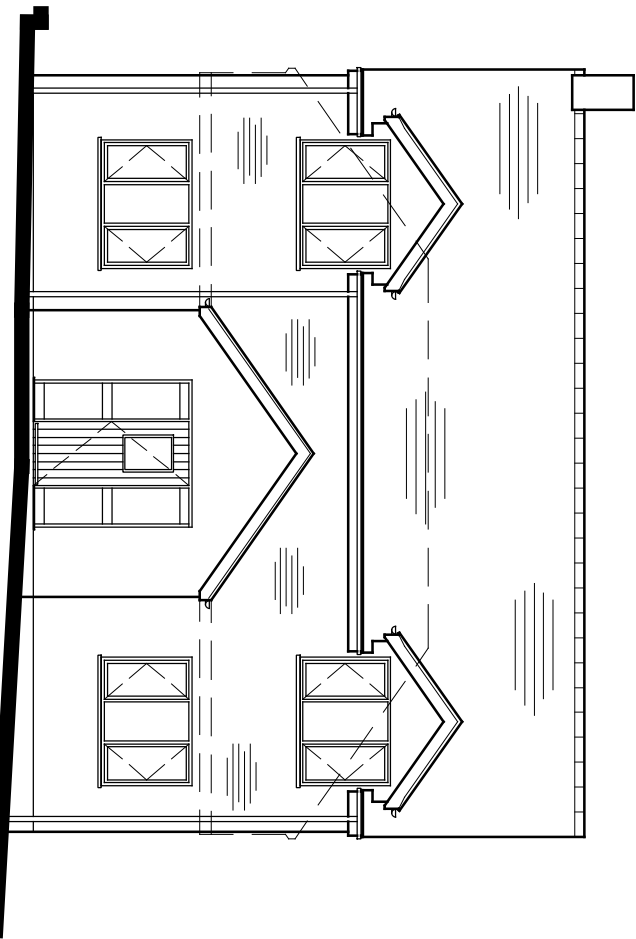


FRONT ELEVATION

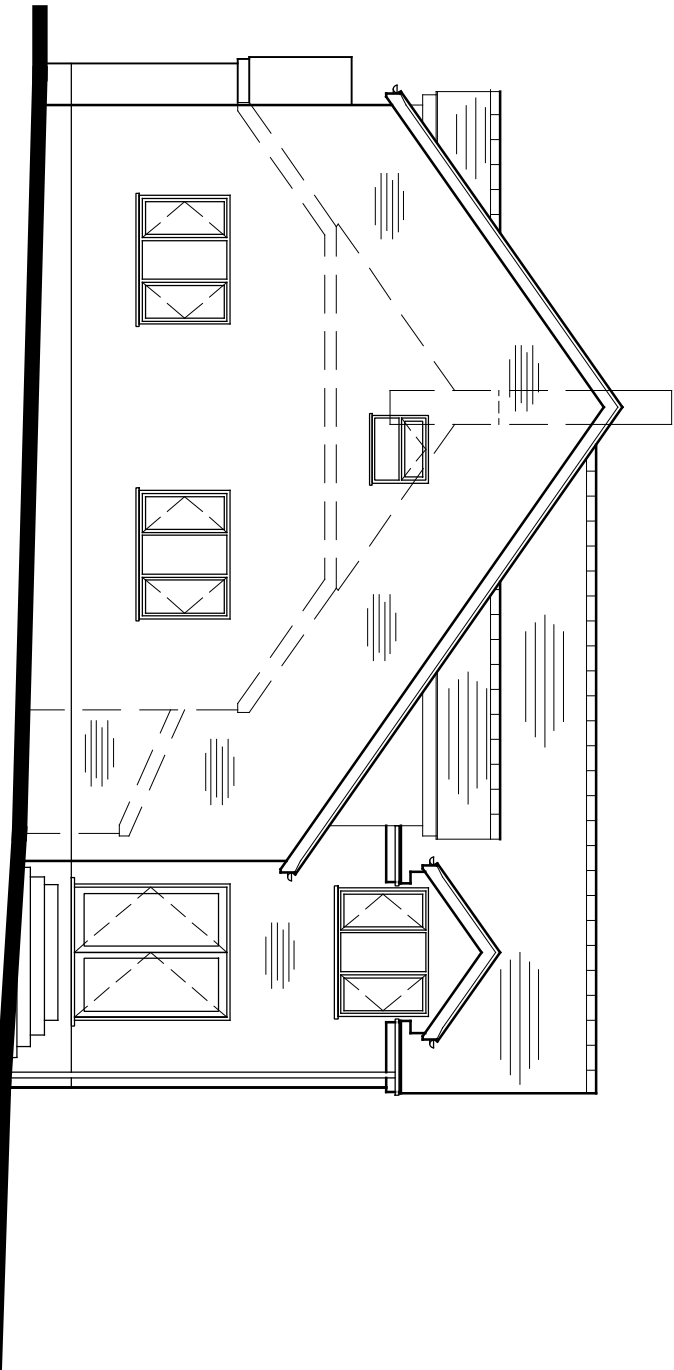


SIDE ELEVATION

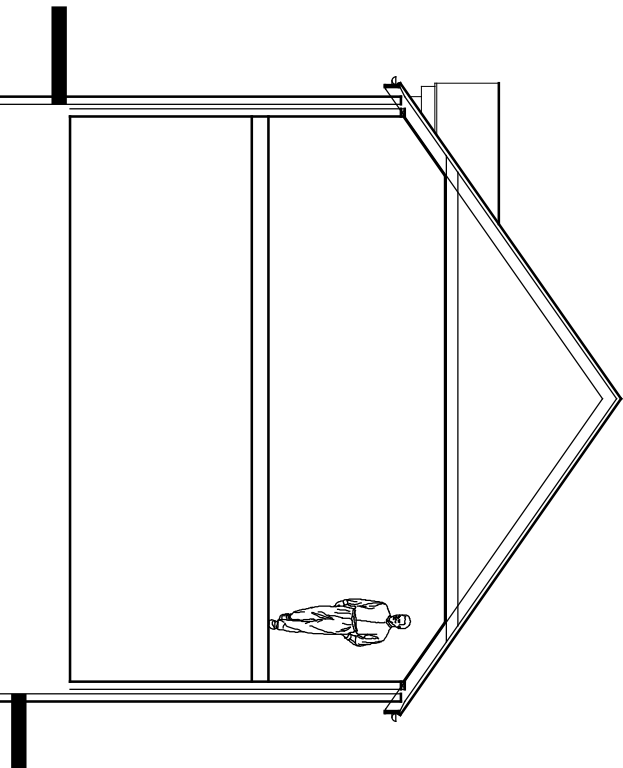


TYPICAL SECTION
ACROSS FRONT AREA

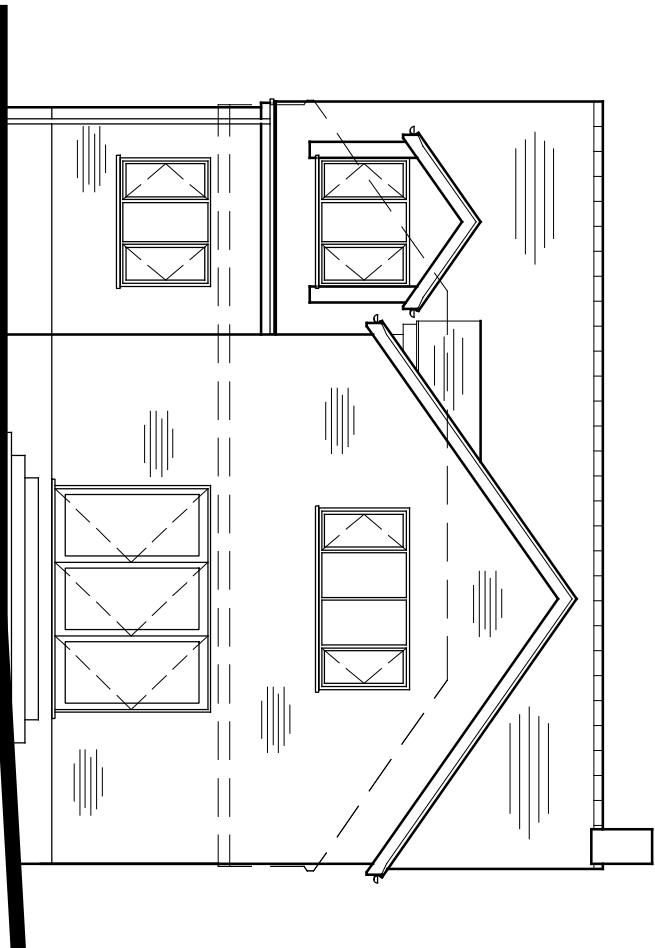

REAR ELEVATION

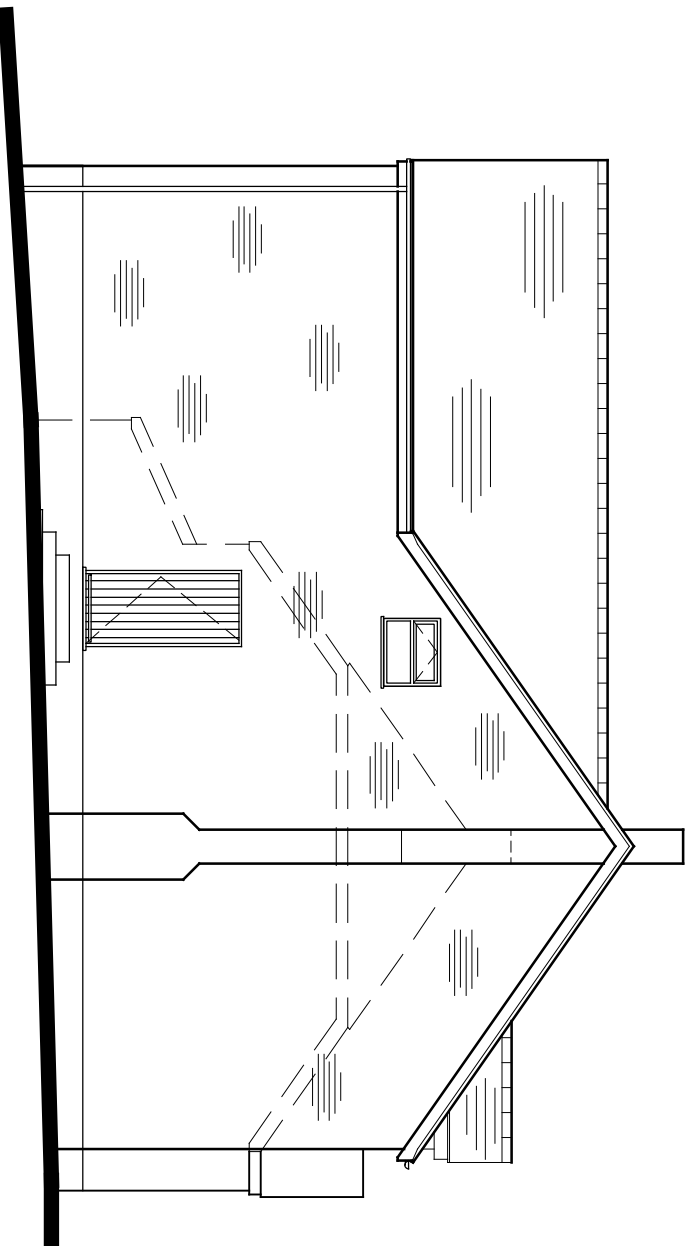

SIDE ELEVATION

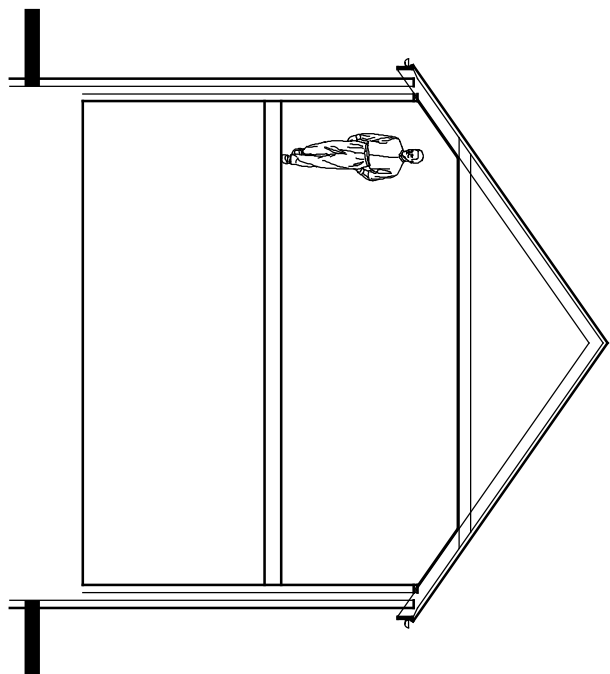

TYPICAL SECTION
ACROSS REAR EXTENSION

MATERIALS

- Roof: Interlocking concrete tiles
- Walls: Facing brick to match existing
- Windows: Double glazed PVC-U windows
- Doors: Colour coated aluminium framed bifold doors
- Paving: Coloured concrete slabs
- Driveway: Shingle with tarmac apron 5m from adjacent highway

A2
Original



Revision A Sept 2025
Extension reduced in depth

354 Barkham Road,
Wokingham

Proposed Extensions
Proposed Elevations

Architectural Services

Scale: 1:100
Date: Jan 2025

25153205 A

17 Nelson Ave., Clarendon Street, Swindon SN1 2D1
Tel: 07948 972310

Drawn by

Checked by