




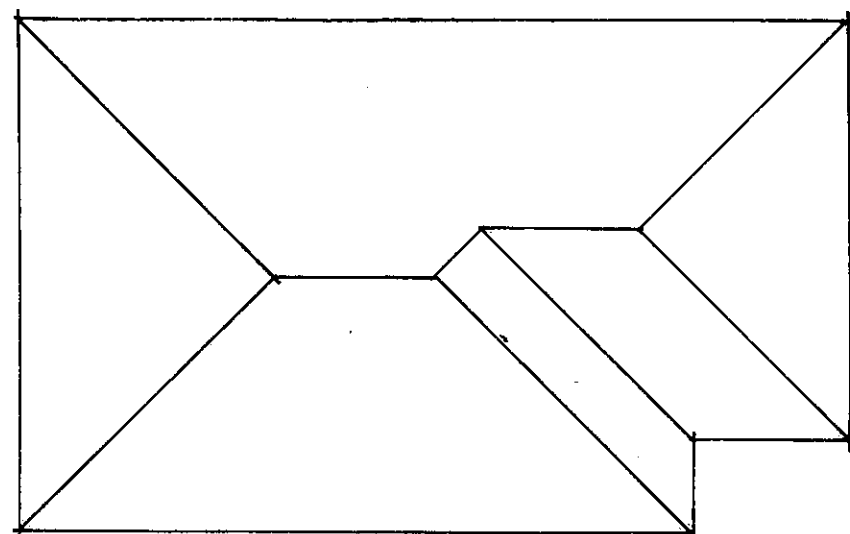


ROOF PLAN

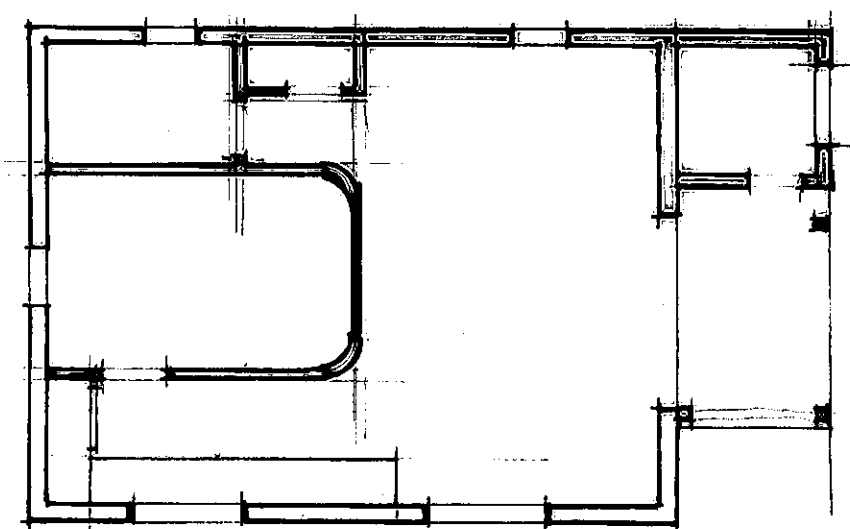


FLOOR PLAN

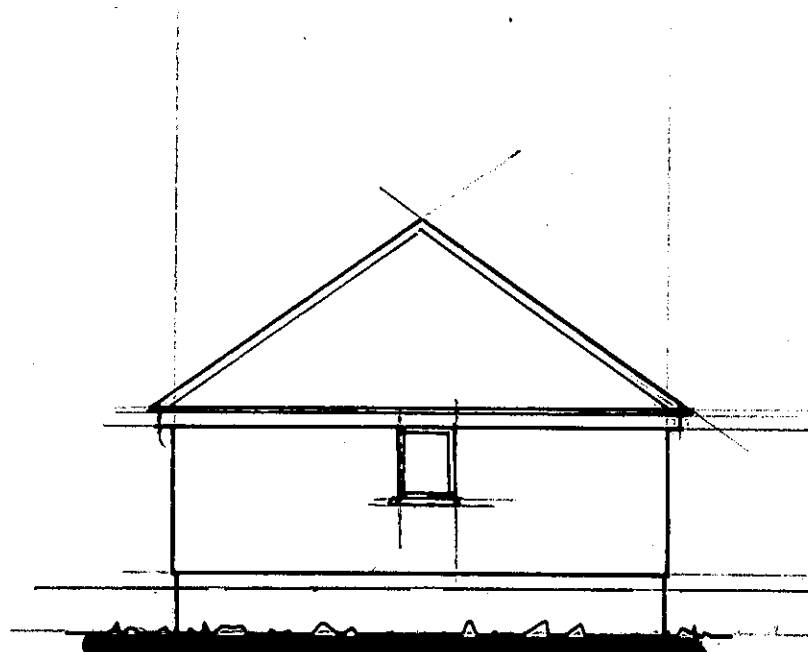


NORTH EAST

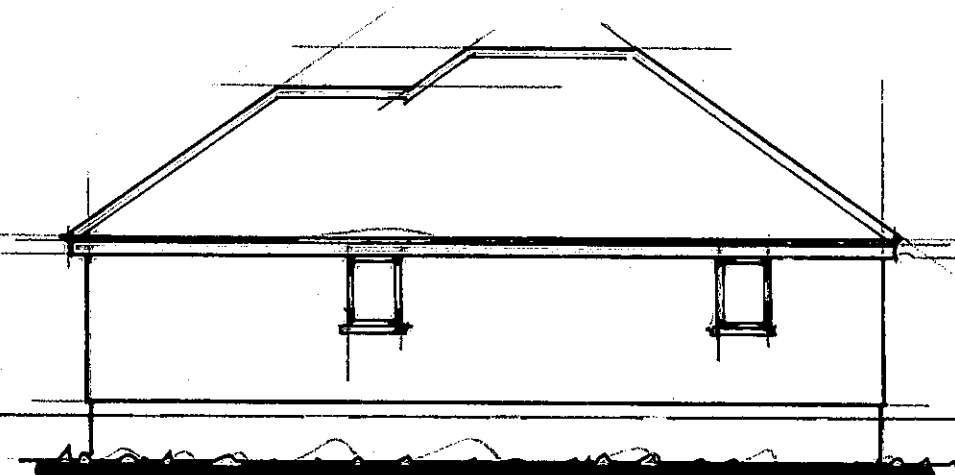

SOUTH EAST

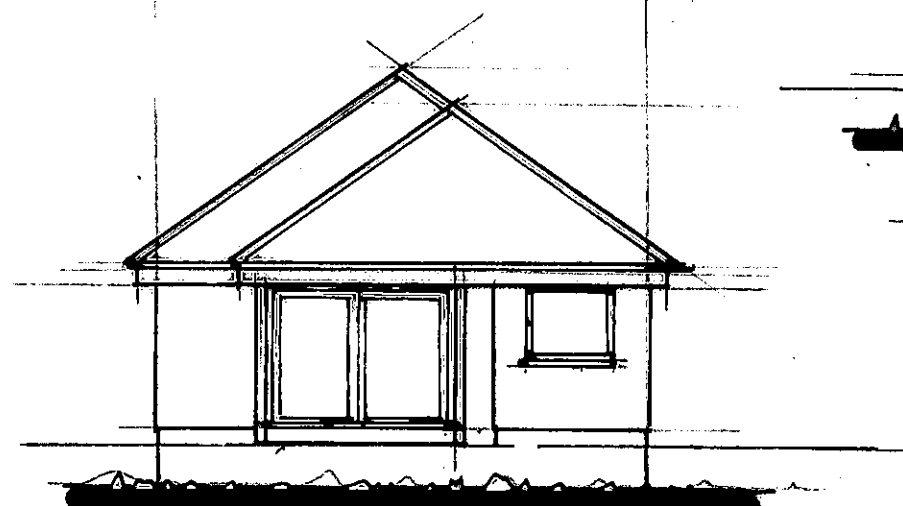

SOUTH WEST

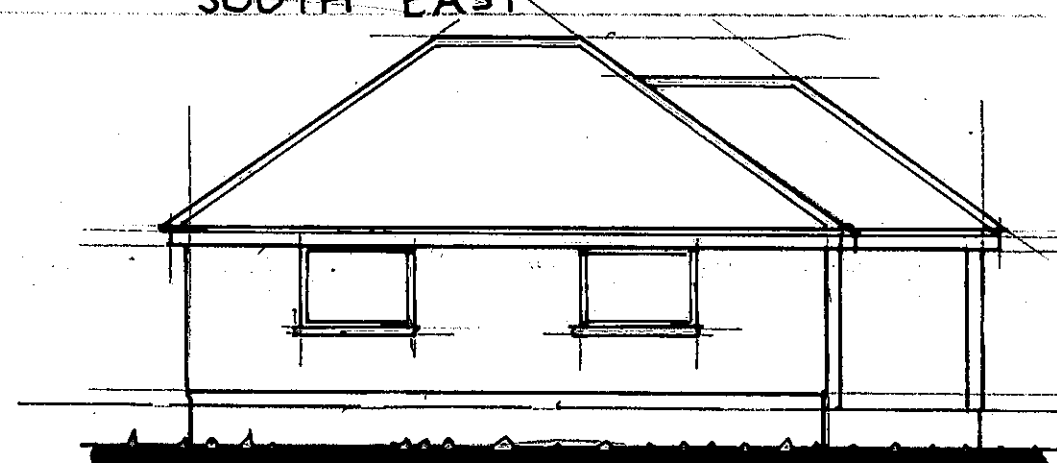

NORTH WEST

0 1 2 3 4 5m

A.G. BUTLER & ASSOCIATES
32, FAWCETT CRESCENT.
WOODLEY RG5 3HU
Tel 0117 401 3684

THE OLD HOUSE, LEA FARM,
LODGE ROAD, HURST
RG10 0SS

EXISTING

Scale 1:100 (A3)

date Feb 26

Dwg No
1256 / 1