




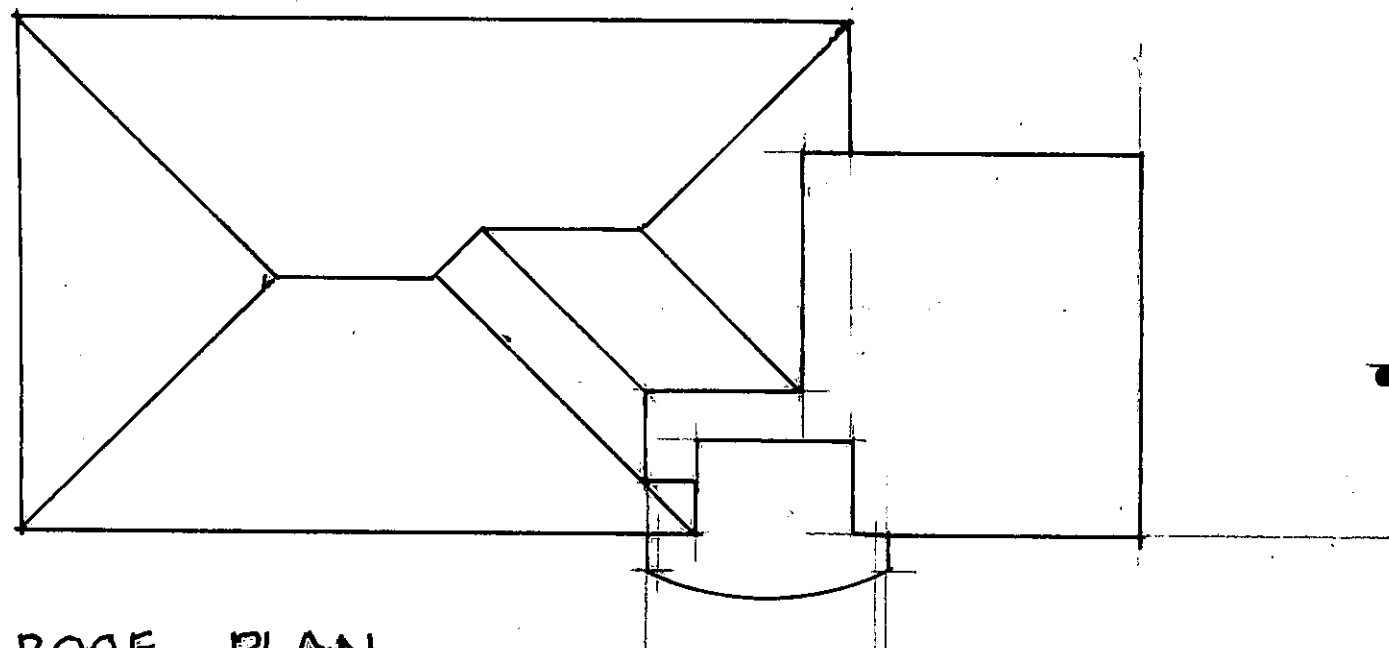


ROOF PLAN

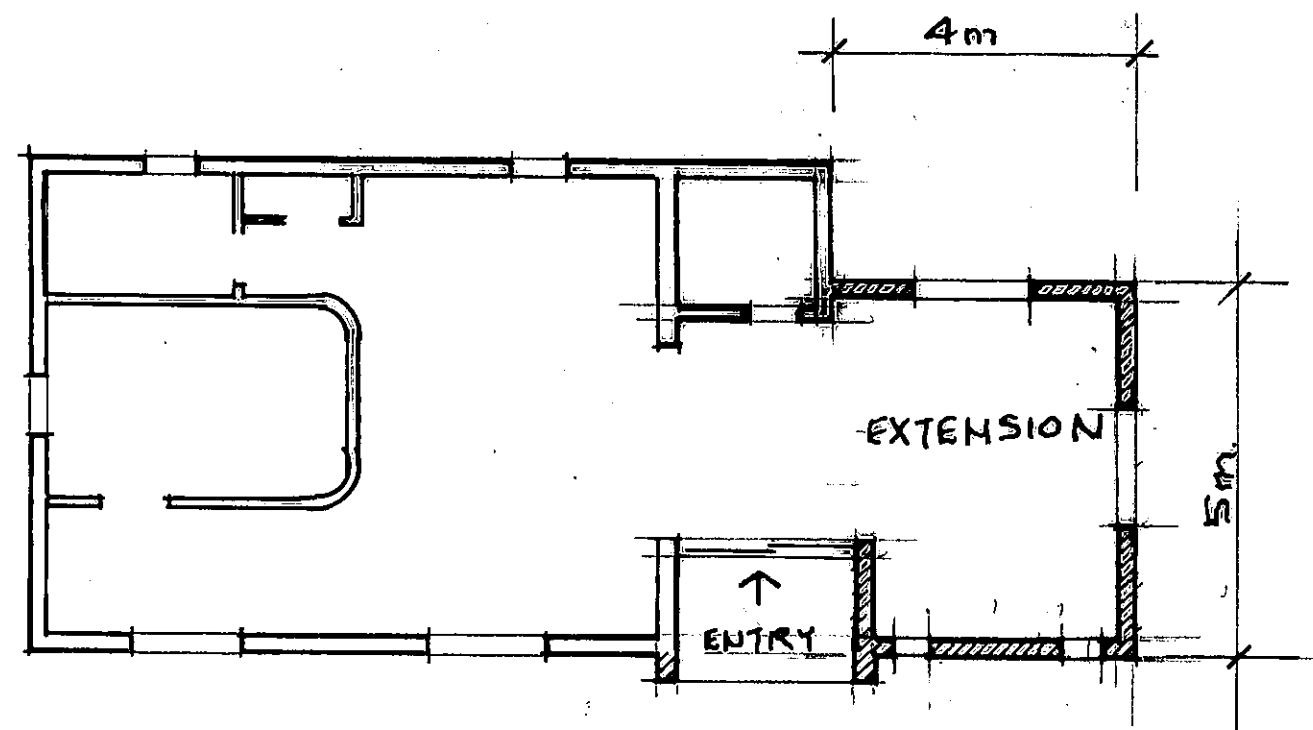


FLOOR PLAN

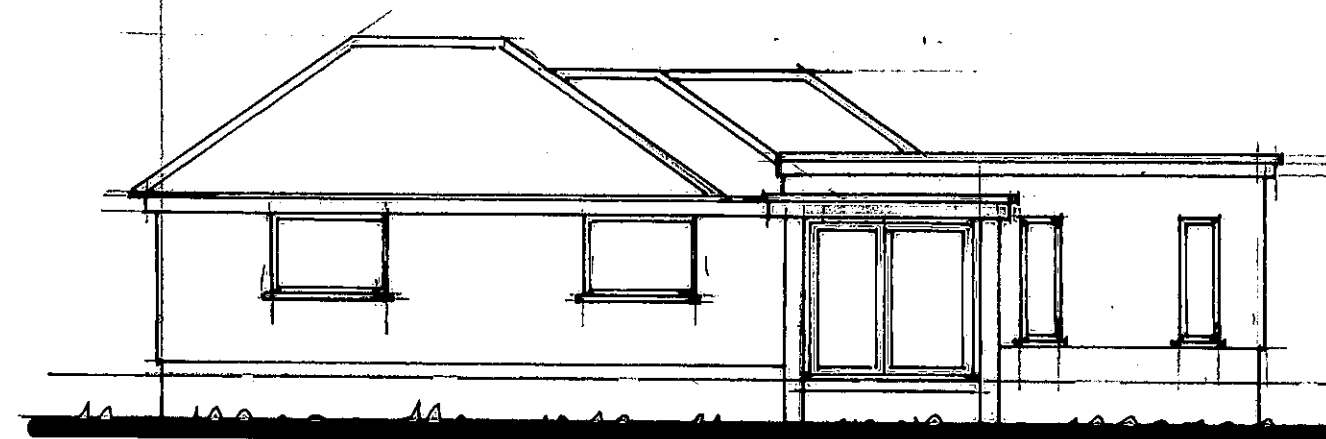

NORTH WEST

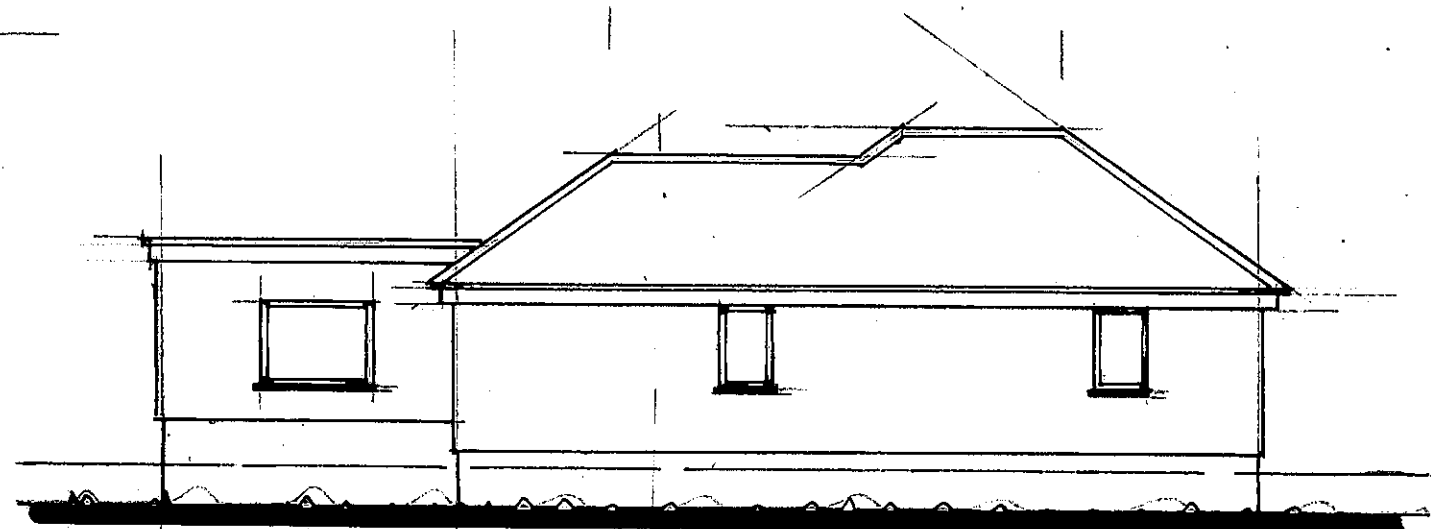

SOUTH EAST

 

R.G. BUTLER & ASSOCIATES
32, FAWCETT CRESCENT,
WOODLEY RG5 3HU
Tel 0717 401 3684


THE OLD HOUSE, LEA FARM.
LODGE ROAD, HURST
RG10 0SS

PROPOSED


Scale 1:100 (A3)

date Feb 26.

Drawn No
1256 / 2

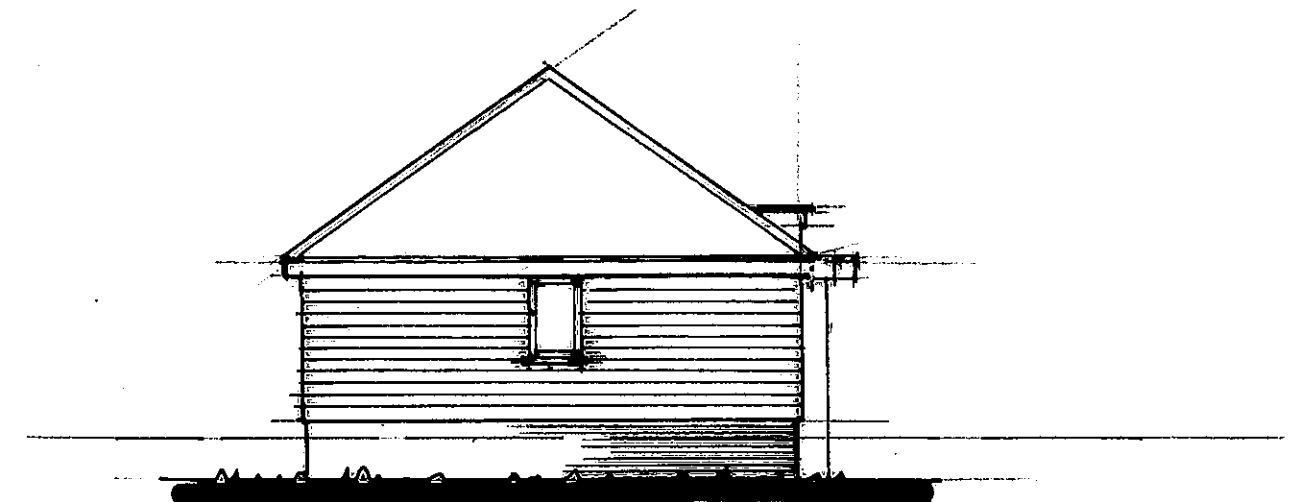

NORTH EAST

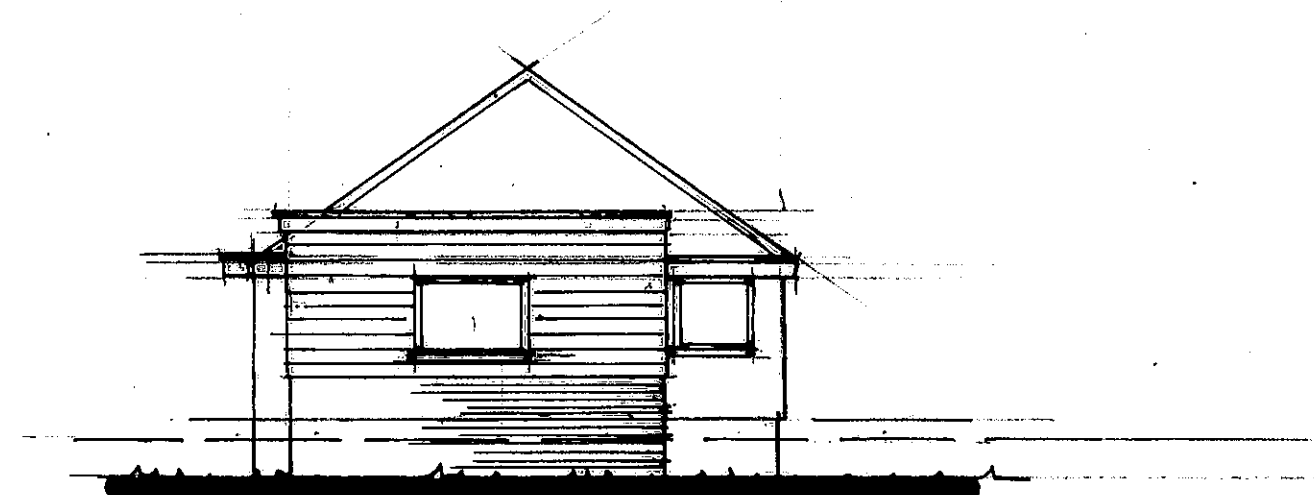

SOUTH WEST

0 1 2 3 4 5m

R.G. BUTLER & ASSOCIATES
32, FAWCETT CRESCENT,
WOODLEY RG5 3HU
Tel 0777 401 3604

THE OLD HOUSE, LEA FARM.
LODGE ROAD. HURST
RG10 0SS
PROPOSED.

Scale 1:100 (A4)

date Feb 26

Dwg No
1256 / 3