
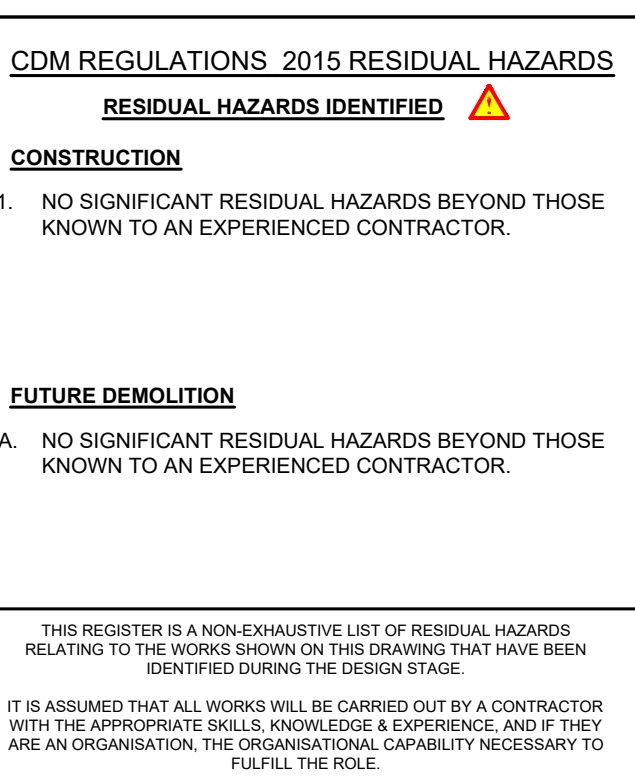


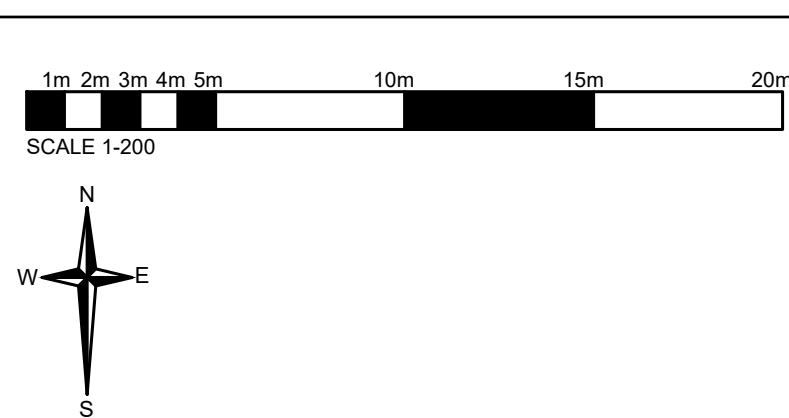

NOTES

CONTRACTORS MUST VERIFY ALL DIMENSIONS ON SITE BEFORE COMMENCING ANY WORK ON SHOP DRAWINGS

DO NOT SCALE FROM THIS DRAWING

RCD CONSULTANTS LTD COPYRIGHT

NOTES

ALL DIMENSIONS IN MILLIMETERS UNLESS NOTED OTHERWISE.

THIS DRAWING TO BE READ IN CONJUNCTION WITH ALL OTHER ENGINEERING DRAWINGS AND CALCULATIONS ASSOCIATED WITH THIS PROJECT.

ALL COMPONENTS AND MATERIALS ARE TO BE MANUFACTURED AND SUPPLIED IN ACCORDANCE WITH THE RELEVANT BRITISH STANDARDS, AND LAID AND BACKFILLED IN ACCORDANCE WITH MANUFACTURER'S INSTRUCTIONS AND THE RELEVANT BRITISH STANDARDS.

THE CONTRACTOR SHALL, BEFORE COMMENCING THE WORKS, VERIFY ALL SITE AND SETTING OUT DIMENSIONS. THE CONTRACTOR SHALL BE RESPONSIBLE FOR THE TRUE AND PROPER SETTING OUT OF THE WORKS AND FOR THE CORRECTNESS OF THE POSITION, LEVELS, DIMENSIONS, AND ALIGNMENT OF ALL PARTS OF THE WORKS.

ALL BUILDING DRAINAGE TO BE INSTALLED AND TESTED IN COMPLIANCE WITH THE BUILDING REGULATIONS 2000 DRAINAGE AND WASTE DISPOSAL APPROVED DOCUMENT H 2002 EDITION.

SMALL LIGHTWEIGHT ACCESS COVERS MUST BE SECURED FOR EXAMPLE WITH SCREWS) TO DETER UNAUTHORISED ACCESS.

ALL ABOVE GROUND DRAINAGE TO INCORPORATE RODDING ACCESS FACILITIES.

IN SITU CONCRETE FOR USE IN GENERAL DRAINAGE WORKS, GRADE TO BS: 3230.

FOR INTERNAL DRAINAGE POSITIONS REFER TO ARCHITECTS CURRENT WORKING DRAWINGS.

FOR LANDSCAPING SURFACE MATERIAL FINISHES REFER TO ARCHITECTS CURRENT WORKING DRAWINGS.

ALL PIPES TO BE 100mm DIAMETER UNLESS NOTED OTHERWISE.

P4	RAINWATER BUTTS ADDED	12.07.2025	RAC
P3	SA1 AND POROUS PAVING FORMATIONS AMENDED.	24.06.2025	RAC
P2	PRELIMINARY ISSUE	23.05.2025	RAC
P1	PRELIMINARY ISSUE	13.05.2025	RAC
REV	AMENDMENT	DATE	CHKD

SAVING STATUS	PRELIMINARY
RCD RCD CONSULTANTS LTD EMAIL: ray@rcd-consultants.com	

CLIENT	
PROJECT	PROPOSED RESIDENTIAL DEVELOPMENT SCHOOL ROAD HURST
DRAWING TITLE	DRAINAGE LAYOUT SHEET 1 OF 2

CIVILS			
SCALE 1:200 @ A1 1:400 @ A3	DRAWN BY STC	CHECKED RAC	DATE MAY 2025
DRAWING NUMBER 1111-2530-CIV-10			REVISION P4