

Units PV Front Elevation


Red Brick / Clay Roof

Plots 06, 11&12

Units PV Rear Elevation

Red Brick / Clay Roof

Plots 01

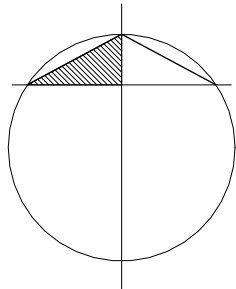

Red Facing Brickwork

Manufacturer - Weinerberger

Product - Chartham Multi Stock

Note: Brick detailing



Clay Roof Tiles

Manufacturer - Terreal eminence


Product - Flamed Red




Rainwater Goods, Soffits & Fascias

Material - UPVC


Colour - Black

 


Ground Floor Plan
1 : 100

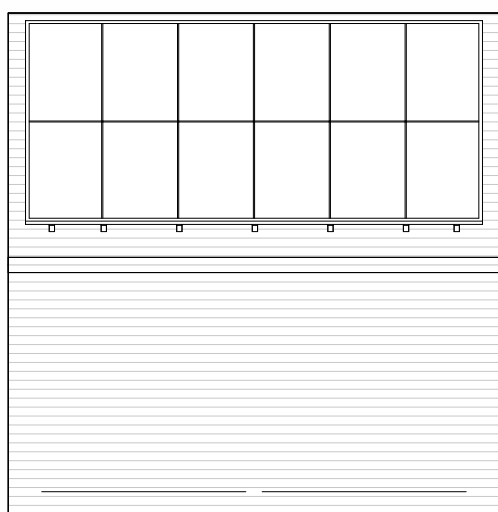



Roof Plan
1 : 100

 

Ground Floor Plan
1 : 100

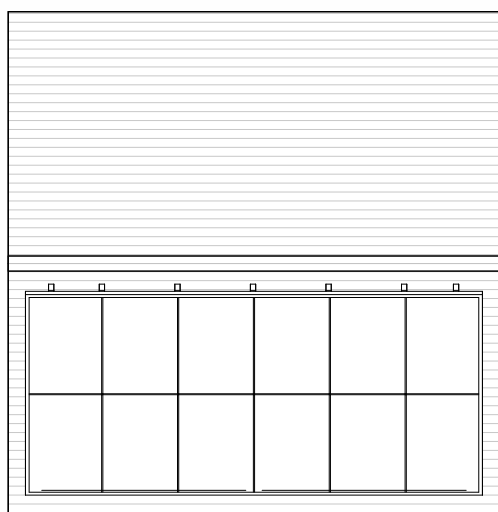

Roof Plan
1 : 100

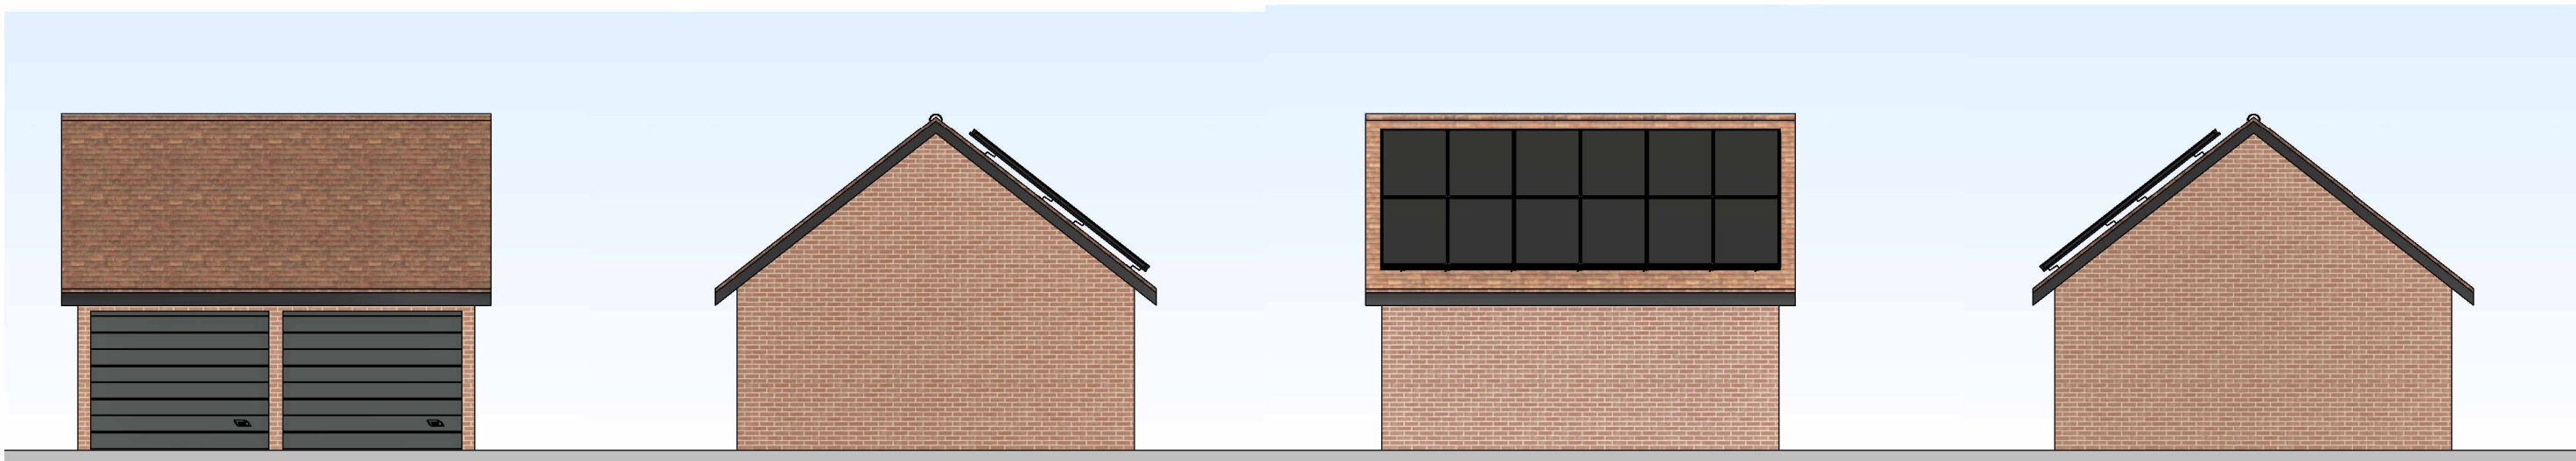 

Proposed Front Elevation
1 : 100

Proposed Side Elevation 2
1 : 100

Proposed Rear Elevation
1 : 100

Proposed Side Elevation 1
1 : 100



Proposed Front Elevation
1 : 100

Proposed Side Elevation 1
1 : 100

Proposed Rear Elevation
1 : 100

Proposed Side Elevation 2
1 : 100


Change Control.
To be able to manage and reach consensus that design work is compliant, monitor identified compliance risks and assess gaps in designers' competence, change control and record in connection with the Client, Principal Contractor and any Sub-Contractor thereafter must be ensured throughout all associated RIBA stages, including any variation to the design proposals imposed without prior knowledge of the Principal Designer otherwise the role of designer is assumed by the responsible party for the accountability and the duty of design.

General Notes.
• Do not scale except for Planning Application purposes.
• All dimensions, tolerances and references must be verified on site prior to construction and any discrepancies reported back to OSG Architecture Limited prior to the works being commenced.
• Where an item is covered by drawings to different scales the larger scale drawing is to be worked to.
• Only .pdf versions of this drawing are controlled. All other formats of this drawing (e.g. .dwg or .rvt) are un-controlled and are used at risk of the beneficiary.
COPYRIGHT: this drawing is the copyright of OSG Architecture Limited (Registered No. 8507286). Their written consent must be obtained before this drawing is copied, transmitted or used for any purpose other than the one for which it was supplied.

OSG Project No.
25-1791
Project Title.
**Proposed Residential Development
Land Between School Road & Orchard
Road, Hurst,
Berks.**

Drawing Description.
**Garage Type - Proposal
Plots 01, 06, 11&12**

Scale @A1. 1 : 100		Date Created. June 2025	
Drawn By. LL	Checked By. DT	Approved By. DT	
Project. 25-1791-	Originator. OSG	Volume. XX	Type. ZZ
Suitability. PLANNING	Role. -DR - A - 200		
		Revision.	

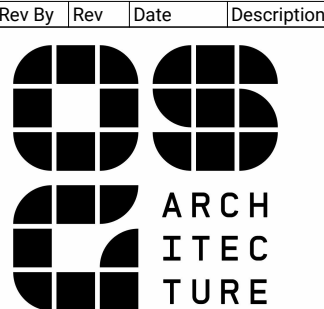

Unit 2A, Capital House,
4 Jubilee Way,
Faversham, Kent,
ME13 8GD
01233 812 148