



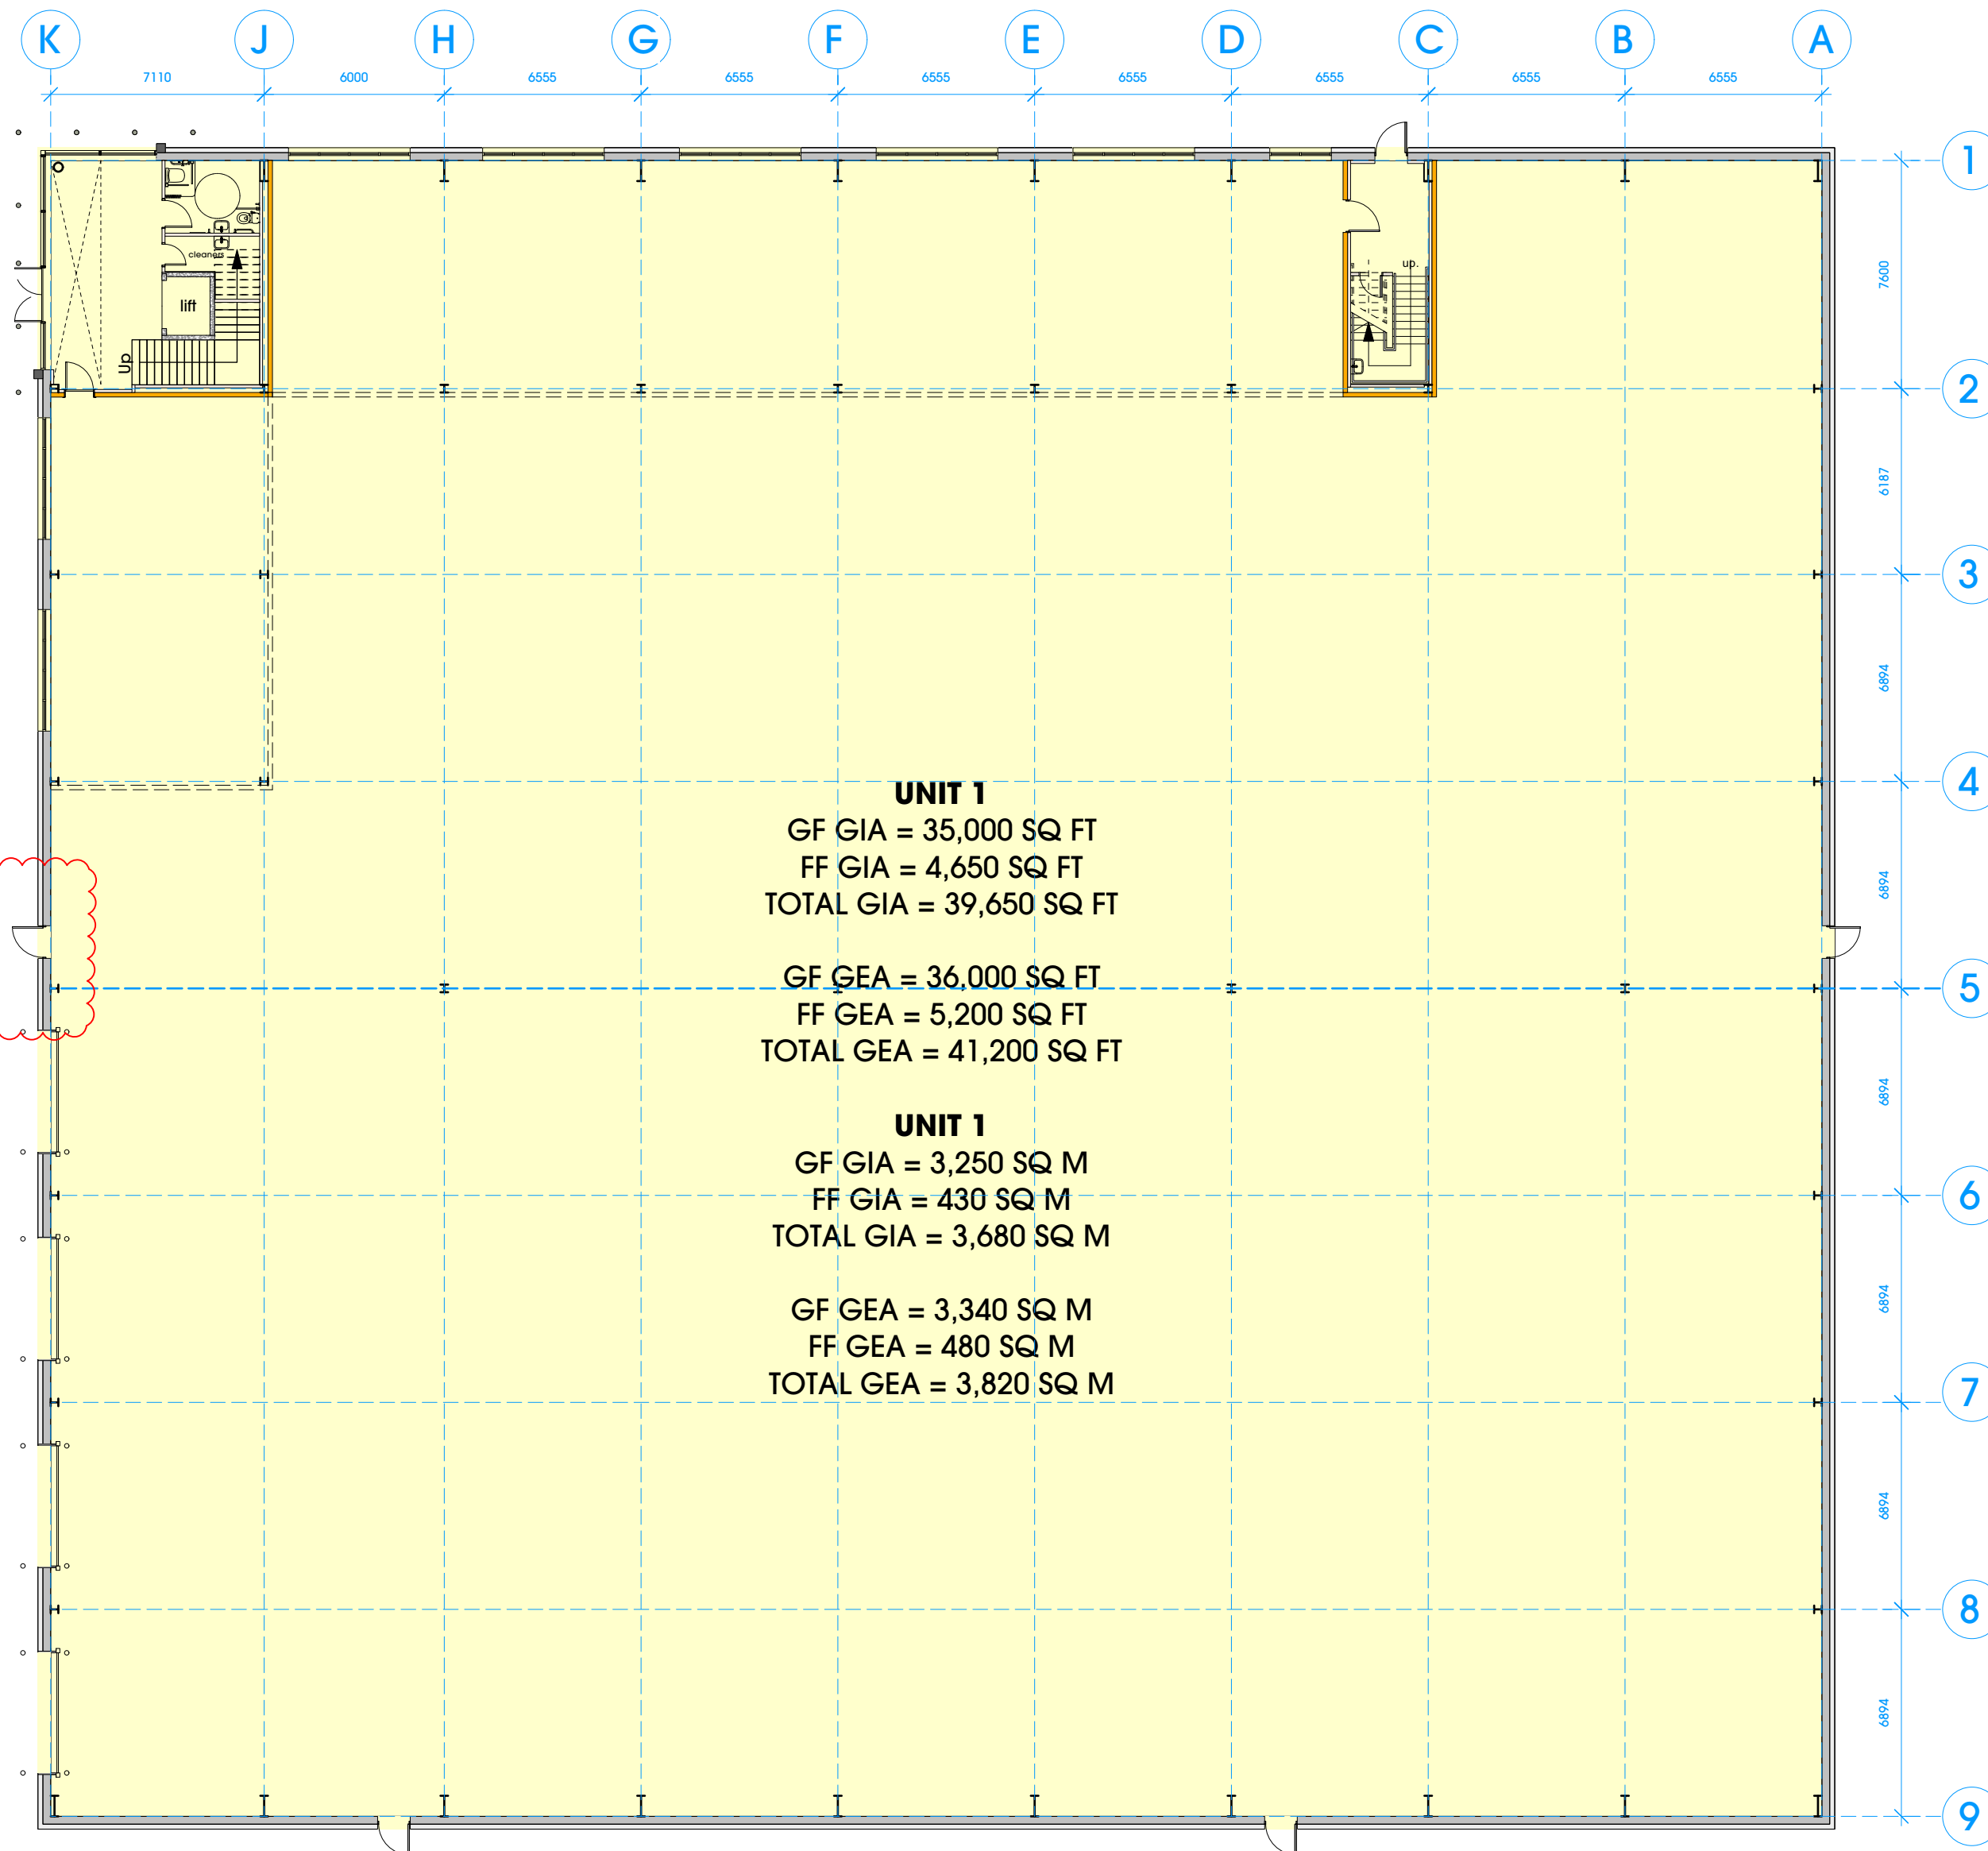

THIS DRAWING IS COPYRIGHT, AND REMAINS THE PROPERTY OF HTC ARCHITECTS. IT MUST NOT BE REPRODUCED, USED, DISCLOSED OR TRANSMITTED TO THIRD PARTIES IN ANY FORM, IN WHOLE OR IN PART, WITHOUT PRIOR WRITTEN PERMISSION.

DO NOT SCALE! EXCEPT FOR THE PURPOSES OF PLANNING ALL DIMENSIONS SHOULD BE CHECKED ON SITE BEFORE WORK COMMENCES

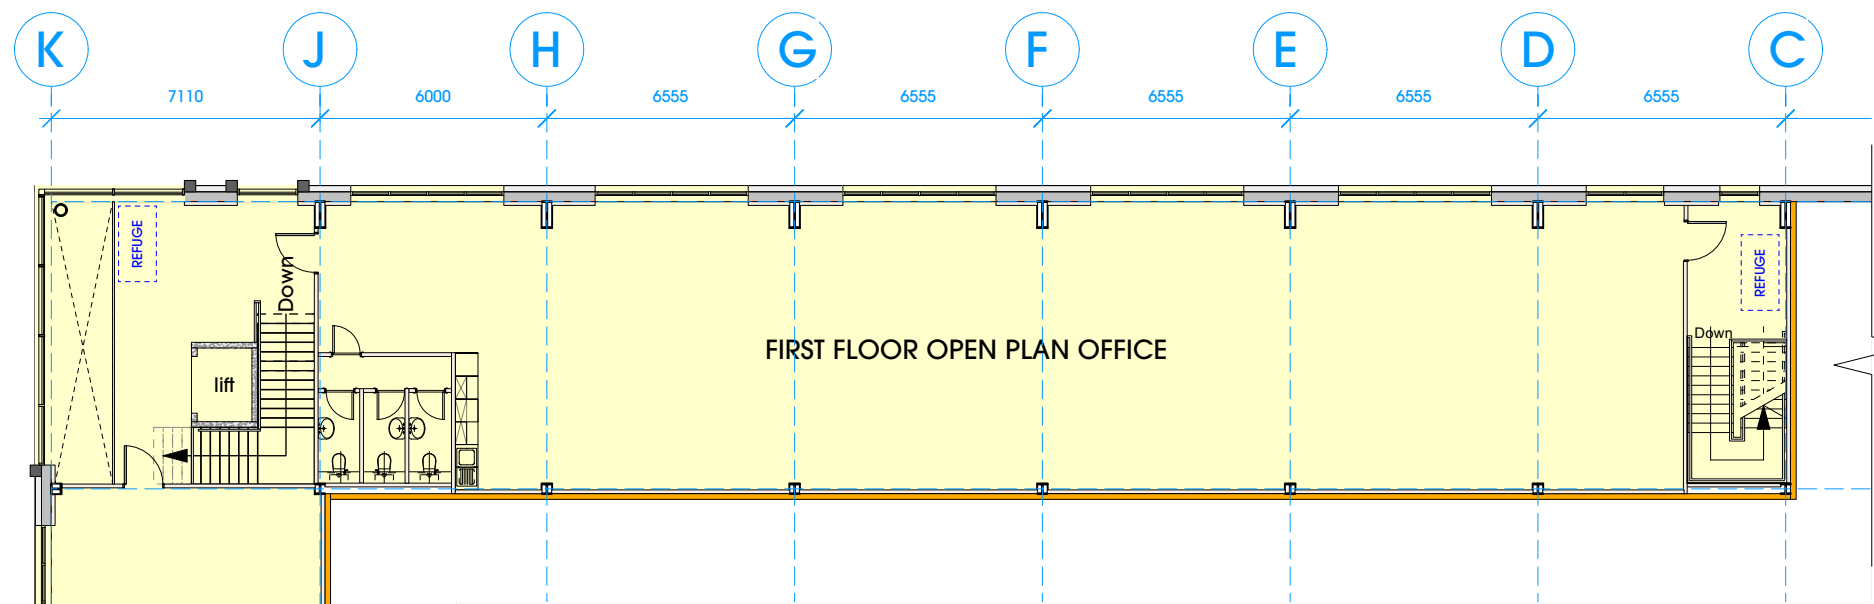

|   |          |                                       |    |
|---|----------|---------------------------------------|----|
| D | 14/08/24 | Door location amended to suit parking | NL |
| C | 14/02/24 | Sq m area added                       | NL |
| B | 13/02/24 | REAR RE DOOR SWING FLIPPED            | AB |
| A | 31/01/24 | note alteration                       | AB |

htcarchitects

8 Britannia Street  
Leeds  
LS1 2DZ  
T: (0113) 244 3457  
W: www.htcarchitects.co.uk  
E: admin@htcarchitects.co.uk

client  
Tungsten Properties

project  
Fishponds Road,  
Wokingham

drawing title  
Proposed Floor Plan

date January 2023  
status Planning  
scale 1:200 @ A2  
drawn AB checked DW  
job no. 3286 dwg no. P100 rev. D