


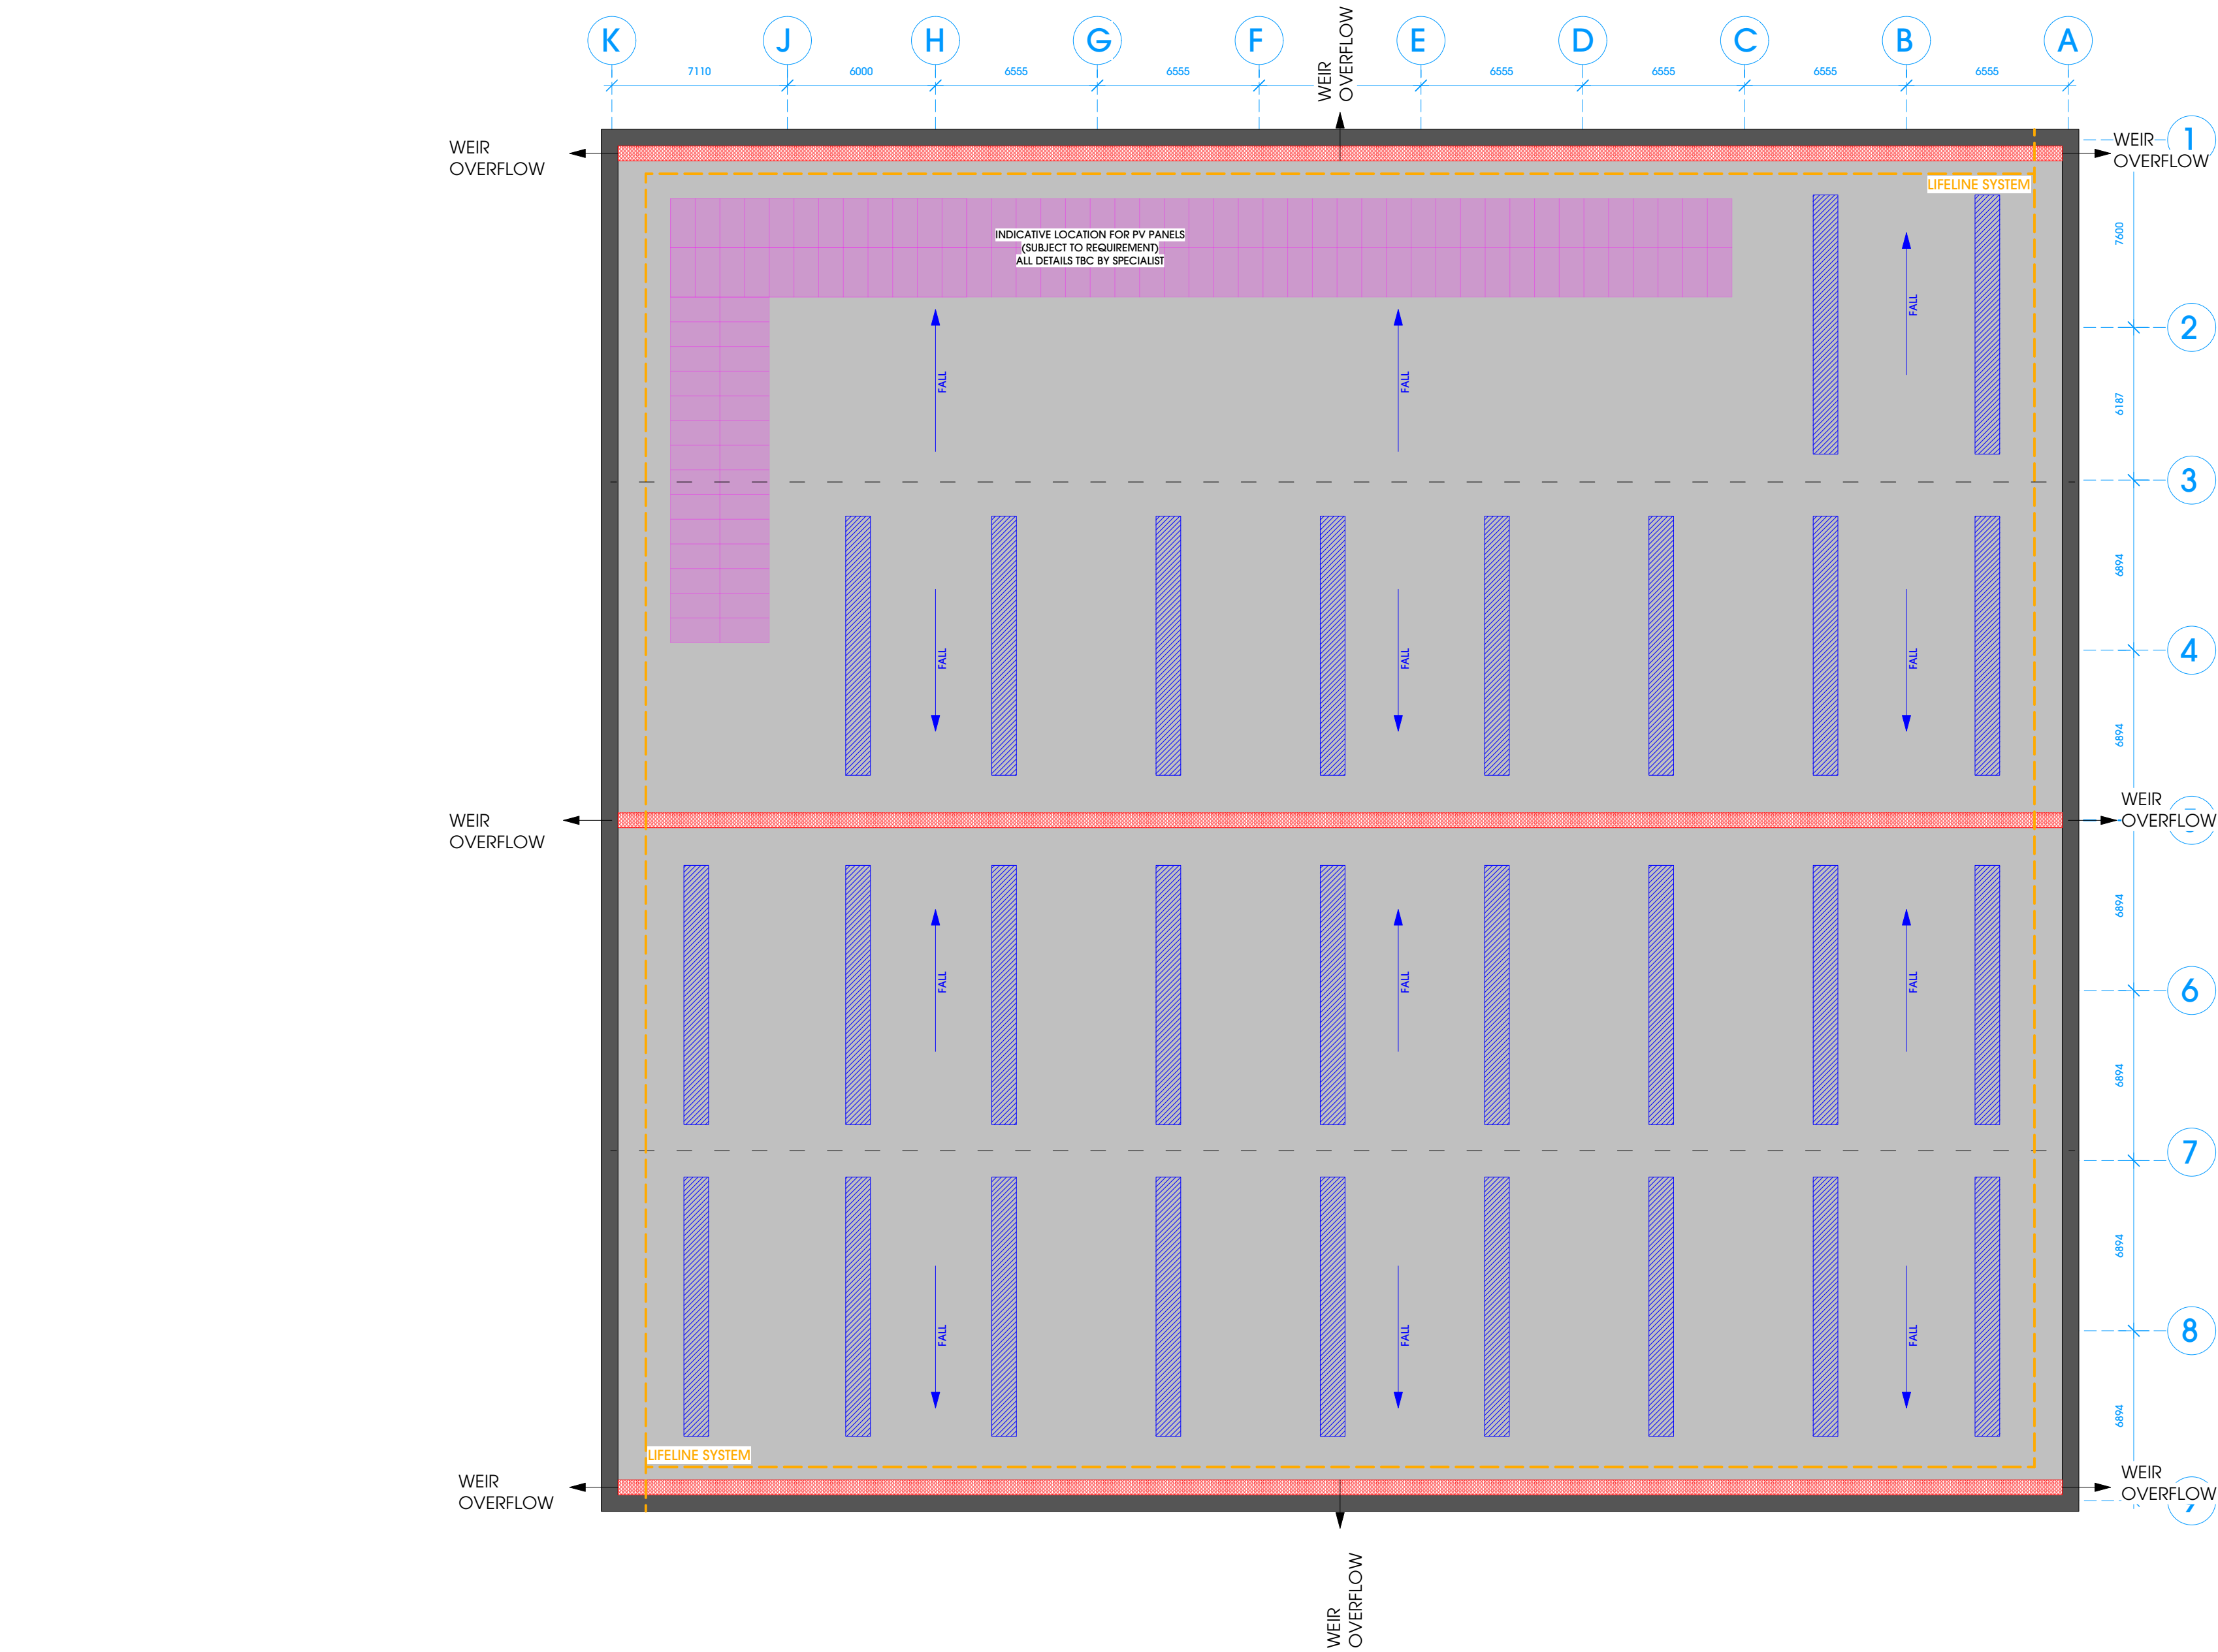

THIS DRAWING IS COPYRIGHT, AND REMAINS THE PROPERTY OF HTC ARCHITECTS. IT MUST NOT BE REPRODUCED, USED, DISCLOSED OR TRANSMITTED TO THIRD PARTIES IN ANY FORM, IN WHOLE OR IN PART, WITHOUT PRIOR WRITTEN PERMISSION.

DO NOT SCALE! EXCEPT FOR THE PURPOSES OF PLANNING ALL DIMENSIONS SHOULD BE CHECKED ON SITE BEFORE WORK COMMENCES

NOTES

Built up QuadCore Topdek Roof Panel installed at 2° pitch.
Colour - Goosewing Grey RAL - BS10A05

Allowance for 10% GRP style rooflights.

Proprietary mansafe / Fall protection system to be installed as appropriate subject to PV installation requirements.

Roof to be drained via siphonic drainage system, designed by specialist.

A31/01/24note alteration

AB

Rev.	Date	Description	Drawn
------	------	-------------	-------

htcarchitects

8 Britannia Street
Leeds
LS1 2DZ
T: (0113) 244 3457
W: www.htcarchitects.co.uk
E: admin@htcarchitects.co.uk

client

Tungsten Properties

project

Fishponds Road,
Wokingham

drawing title

Proposed Roof Plan

date

January 2023

status

Planning

scale

1:200 @ A2

drawn

AB

checked

DW

job no.

3286

dwg no.

P110

rev.

A